



Plans

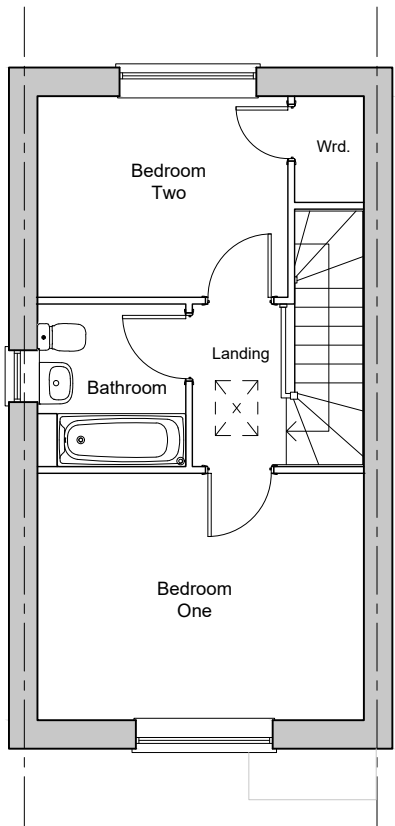

First Floor Plan

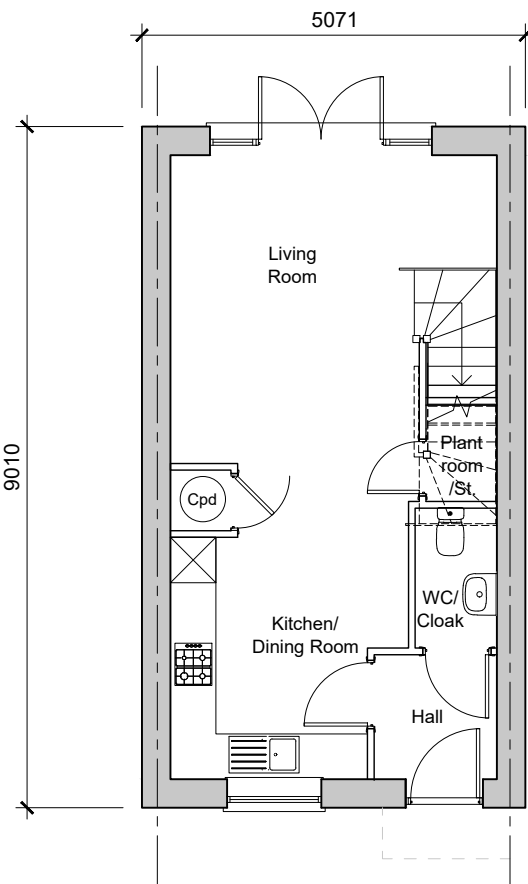


Ground Floor Plan
2-Bedroom House
71.25sqm / 766.92sqft GIA (to include)

Plots - 84
Handed - 83

Elevations



Front Elevation
Plots - 84
Handed - 83

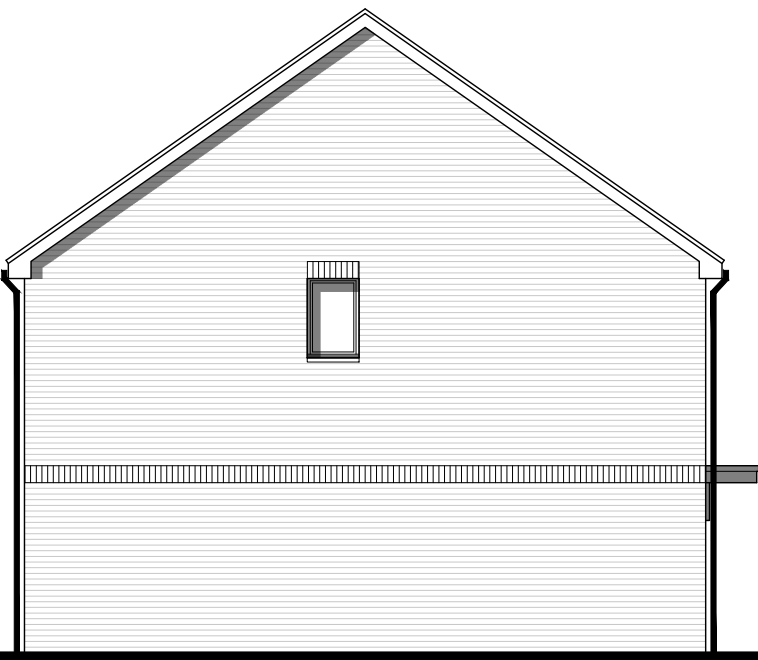

Side Elevation



Rear Elevation

B	02.04.25	Updates for Submission	EB	DP
A	12.03.25	House Type Replaced and ASHP cylinder added	EB	DP
/	14.11.24	First Issue	KB	DP

Rev	Date	Revision Details	Dr	Ch
-----	------	------------------	----	----



London: 76 Great Suffolk Street
London, SE1 0BL
T 0207 928 2773 E london@ecearchitecture.com
Sussex: 64 - 68 Brighton Road, Worthing
West Sussex, BN11 2EN
T 01903 248777 E sussex@ecearchitecture.com
Bristol: Westworks, Beacon Tower
Colston Street, Bristol, BS1 4XE
T 0117 214 1101 E bristol@ecewestworks.com
ECE Architecture
www.ecearchitecture.com

Client's Name

Vistry Group

Job Title

Parcels 11 & 12, Finchwood Park

Drawing Title

H232 Housetype
Proposed Plans and Elevations

Scale

1:100 @ A1 / 1:200 @ A3



Drawn	Checked	Date
KB	DP	14.11.24


Job No	Drawing No	Rev
7527	PL-30	B

Status

APPROVAL

Plans

Elevations

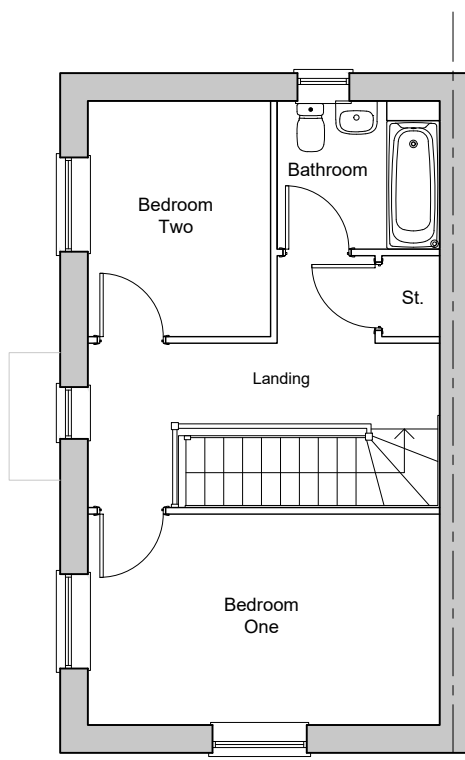


First Floor Plan



Front Elevation
Plots - 65, 82, 97
Handed - 72, 73, 98




Side Elevation

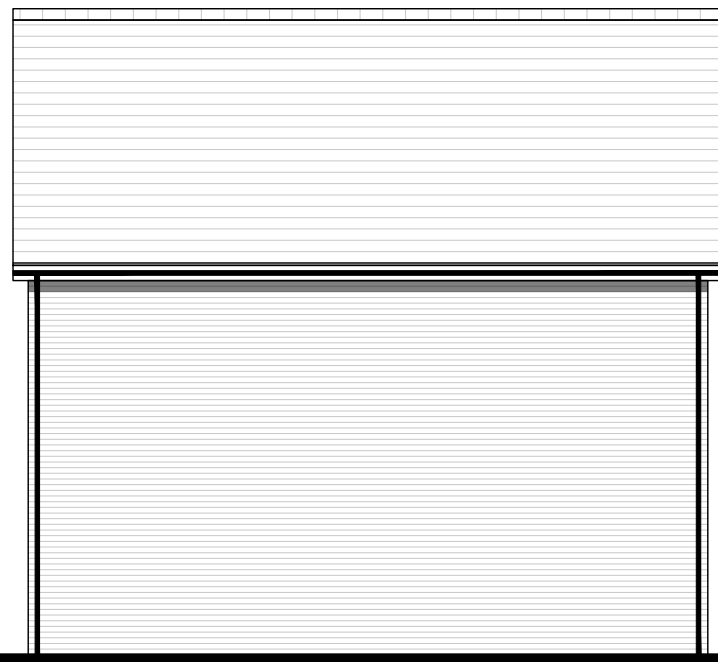

Side Elevation




Rear Elevation

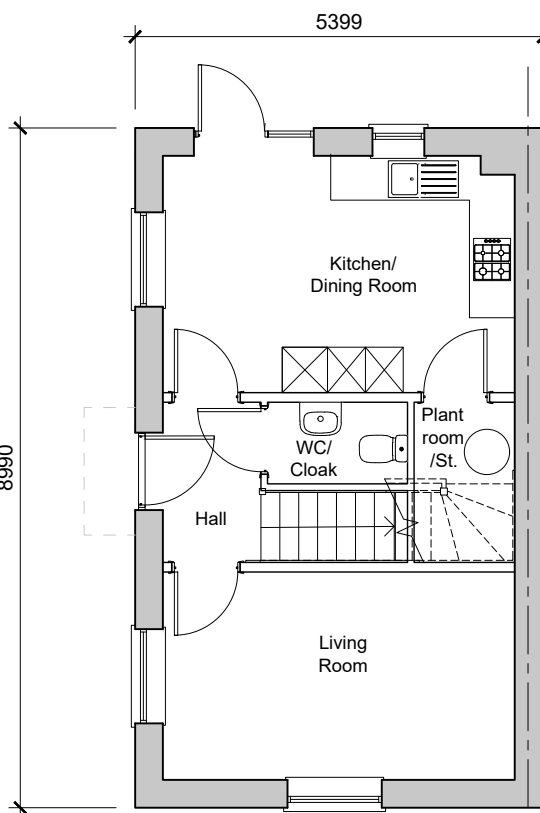


Ground Floor Plan
2-Bedroom House
76.83sqm / 827.04sqft GIA (to finished)
Plots - 65, 82, 90, 97
Handed - 72, 73, 98



Front Elevation
Plots - 90

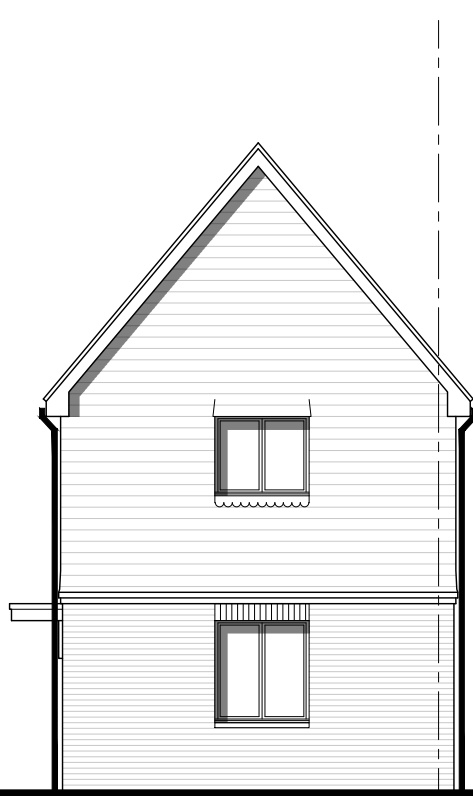

Side Elevation

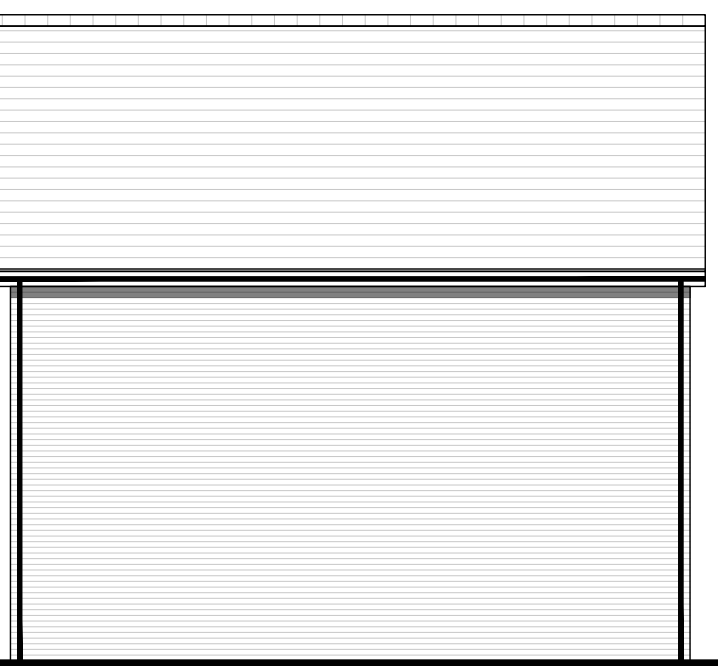

Side Elevation



Rear Elevation

B	02.04.25	Updates for Submission	EB	DP
A	12.03.25	House Type Replaced and ASHP cylinder added	EB	DP
/	14.11.24	First Issue	KB	DP

Rev	Date	Revision Details	Dr	Ch
-----	------	------------------	----	----



London: 76 Great Suffolk Street
London, SE1 0BL
T 0207 928 2773 E london@ecearchitecture.com

Sussex: 64 - 68 Brighton Road, Worthing
West Sussex, BN11 2EN
T 01903 248777 E sussex@ecearchitecture.com

Bristol: Westworks, Beacon Tower
Colston Street, Bristol, BS1 4XE
T 0117 214 1101 E bristol@ecewestworks.com

ECE Architecture
www.ecearchitecture.com

Client's Name

Vistry Group

Job Title

Parcels 11 & 12, Finchwood Park

Drawing Title

H236 Proposed Plans and Elevations

Scale

1:100 @ A1 / 1:200 @ A3



Drawn	Checked	Date
KB	DP	14.11.24





Job No	Drawing No	Rev
7527	PL-31	B

Status

APPROVAL

Elevations

Plans

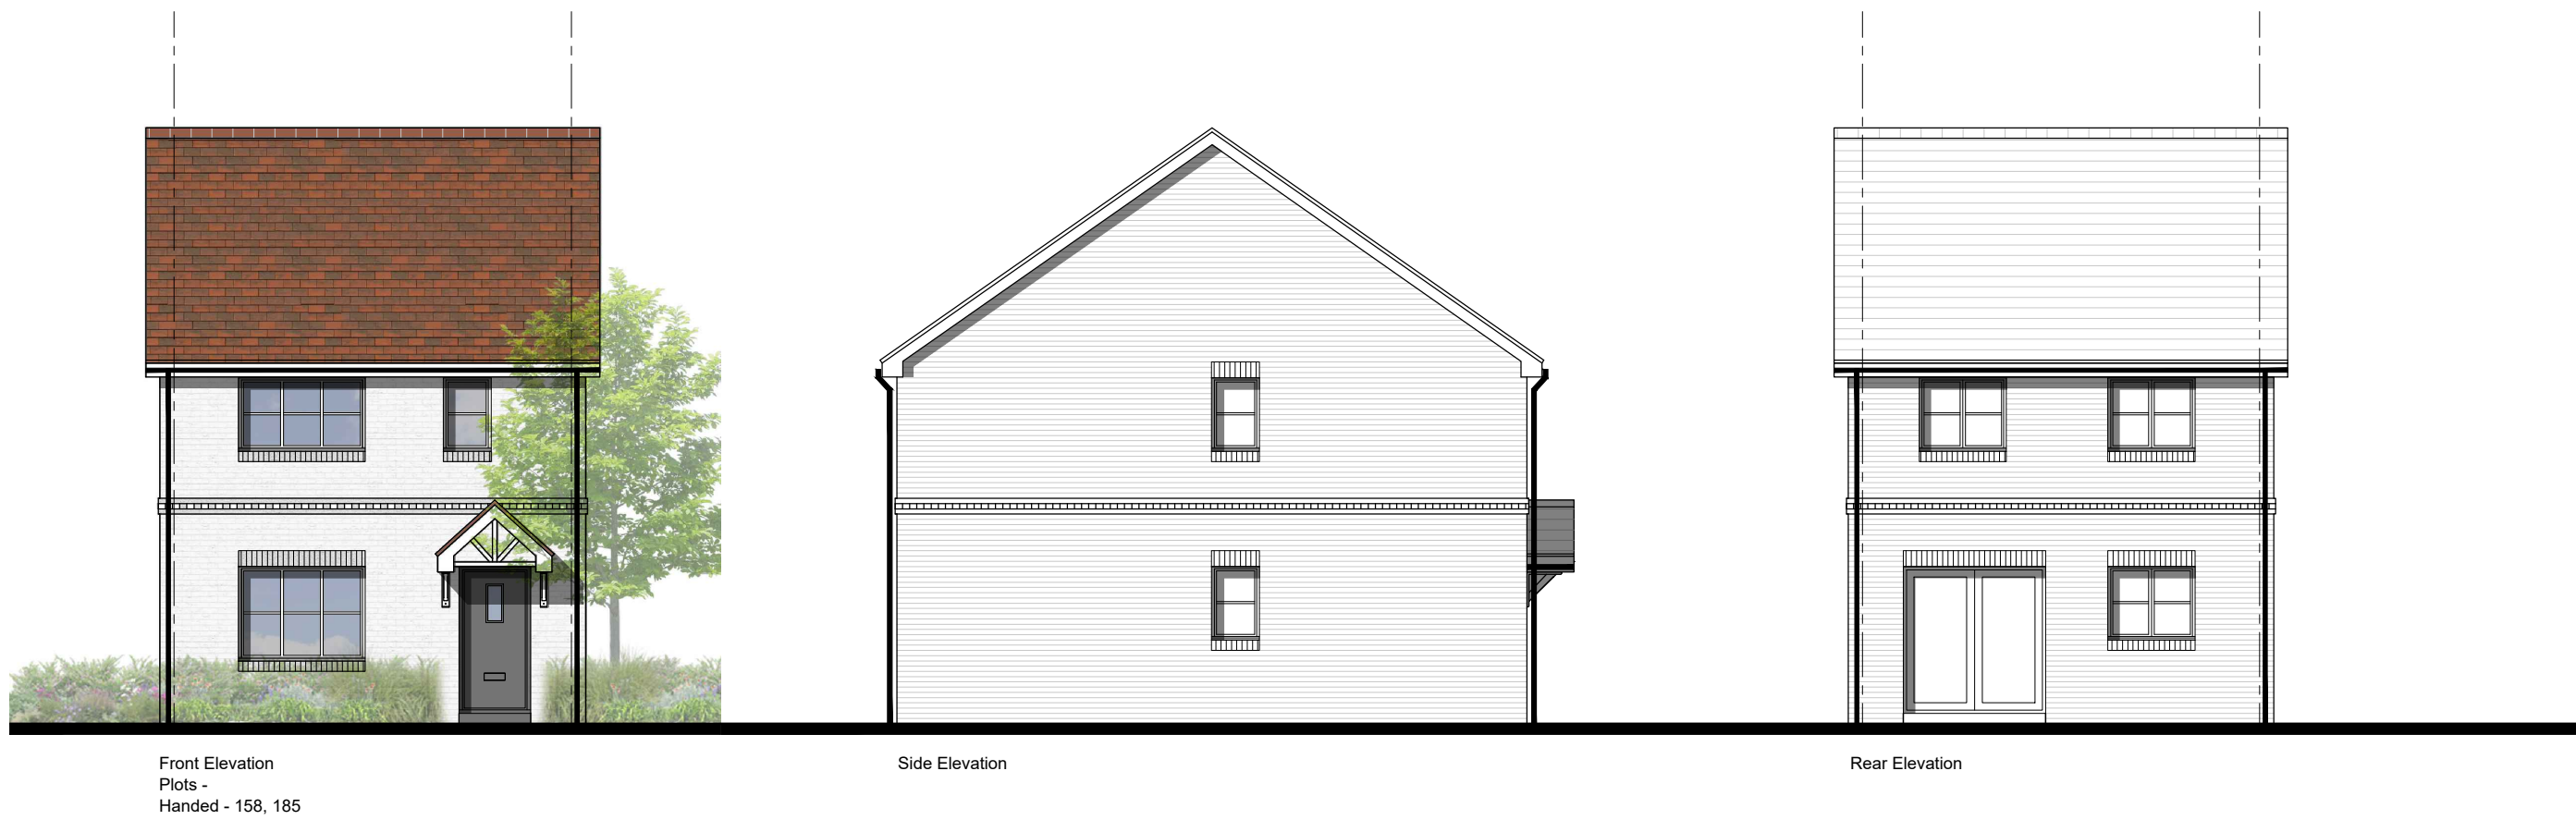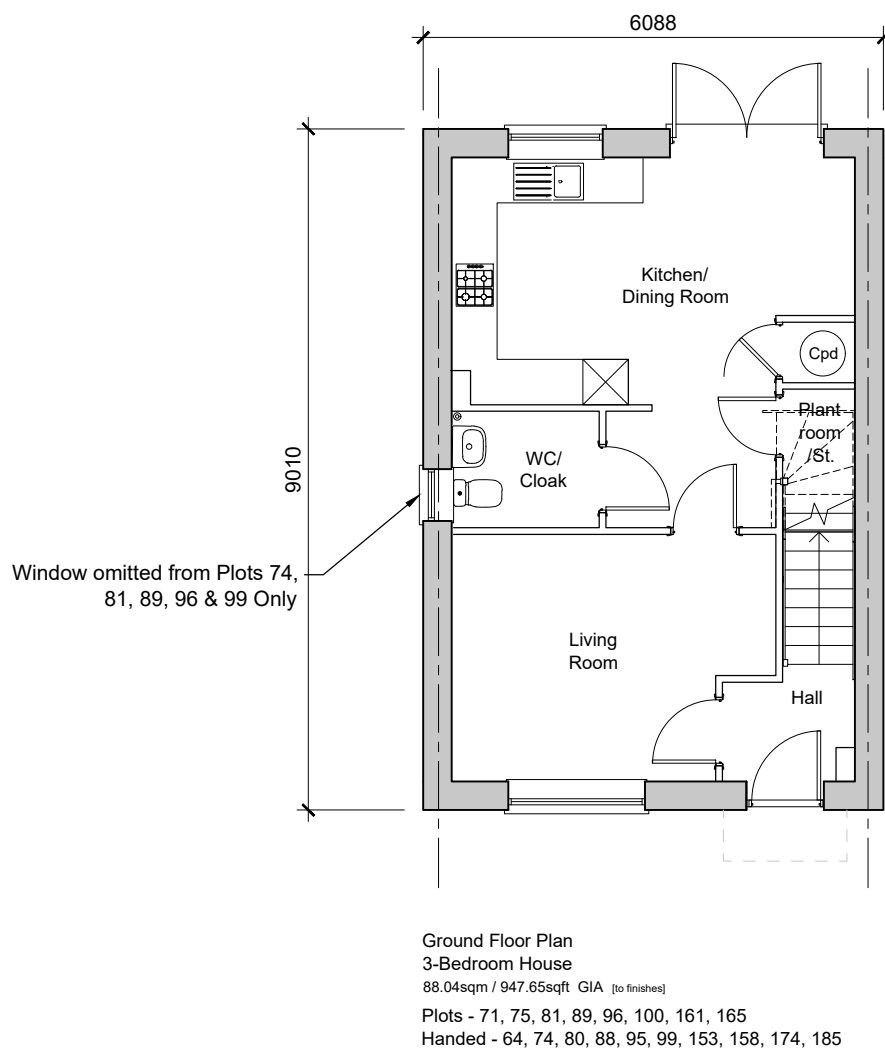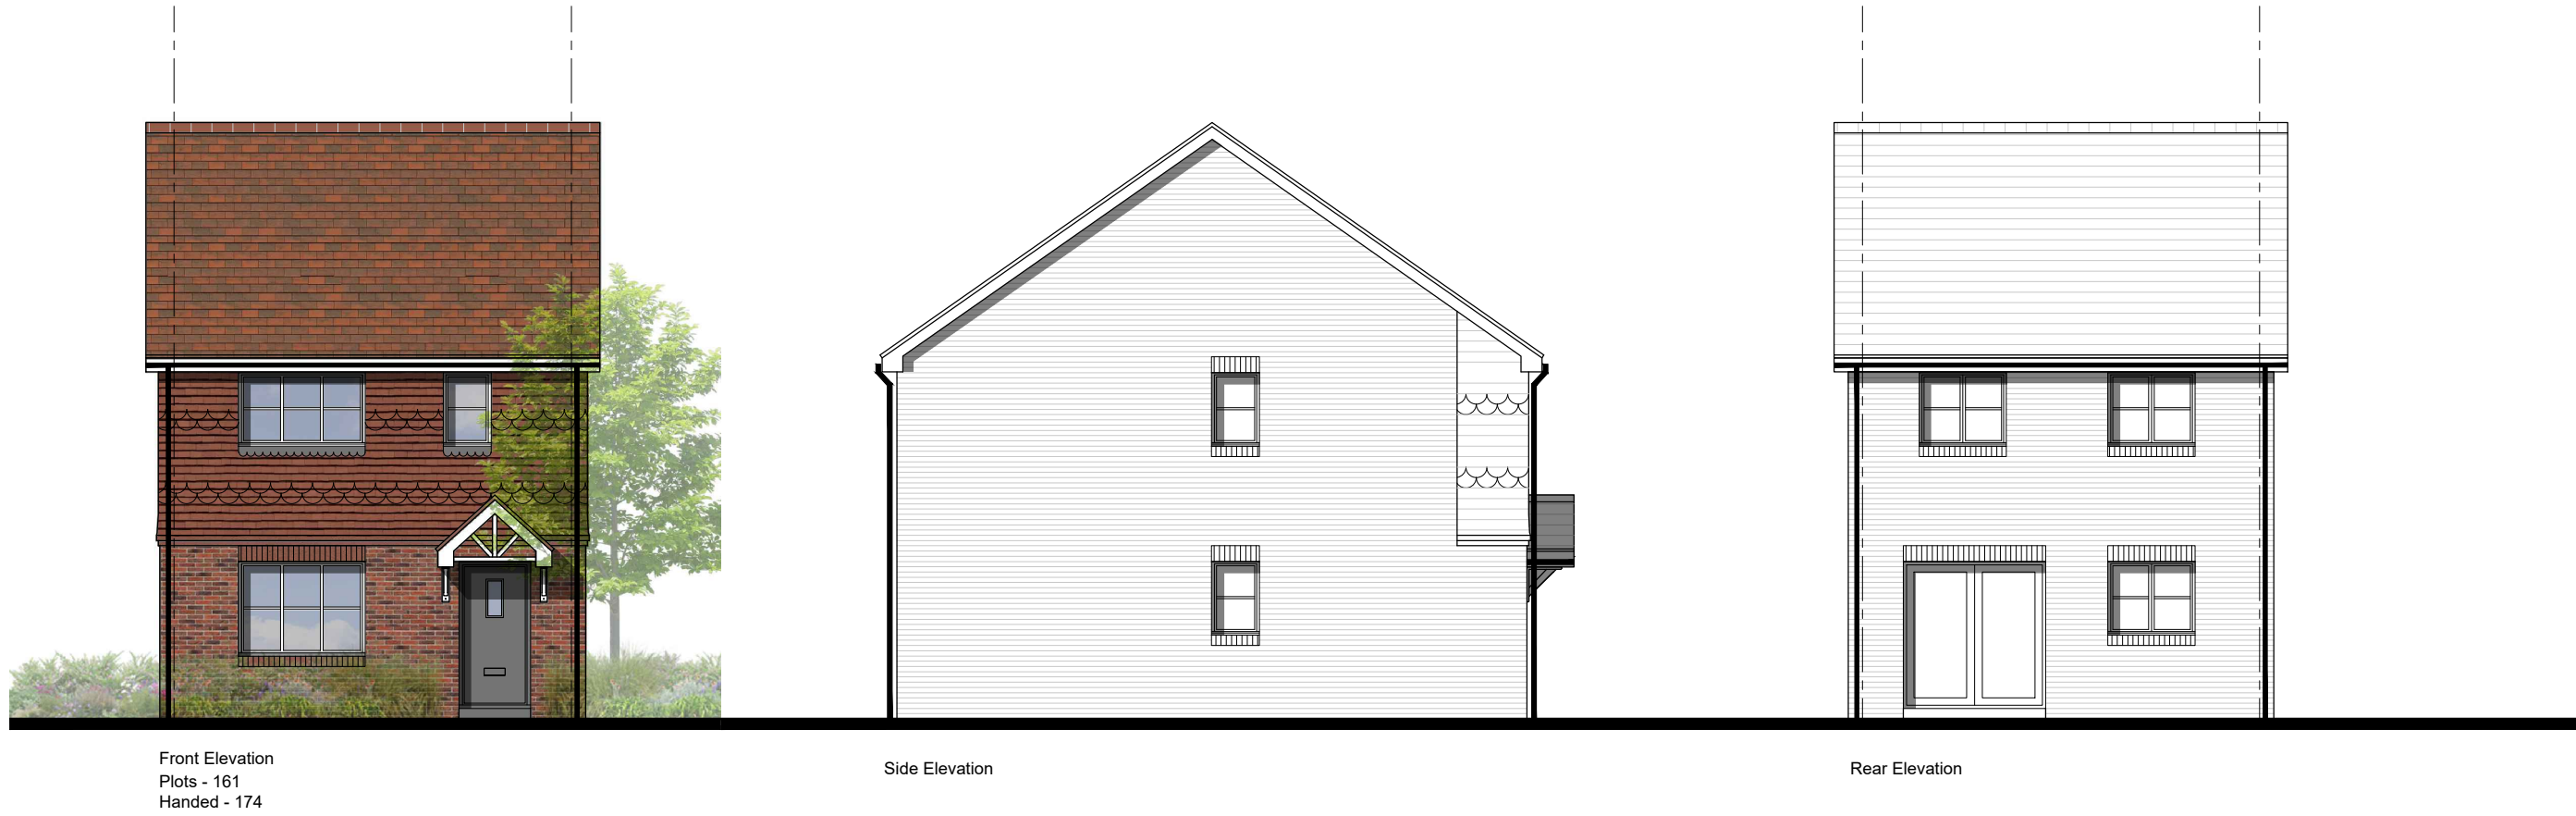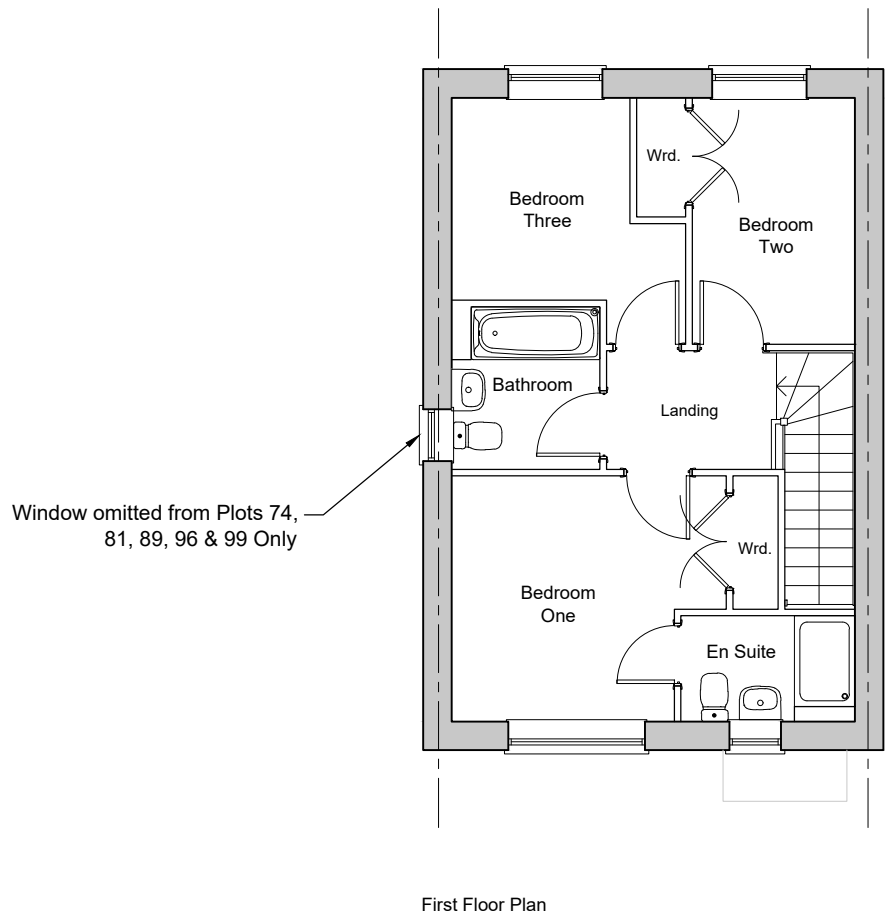

C	10.04.25	Updates for Submission	KP	DP
B	02.04.25	Updates for Submission	EB	DP
A	12.03.25	House Type Replaced and ASHP cylinder added	EB	DP
/	14.11.24	First Issue	KB	DP

Rev	Date	Revision Details	Dr	Ch
-----	------	------------------	----	----

London: 76 Great Suffolk Street
London, SE1 0BL
T 0207 928 2773 E london@ecearchitecture.com

Sussex: 64 - 68 Brighton Road, Worthing
West Sussex, BN11 2EN
T 01903 248777 E sussex@ecearchitecture.com

Bristol: Westworks, Beacon Tower
Colston Street, Bristol, BS1 4XE
T 0117 214 1101 E bristol@ecewestworks.com

ECE Architecture
www.ecearchitecture.com

Client's Name
Vistry Group

Job Title
Parcels 11 & 12, Finchwood Park

Drawing Title
H341 Housetype Proposed Plans and Elevations - Sheet 01


Scale
1:100 @ A1 / 1:200 @ A3

Drawn	Checked	Date
KB	DP	14.11.24




Job No	Drawing No	Rev
7527	PL-33	C

Status
APPROVAL

Plans

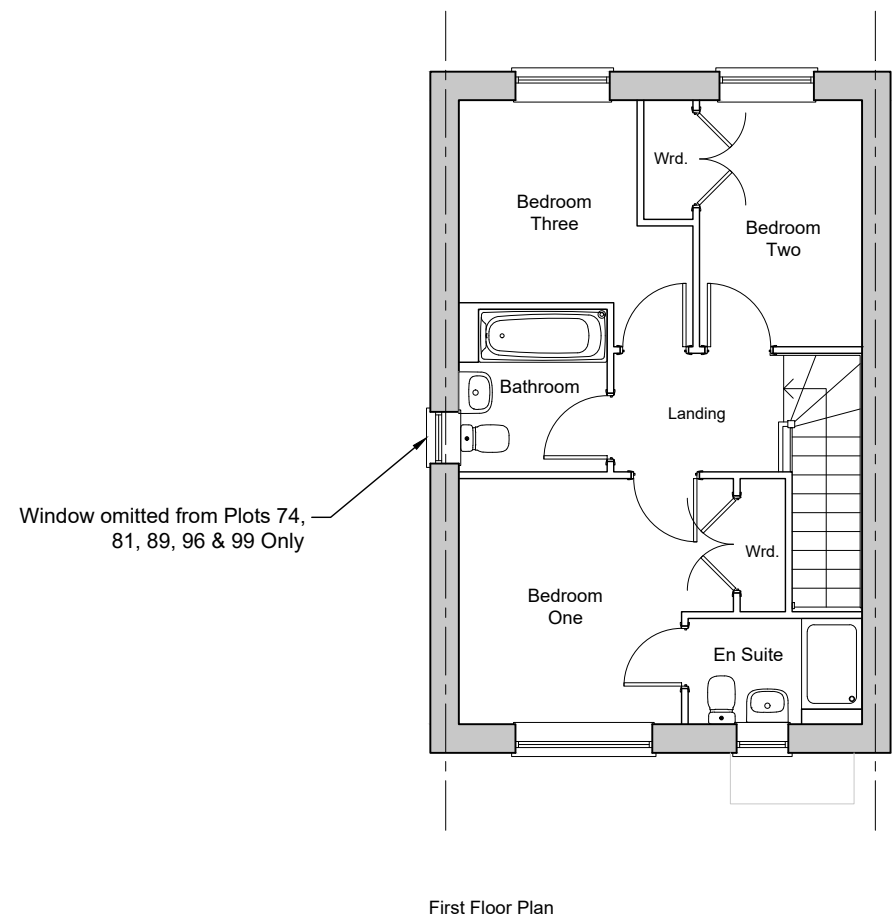

Elevations

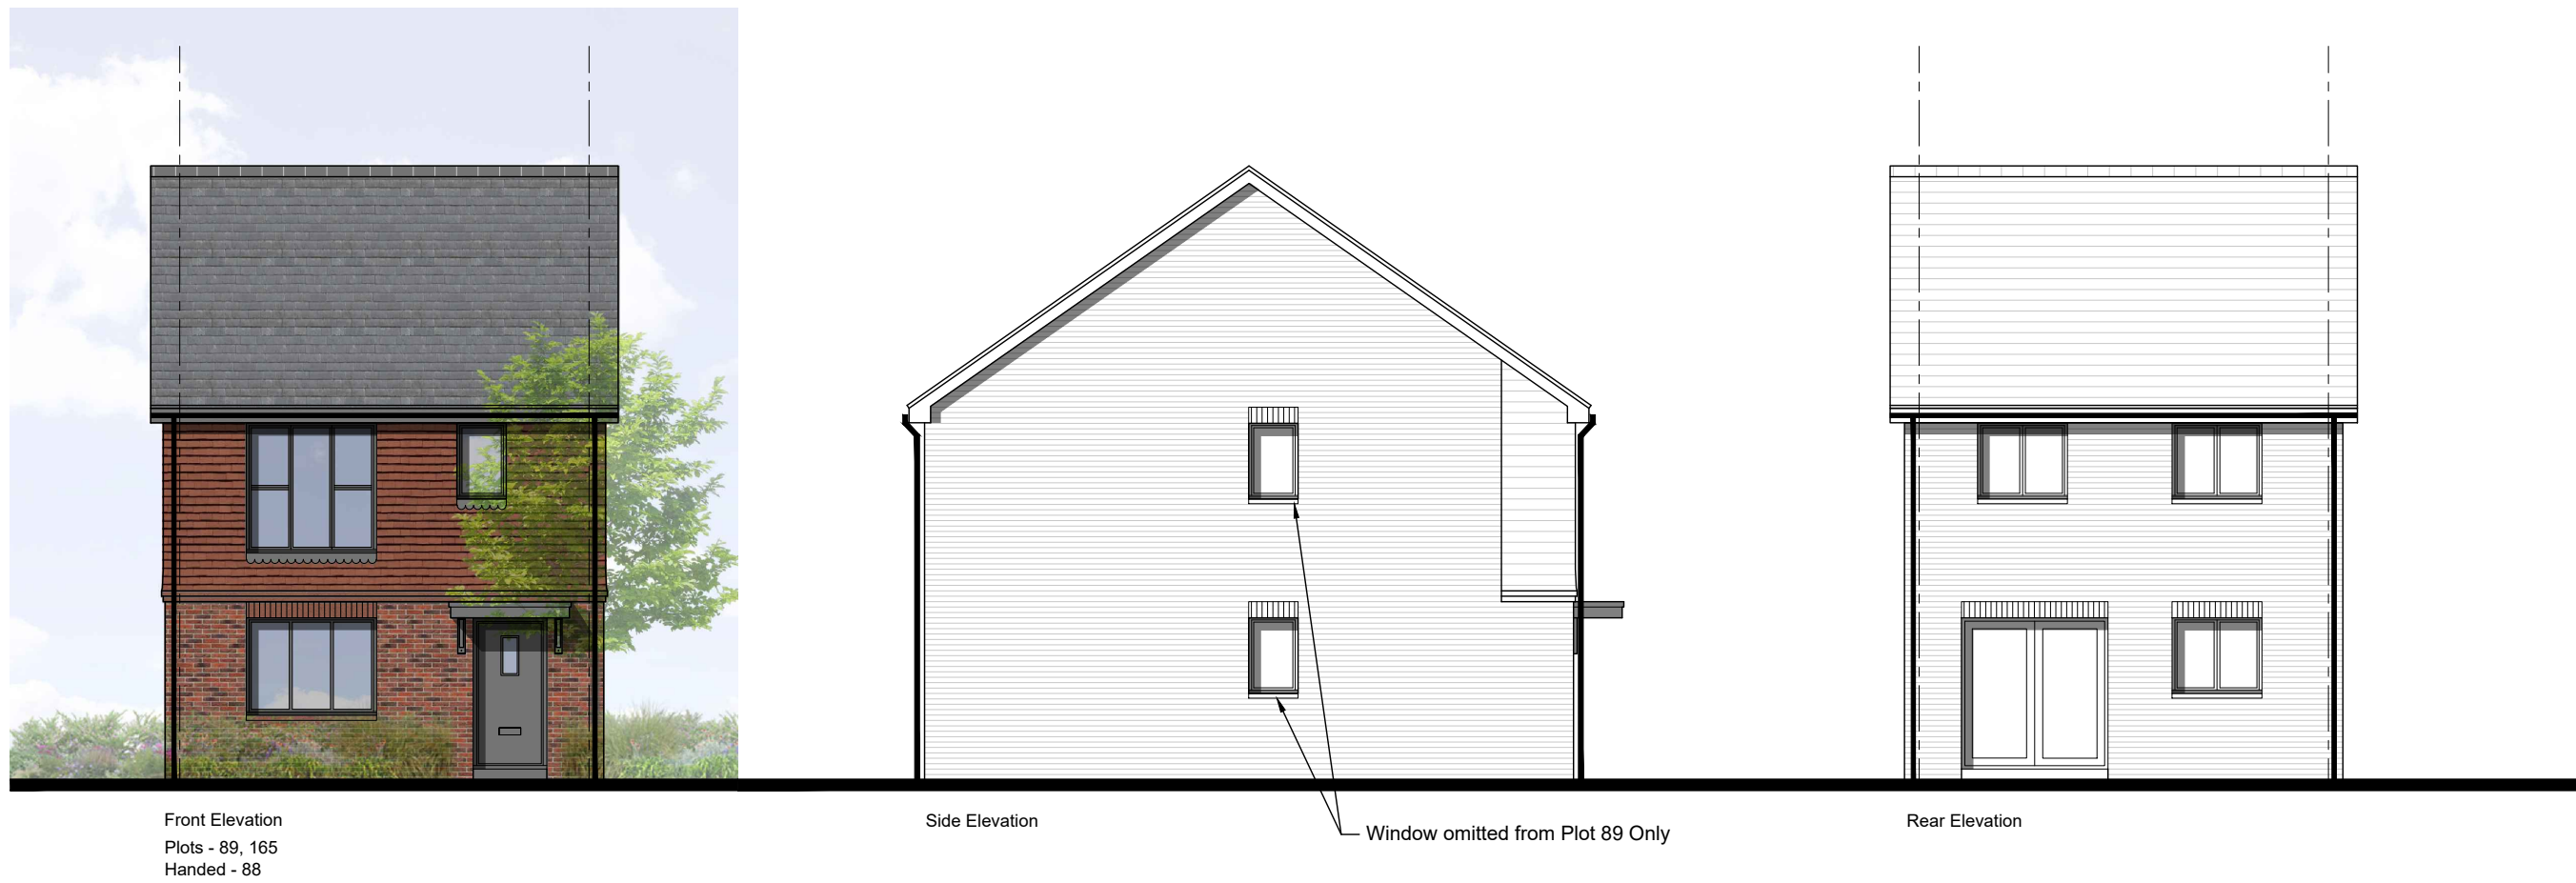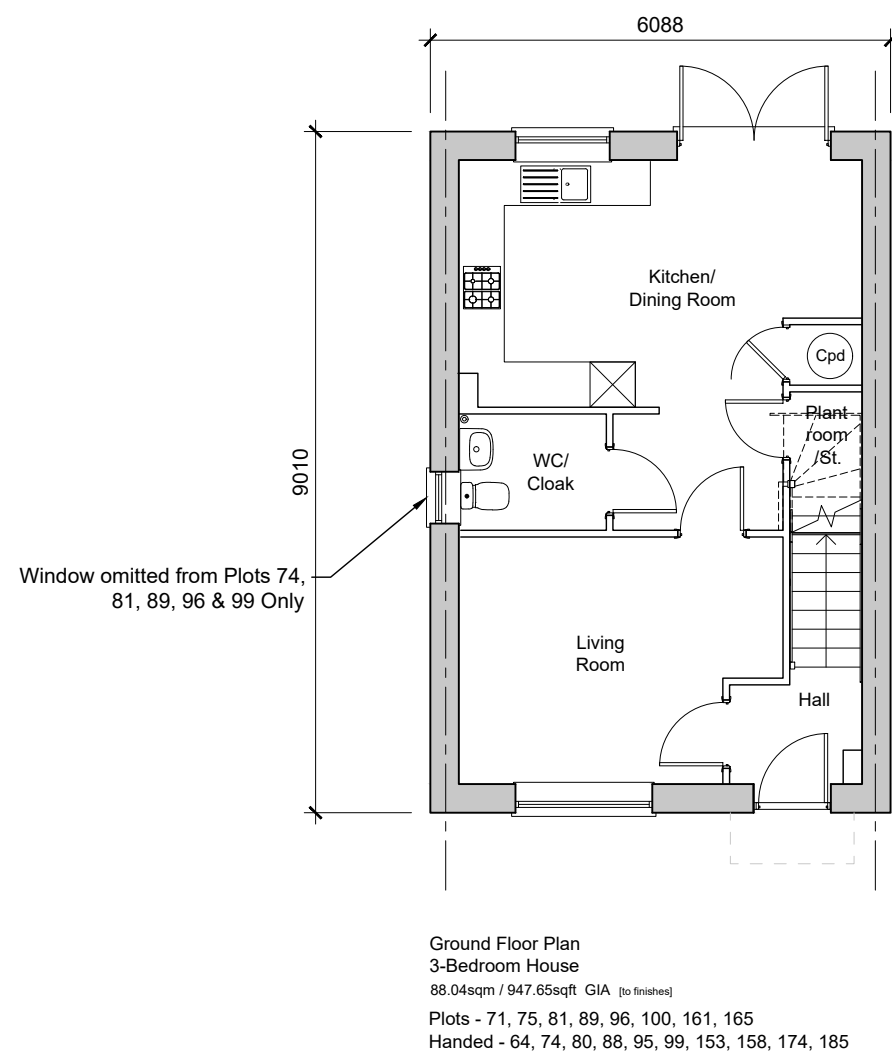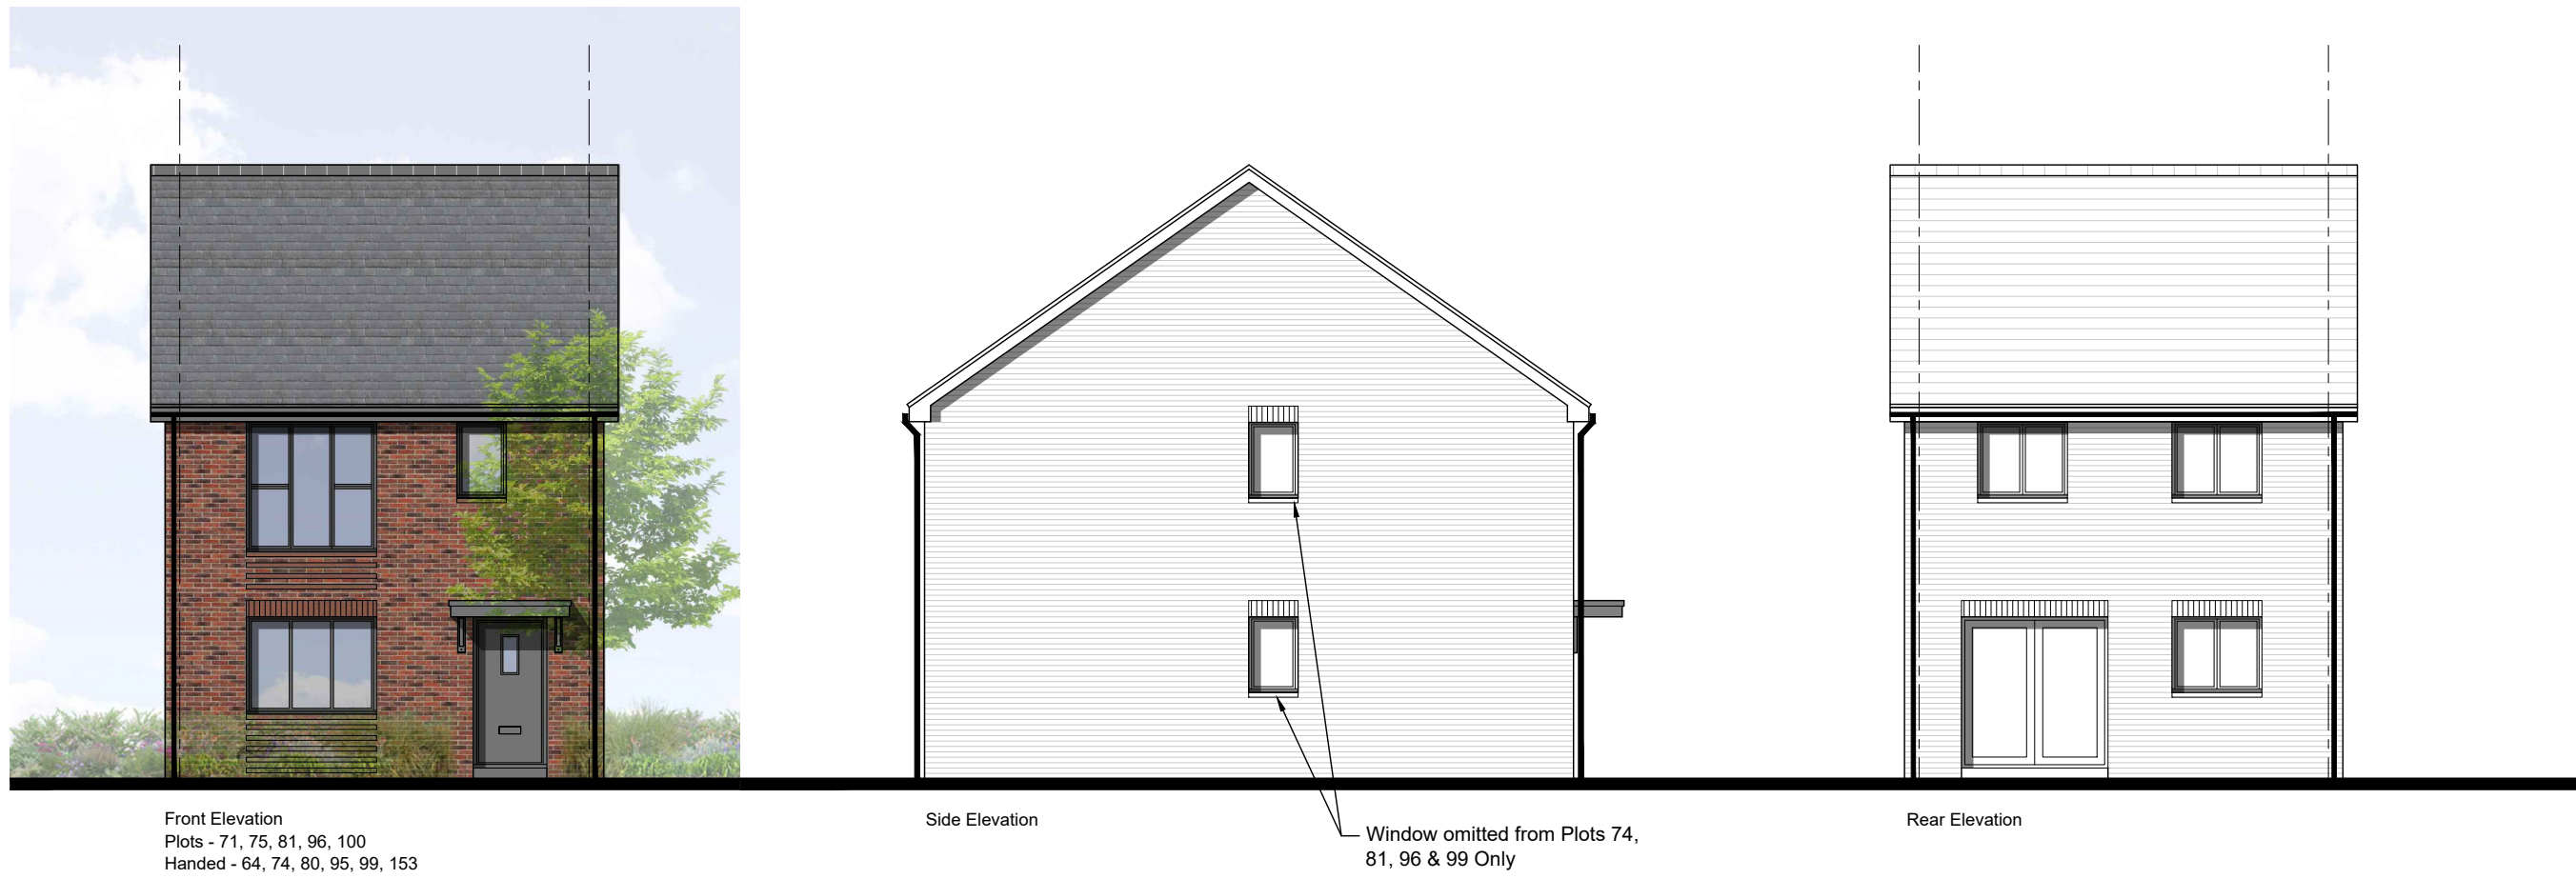

B	02.04.25	Updates for Submission	EB	DP
A	12.03.25	House Type Replaced and ASHP cylinder added	EB	DP
/	14.11.24	First Issue	KB	DP

Rev	Date	Revision Details	Dr	Ch
-----	------	------------------	----	----



London: 76 Great Suffolk Street
London, SE1 0BL
T 0207 928 2773 E london@ecearchitecture.com

Sussex: 64 - 68 Brighton Road, Worthing
West Sussex, BN11 2EN
T 01903 248777 E sussex@ecearchitecture.com

Bristol: Westworks, Beacon Tower
Colston Street, Bristol, BS1 4XE
T 0117 214 1101 E bristol@ecewestworks.com

ECE Architecture
www.ecearchitecture.com

Client's Name
Vistry Group

Job Title
Parcels 11 & 12, Finchwood Park

Drawing Title
H341 Housetype Proposed Plans and Elevations - Sheet 02


Scale
1:100 @ A1 / 1:200 @ A3

Drawn	Checked	Date
KB	DP	14.11.24

Job No	Drawing No	Rev
7527	PL-34	B

Status
APPROVAL

Elevations

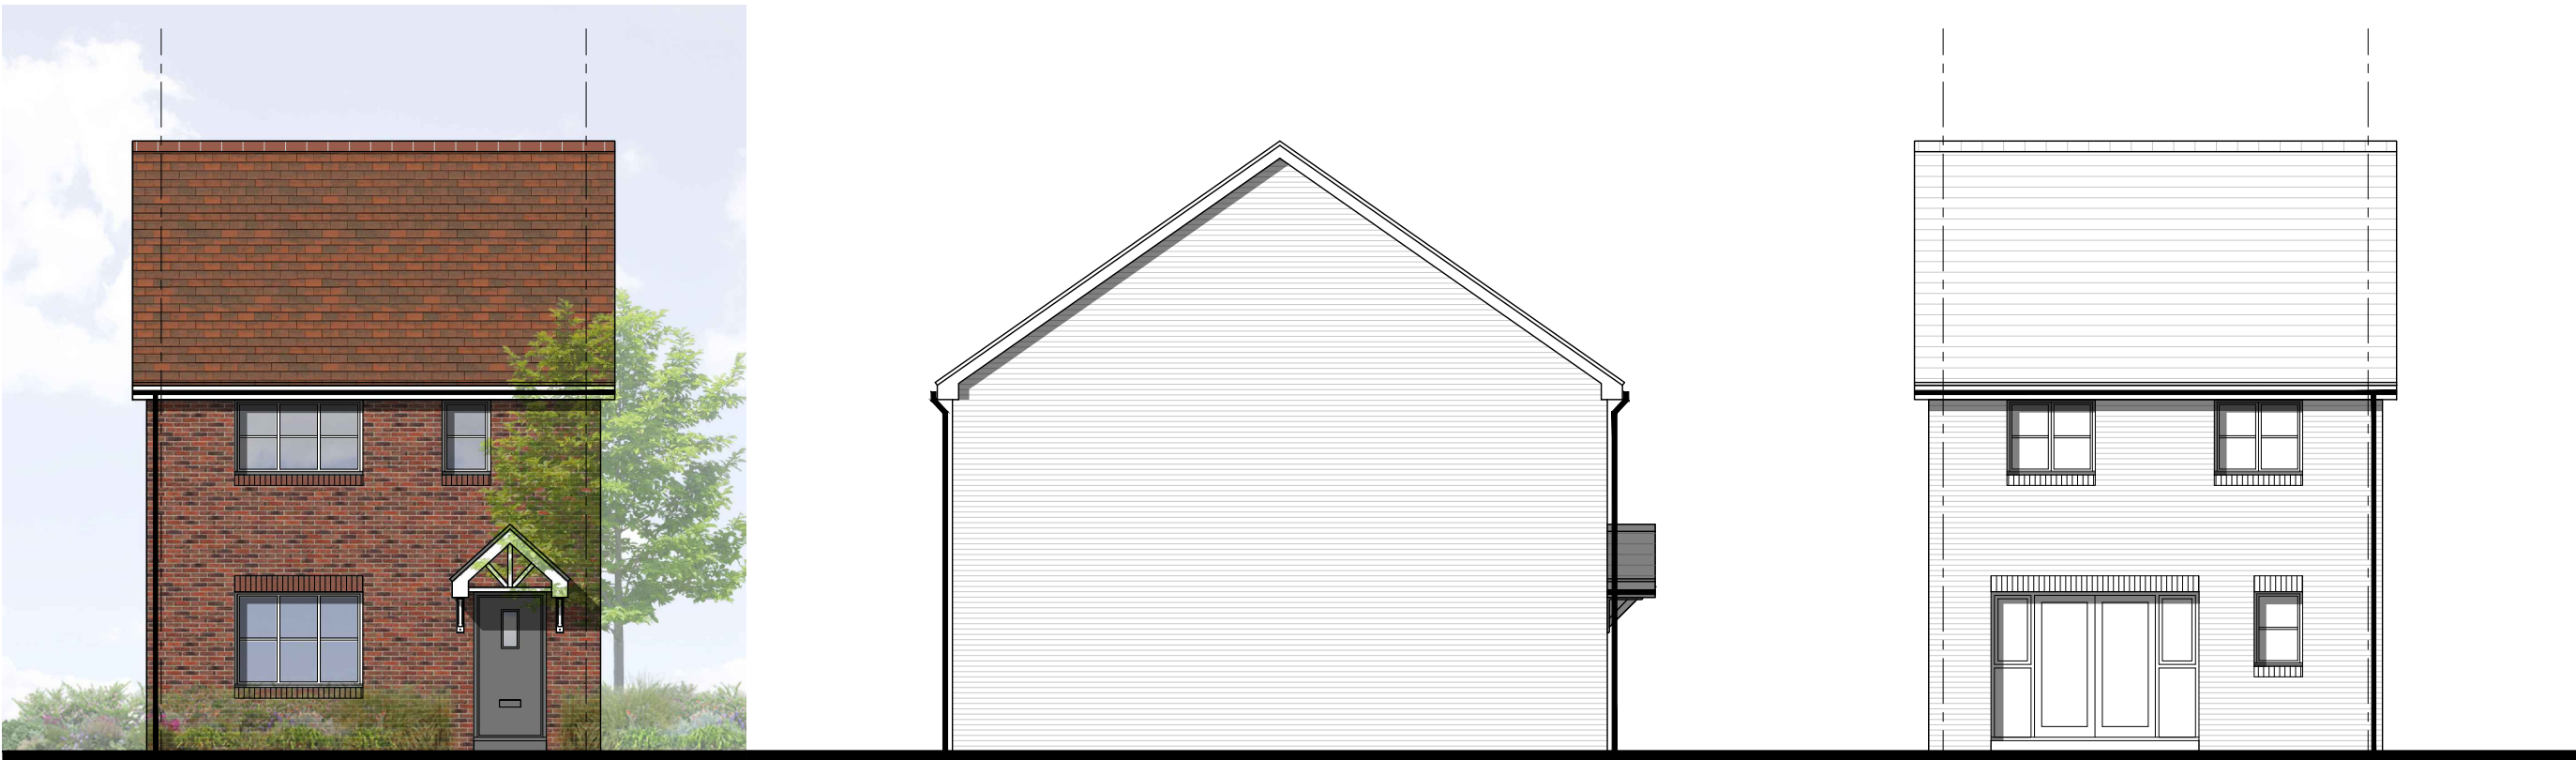


Front Elevation
Plots - 134, 142


Side Elevation

Rear Elevation

Plans

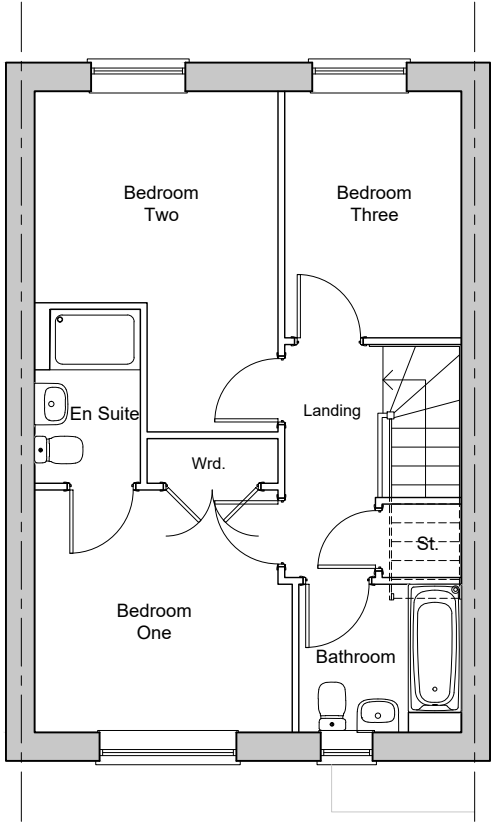


First Floor Plan

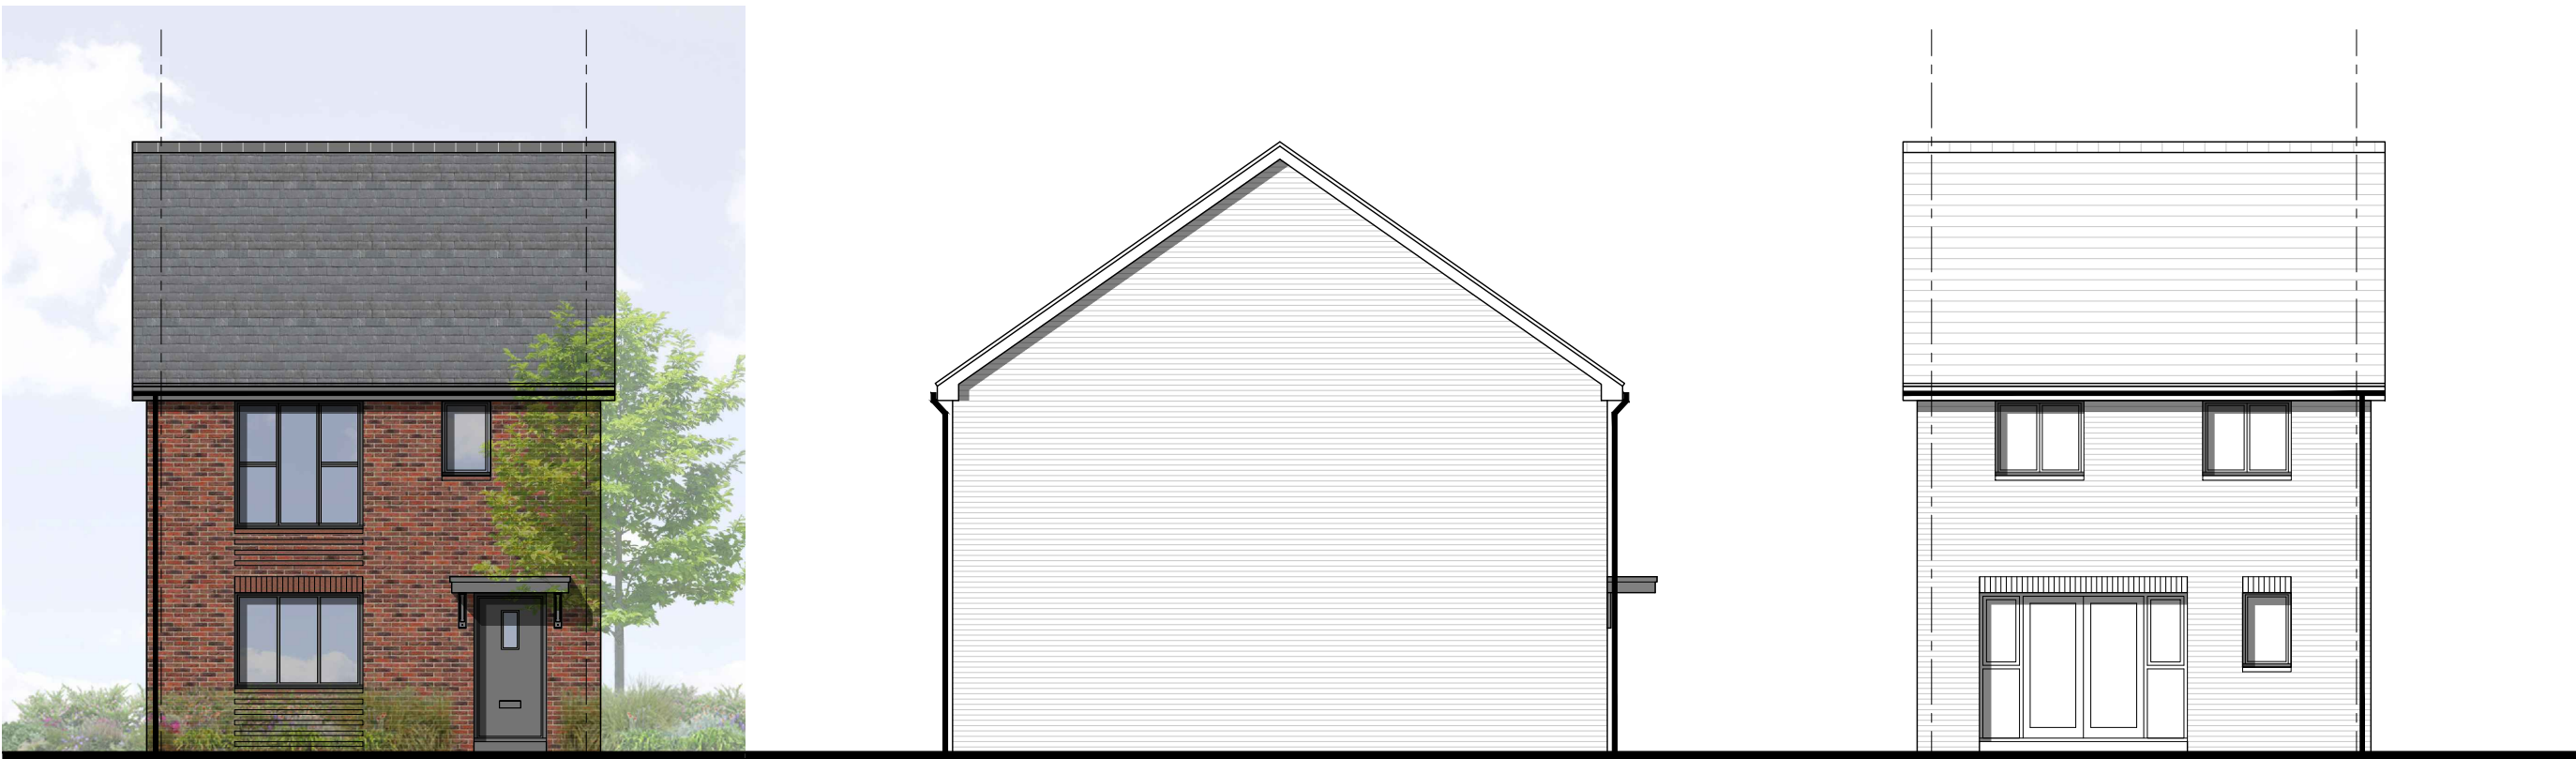


Front Elevation
Plots - 104
Handed - 111

Side Elevation

Rear Elevation

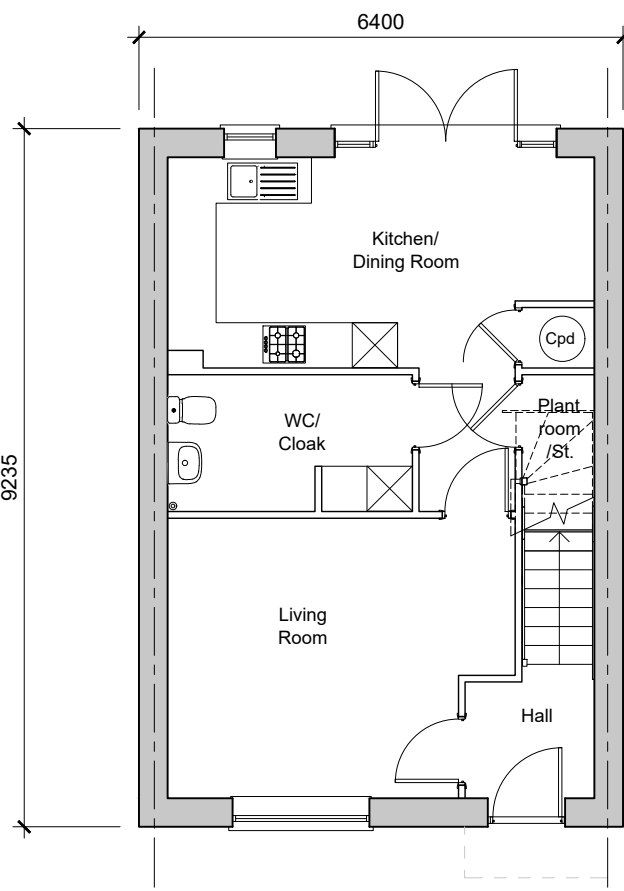

Ground Floor Plan
3-Bedroom House
95.74sqm / 1030.55sqft GFA (to include)
Plots - 104, 120, 134, 142
Handed - 111

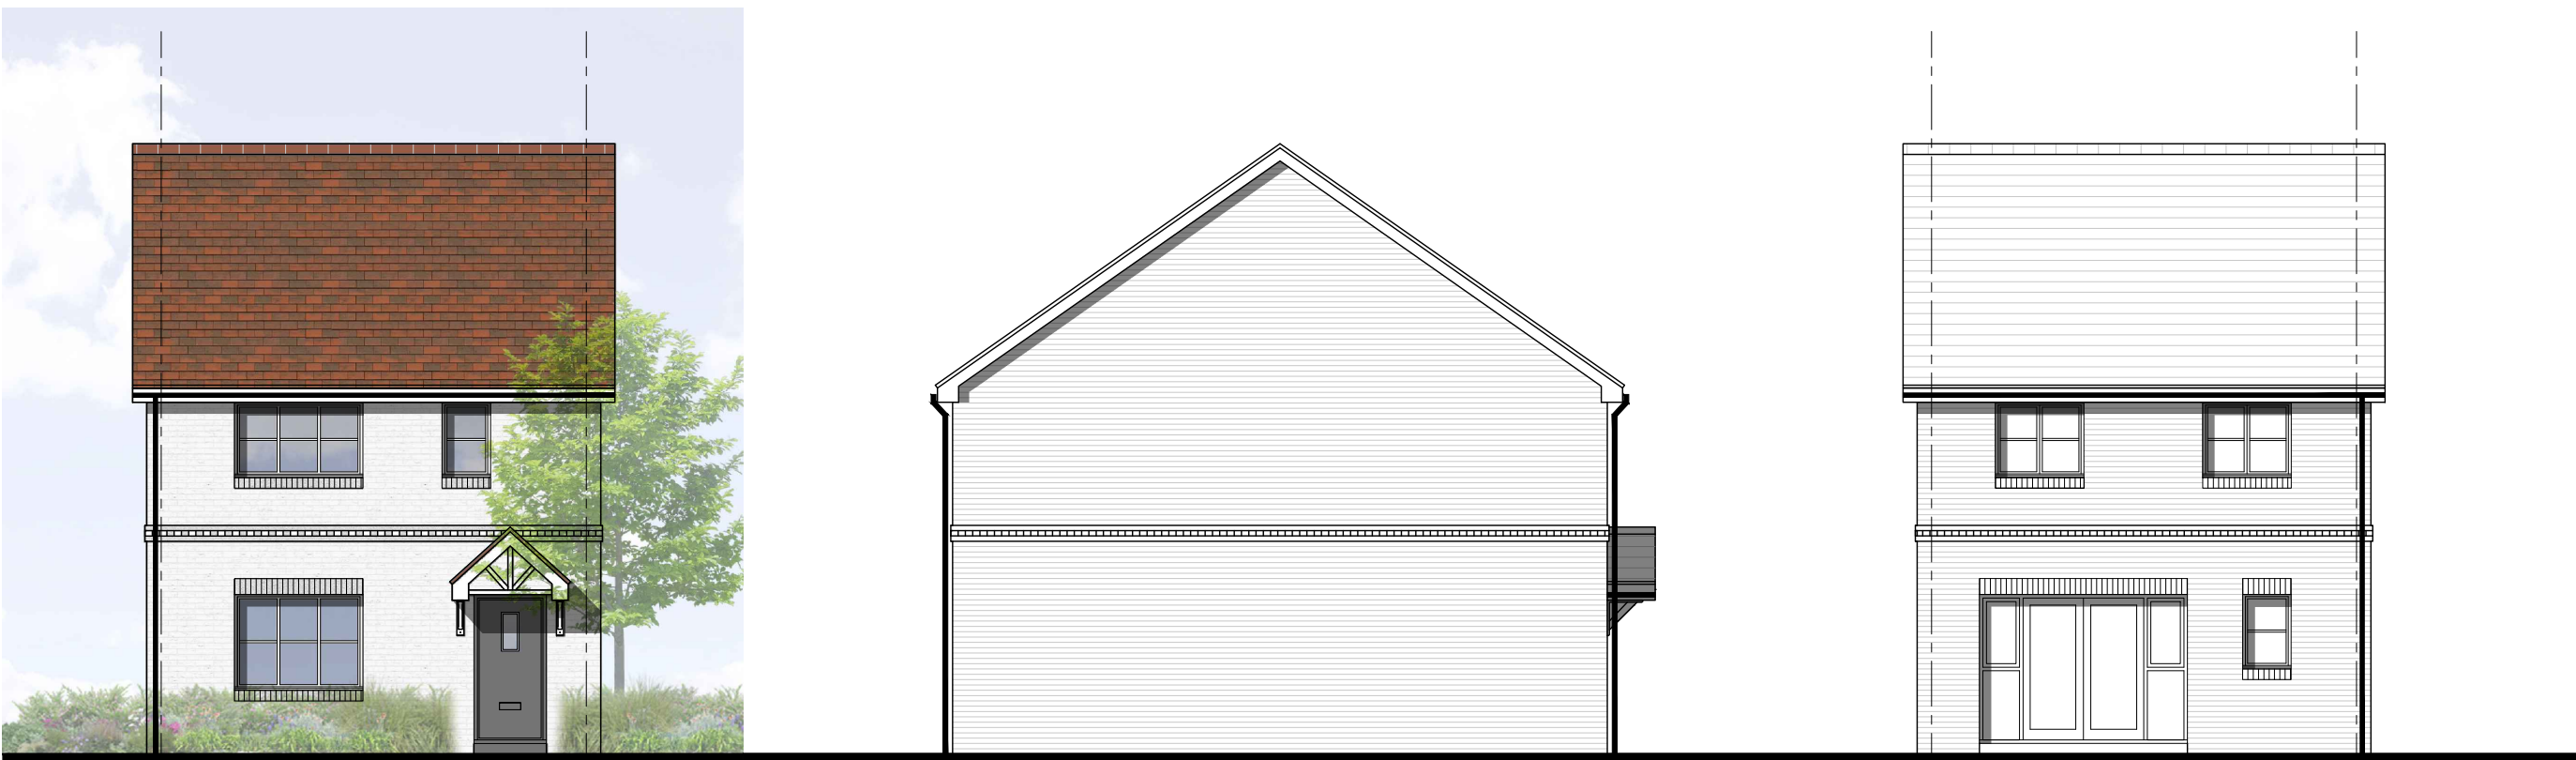

Front Elevation
Plots - 120

Side Elevation

Rear Elevation

B	02.04.25	Updates for Submission	EB	DP
A	12.03.25	House Type Replaced and ASHP cylinder added	EB	DP
/	14.11.24	First Issue	KB	DP
Rev	Date	Revision Details	Dr	Ch



London: 76 Great Suffolk Street
London, SE1 0BL
T 0207 928 2773 E london@ecearchitecture.com

Sussex: 64 - 68 Brighton Road, Worthing
West Sussex, BN11 2EN
T 01903 248777 E sussex@ecearchitecture.com

Bristol: Westworks, Beacon Tower
Colston Street, Bristol, BS1 4XE
T 0117 214 1101 E bristol@ecewestworks.com

ECE Architecture
www.ecearchitecture.com

Client's Name
Vistry Group

Job Title
Parcels 11 & 12, Finchwood Park

Drawing Title
**H351 Housetype
Proposed Plans and Elevations**

Scale
1:100 @ A1 / 1:200 @ A3


Drawn	Checked	Date
KB	DP	14.11.24

Job No	Drawing No	Rev
7527	PL-35	B


Status
APPROVAL

Elevations


Plans

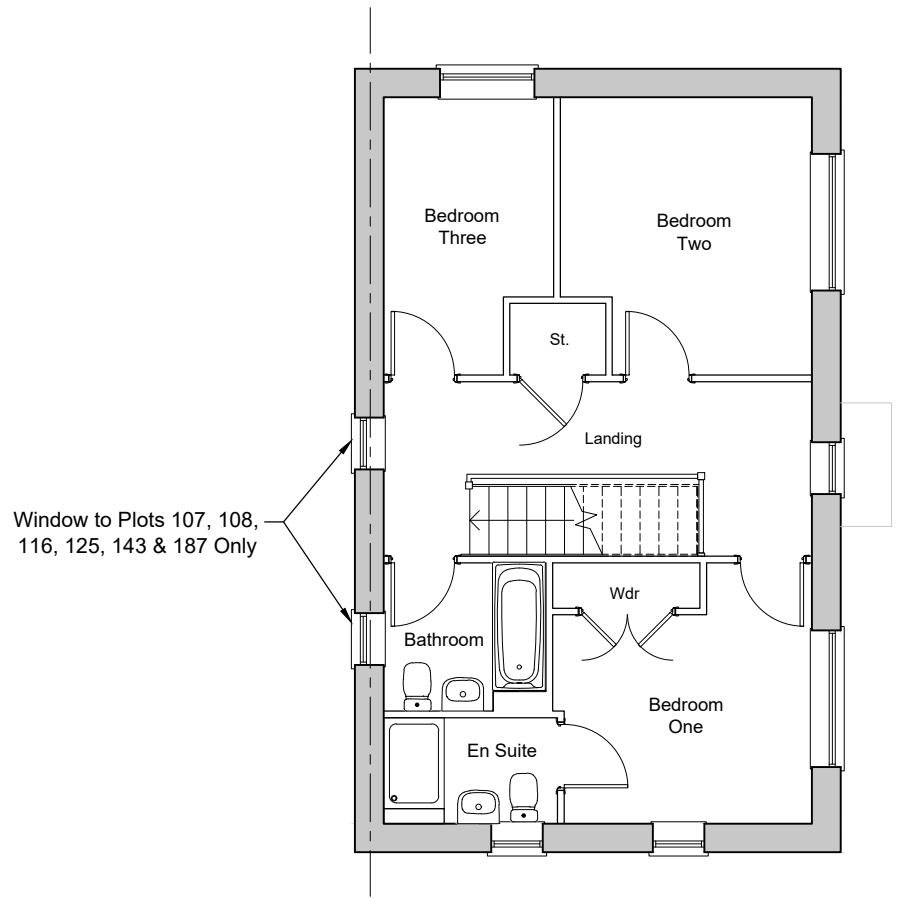

First Floor Plan

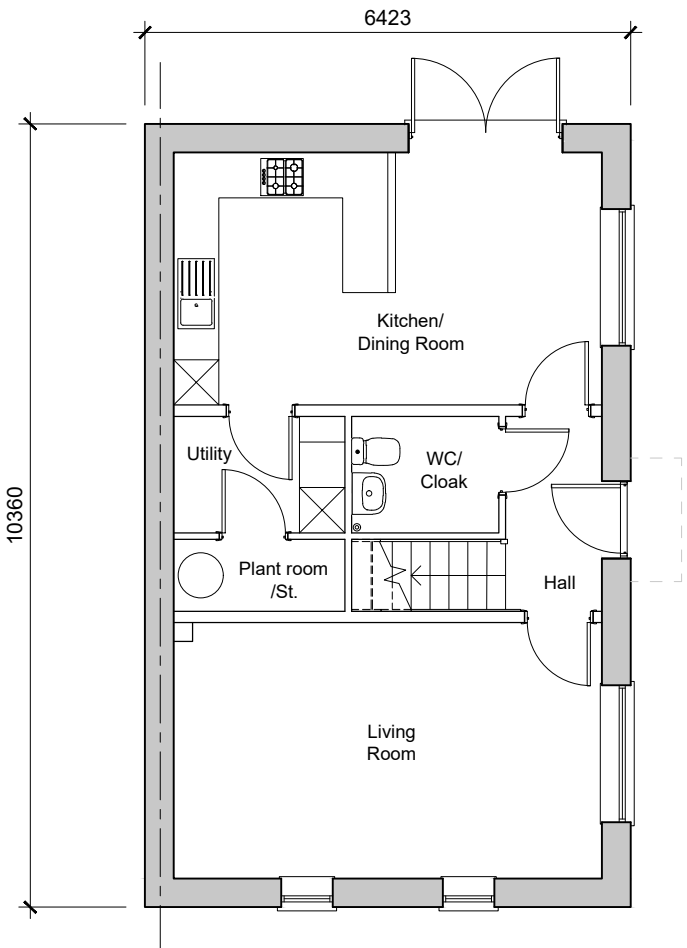

Ground Floor Plan
3-Bedroom House
108.87sqm / 1171.90sqft GIA (to finished)
Plots - 103, 108, 116, 119, 133, 141, 160, 164, 168, 187
Handed - 107, 112, 125, 143, 154, 159, 175, 186

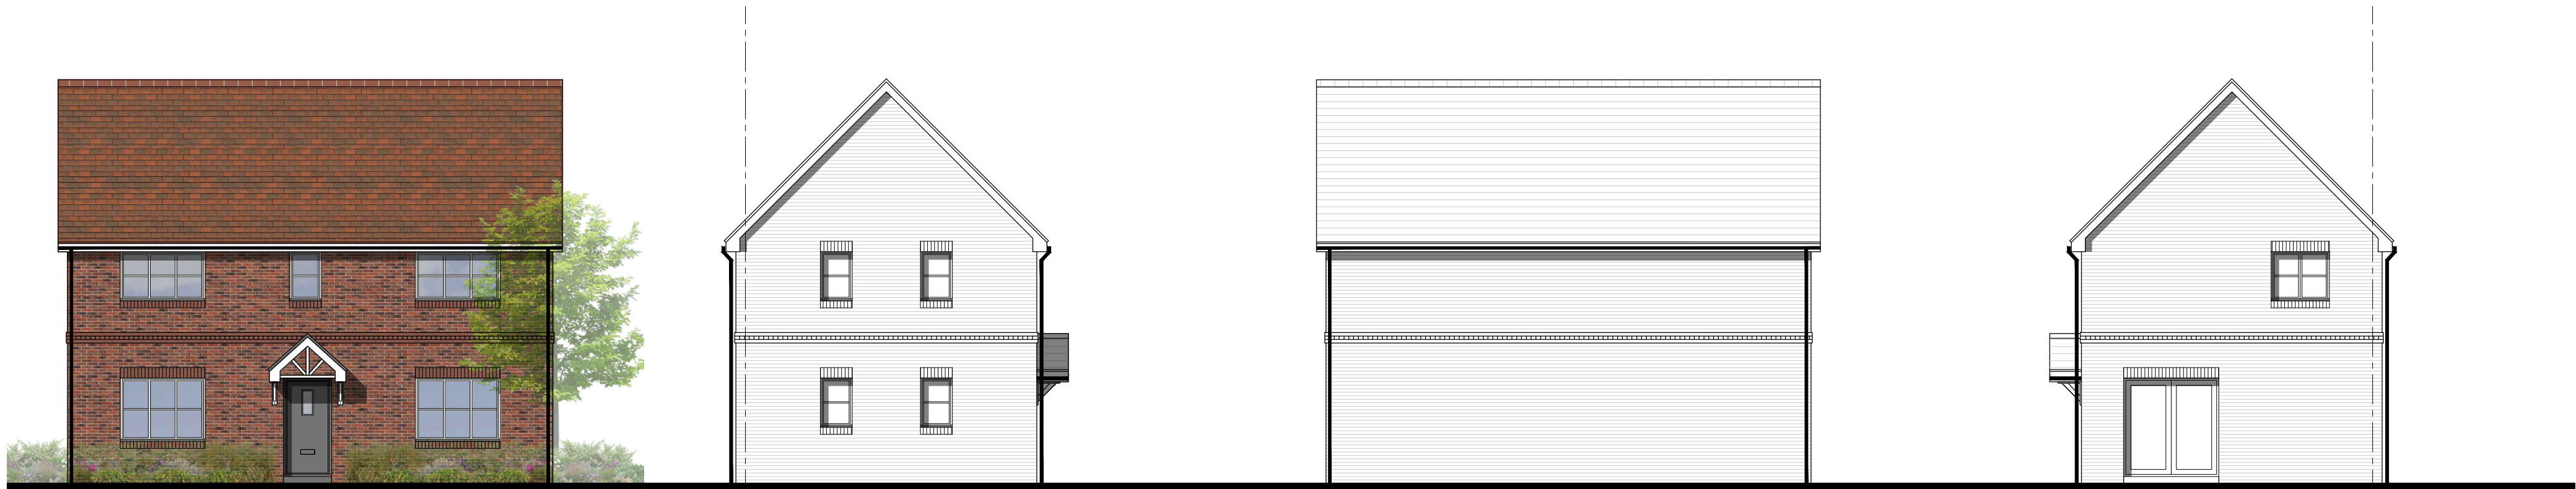


Front Elevation
Plots - 133, 141, 168, 187
Handed -

Side Elevation

Side Elevation

Rear Elevation

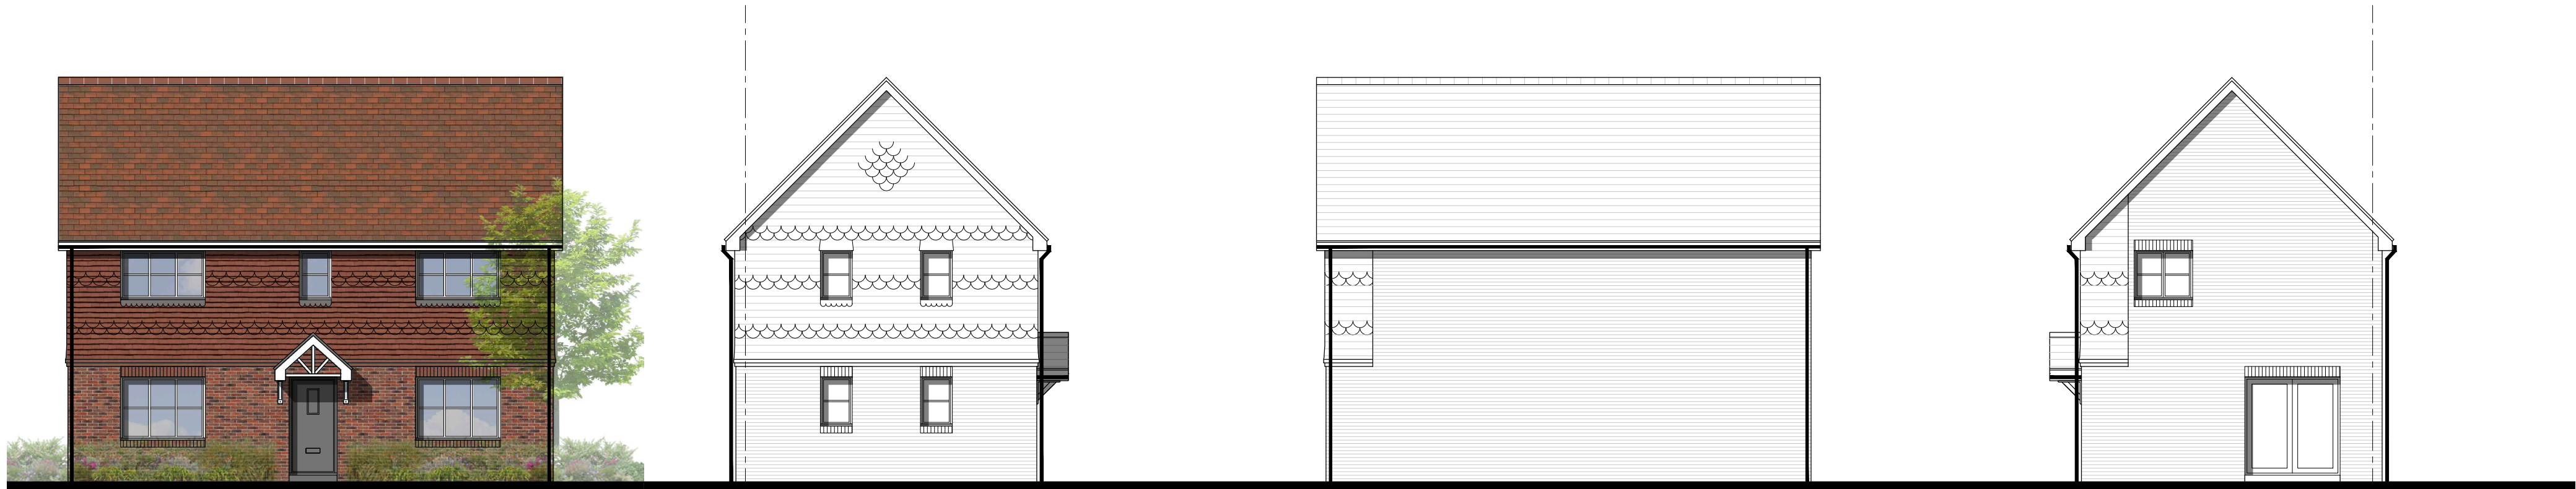


Front Elevation
Plots - 160
Handed - 175

Side Elevation

Side Elevation

Rear Elevation

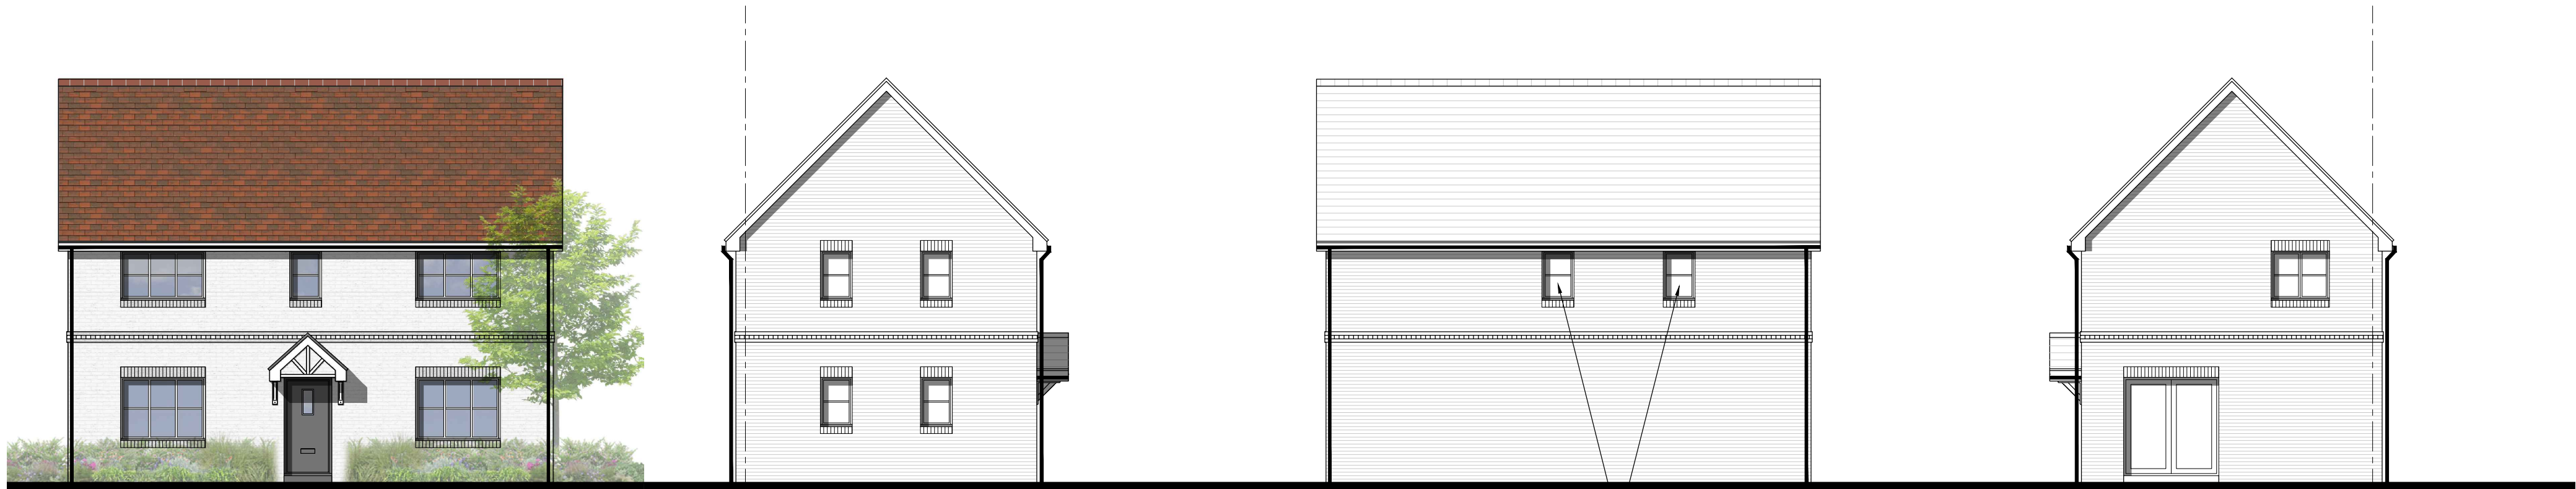

Front Elevation
Plots - 119
Handed - 143, 159, 186

Side Elevation

Side Elevation

Rear Elevation

C	10.04.25	Updates for Submission	KP	DP
B	02.04.25	Updates for Submission	EB	DP
A	12.03.25	House Type Replaced and ASHP cylinder added	EB	DP
/	14.11.24	First Issue	KB	DP

Rev	Date	Revision Details	Dr	Ch
-----	------	------------------	----	----

ECE Architecture
www.ecearchitecture.com

London: 76 Great Suffolk Street, London, SE1 0BL
T 0207 928 2773 E london@ecearchitecture.com

Sussex: 64 - 68 Brighton Road, Worthing, West Sussex, BN11 2EN
T 01903 248777 E sussex@ecearchitecture.com

Bristol: Westworks, Beacon Tower, Colston Street, Bristol, BS1 4XE
T 0117 214 1101 E bristol@ecewestworks.com

Client's Name
Vistry Group

Job Title
Parcels 11 & 12, Finchwood Park

Drawing Title
H354 Housetype Proposed Plans and Elevations - Sheet 01

Scale
1:100 @ A1 / 1:200 @ A3


Drawn	Checked	Date
KB	DP	14.11.24

Job No	Drawing No	Rev
7527	PL-37	C


Status
APPROVAL

Plans

Elevations

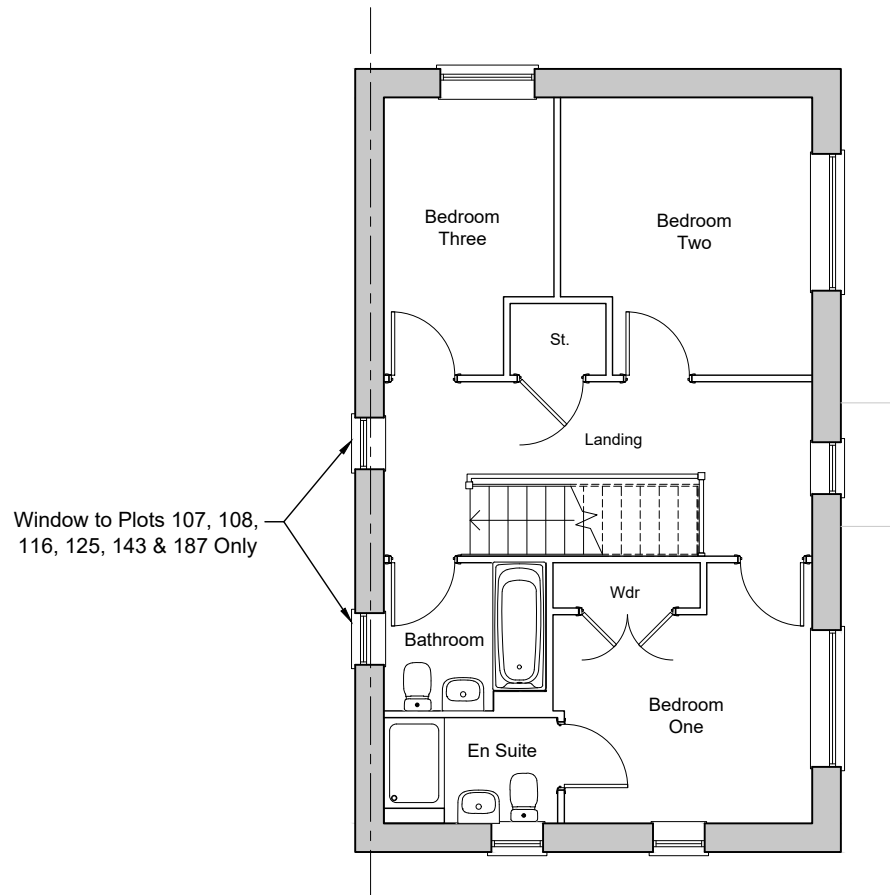


First Floor Plan

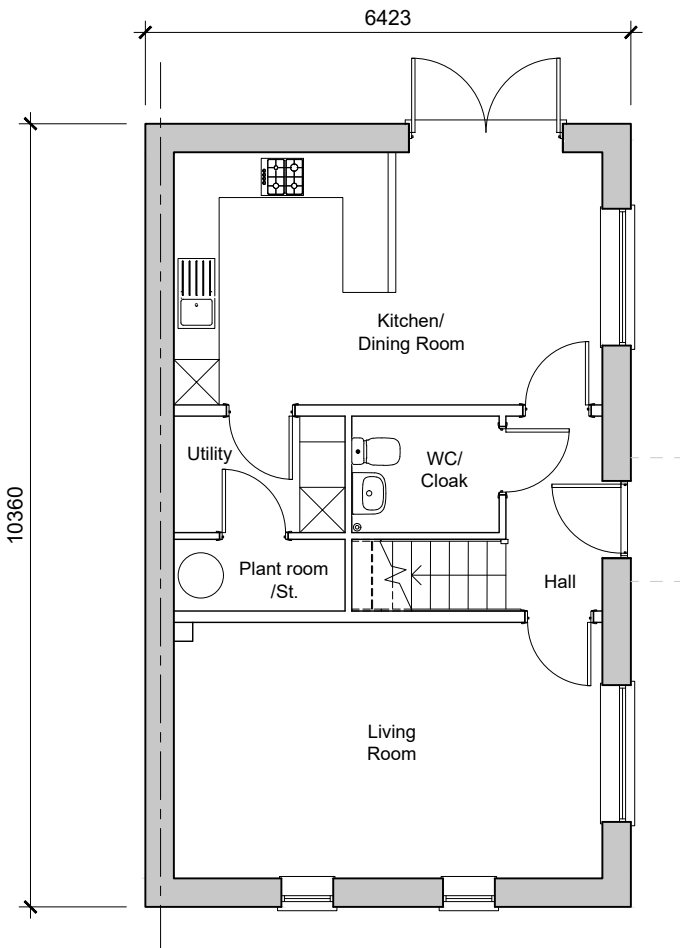


Ground Floor Plan
3-Bedroom House
108.87sqm / 1171.90sqft GIA (to finished)
Plots - 103, 108, 116, 119, 133, 141, 160, 164, 168, 187
Handed - 107, 112, 125, 143, 154, 159, 175, 186



Front Elevation
Plots - 103, 108, 116
Handed - 107, 112, 125, 154

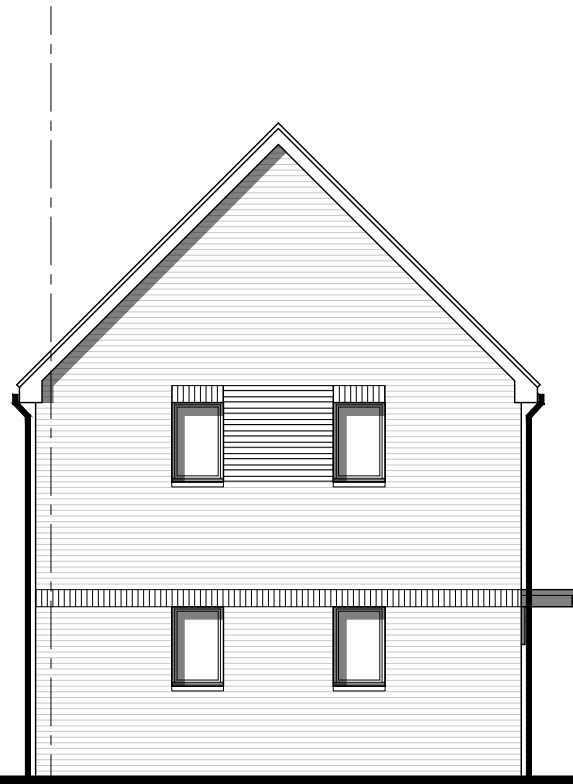


Side Elevation

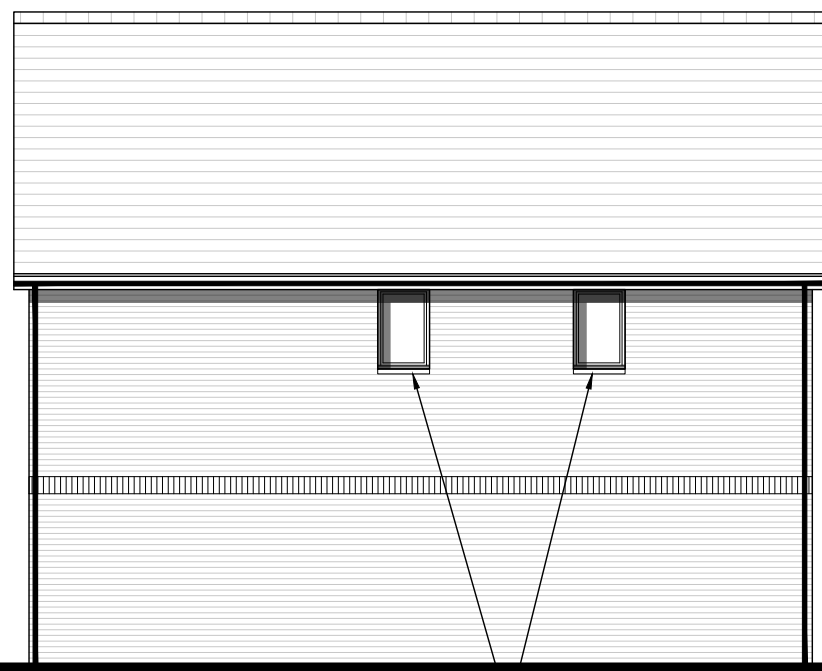

Side Elevation

Window to Plots 107,
108, 116 & 125 Only

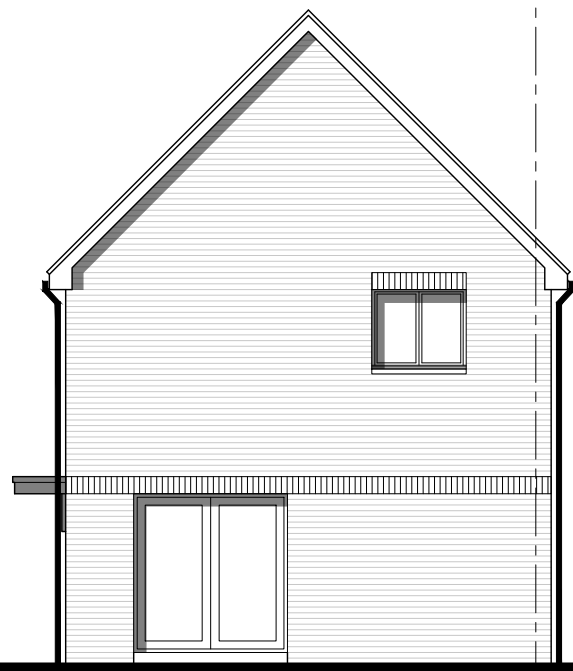


Rear Elevation




Front Elevation
Plots - 154
Handed -



Side Elevation

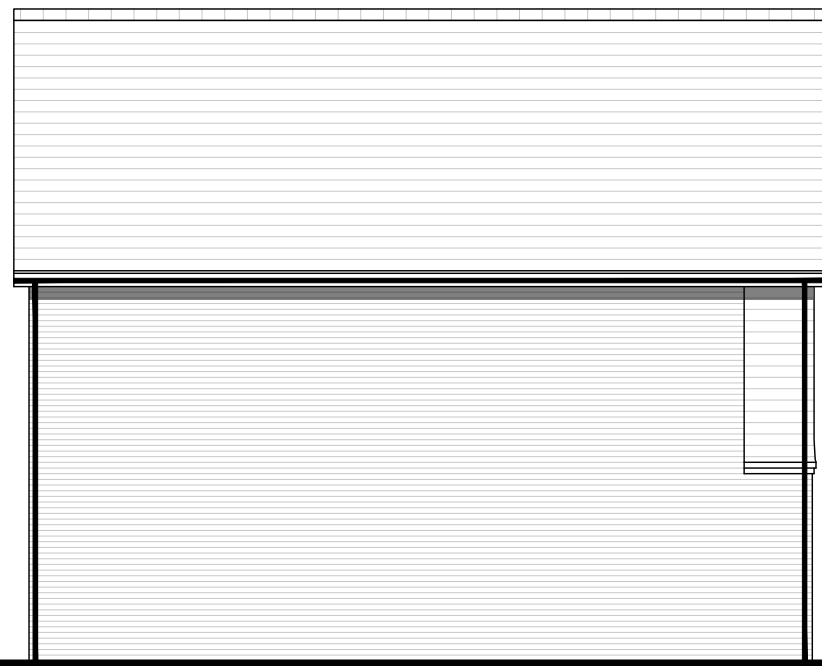

Side Elevation

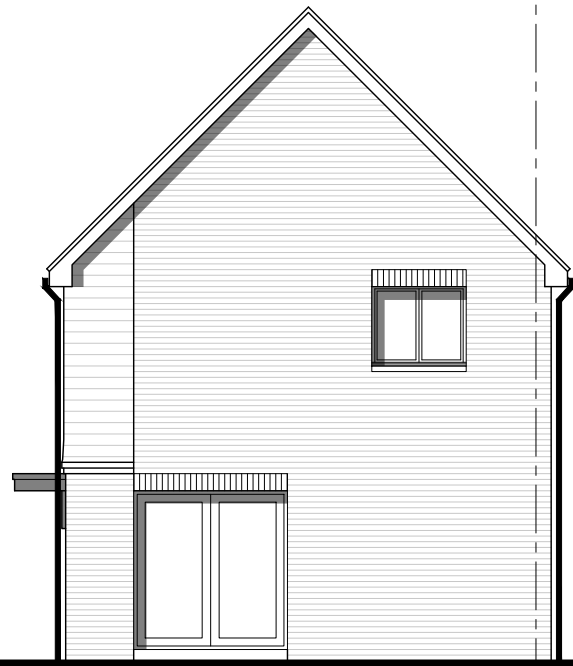

Rear Elevation

B	02.04.25	Updates for Submission	EB	DP
A	12.03.25	House Type Replaced and ASHP cylinder added	EB	DP
/	14.11.24	First Issue	KB	DP

Rev	Date	Revision Details	Dr	Ch
-----	------	------------------	----	----



London: 76 Great Suffolk Street
London, SE1 0BL
T 0207 928 2773 E london@ecearchitecture.com

Sussex: 64 - 68 Brighton Road, Worthing
West Sussex, BN11 2EN
T 01903 248777 E sussex@ecearchitecture.com

Bristol: Westworks, Beacon Tower
Colston Street, Bristol, BS1 4XE
T 0117 214 1101 E bristol@ecewestworks.com

ECE Architecture
www.ecearchitecture.com

Client's Name

Vistry Group

Job Title

Parcels 11 & 12, Finchwood Park

Drawing Title

H354 Housetype Proposed Plans and
Elevations - Sheet 02

Scale

1:100 @ A1 / 1:200 @ A3




Drawn	Checked	Date
KB	DP	14.11.24

Job No	Drawing No	Rev
7527	PL-38	B

Status

APPROVAL

Plans

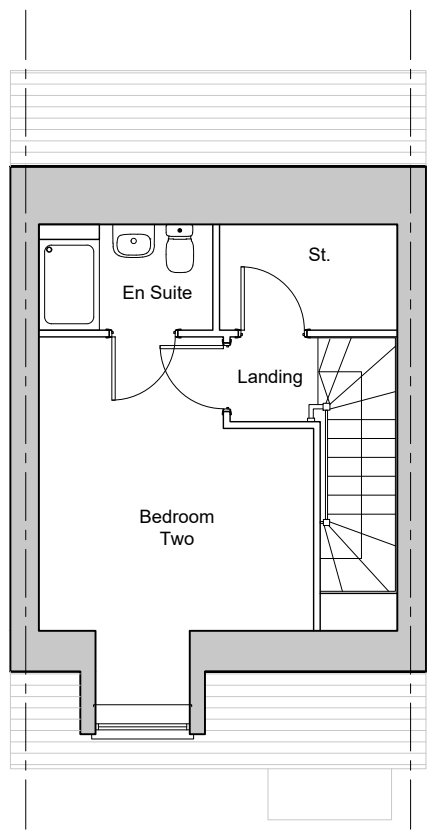

Second Floor Plan


Elevations




Front Elevation
Plots - 189, 193
Handed - 188, 192



Side Elevation

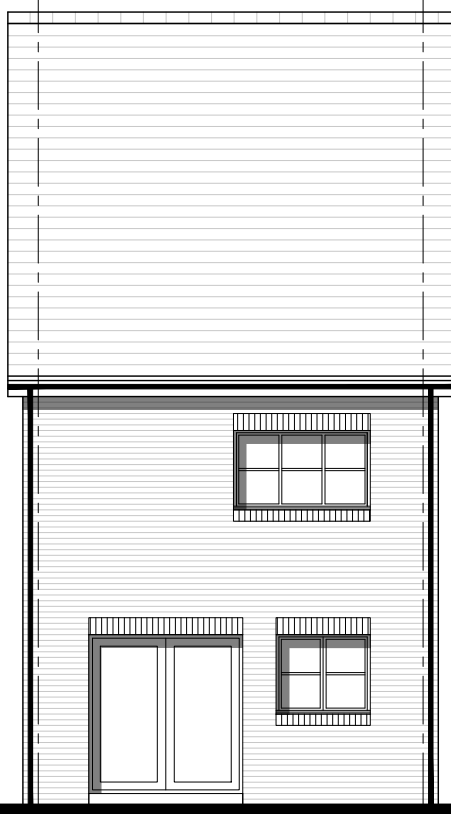


Rear Elevation

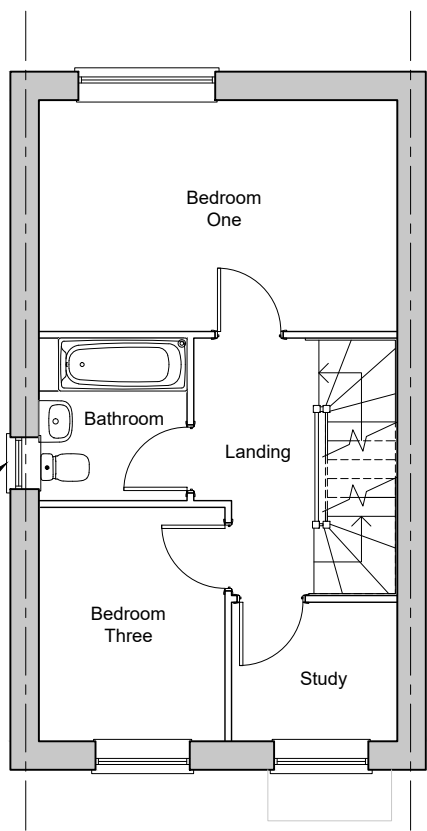


First Floor Plan




Front Elevation
Plots - 58, 60, 62, 63, 86, 94, 126, 163, 167
Handed - 57, 59, 61, 85, 93, 127, 162, 166

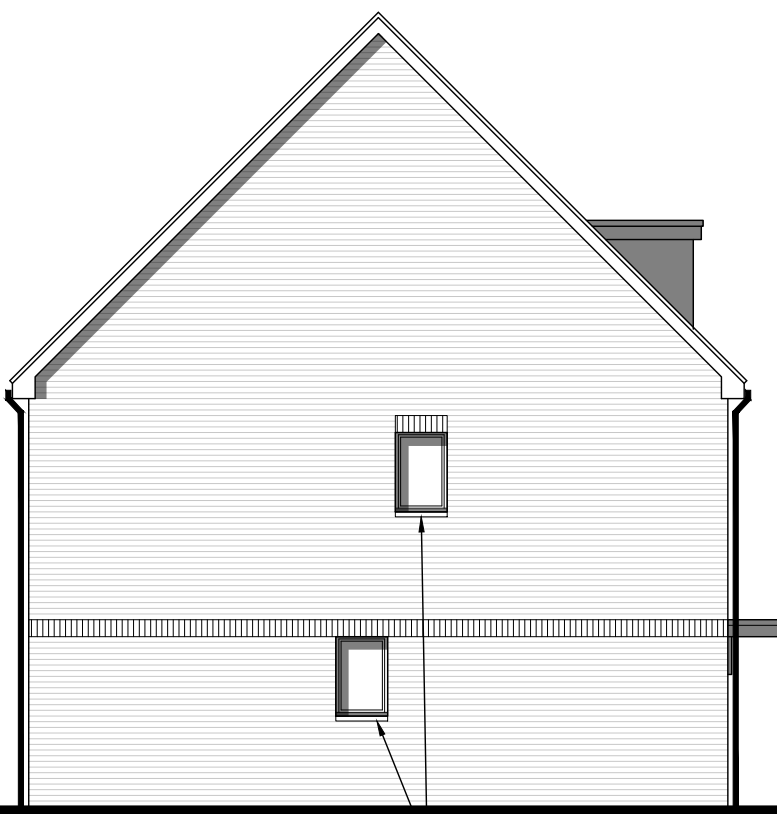

Side Elevation

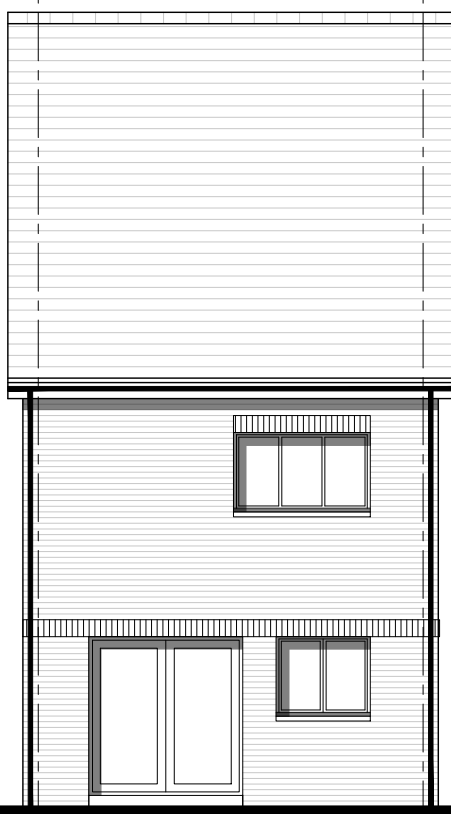


Rear Elevation

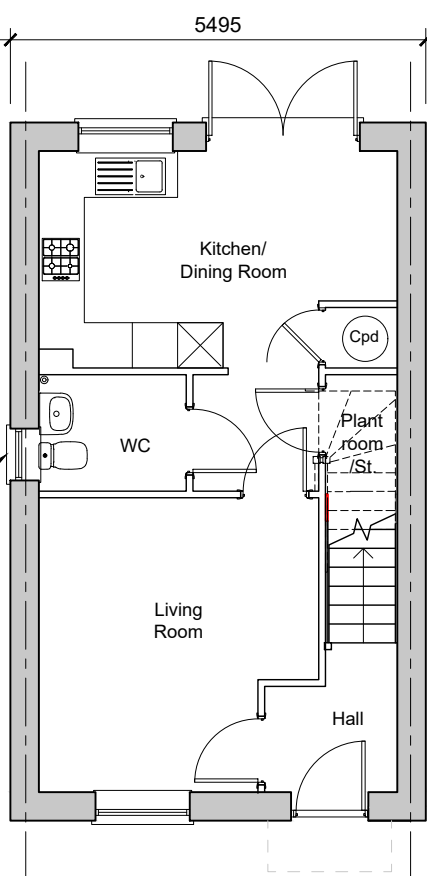

Ground Floor Plan
3-Bedroom House
108.84sqm / 1149.97sqft GIA (by measure)
Plots - 58, 60, 62, 63, 86, 92, 94, 106, 110, 126, 152, 163, 167, 189, 193
Handed - 57, 59, 61, 85, 91, 93, 105, 109, 127, 151, 162, 166, 188, 192



Front Elevation
Plots - 92, 106, 110, 152
Handed - 91, 105, 109, 151

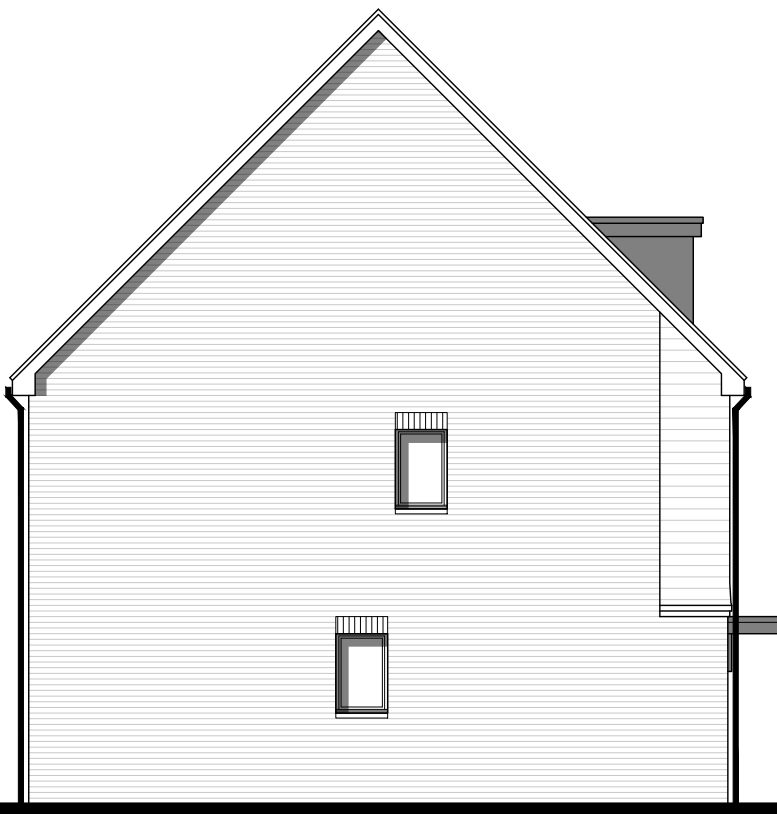

Side Elevation



Rear Elevation

B	02.04.25	Updates for Submission	EB	DP
A	12.03.25	House Type Replaced and ASHP cylinder added	EB	DP
/	14.11.24	First Issue	KB	DP

Rev	Date	Revision Details	Dr	Ch
-----	------	------------------	----	----



London: 76 Great Suffolk Street
London, SE1 0BL
T 0207 928 2773 E london@ecearchitecture.com

Sussex: 64 - 68 Brighton Road, Worthing
West Sussex, BN11 2EN
T 01903 248777 E sussex@ecearchitecture.com

Bristol: Westworks, Beacon Tower
Colston Street, Bristol, BS1 4XE
T 0117 214 1101 E bristol@ecwestworks.com

ECE Architecture
www.ecearchitecture.com

Client's Name
Vistry Group

Job Title
Parcels 11 & 12, Finchwood Park

Drawing Title
**H356 Housetype
Proposed Plans and Elevations**

Scale
1:100 @ A1 / 1:200 @ A3

metres 2 4 6 8 10


Drawn	Checked	Date
KB	DP	14.11.24

Job No	Drawing No	Rev
7527	PL-39	B

Status
APPROVAL

Elevations


Plans

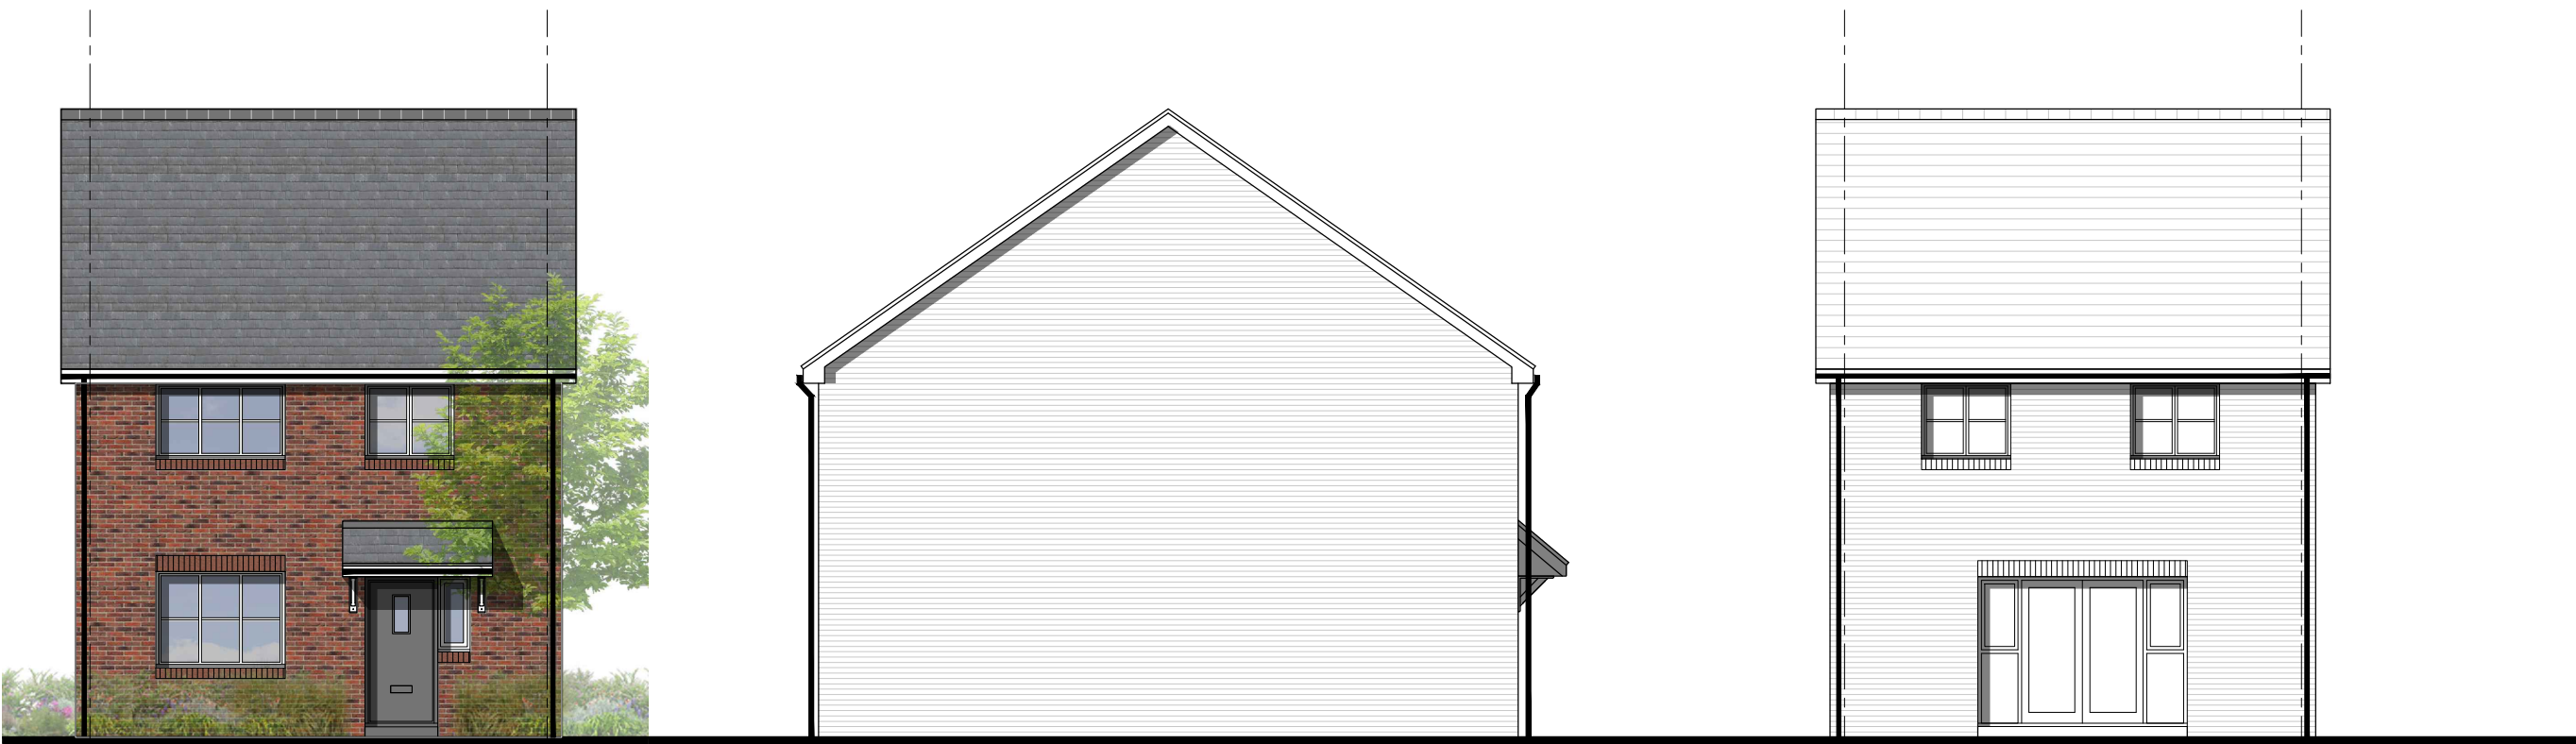


Front Elevation
Plots - 180

Side Elevation

Rear Elevation

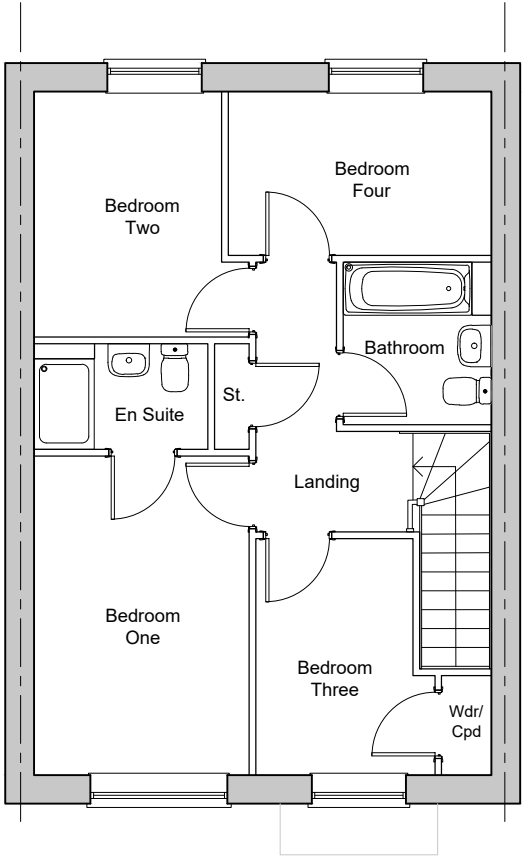


First Floor Plan

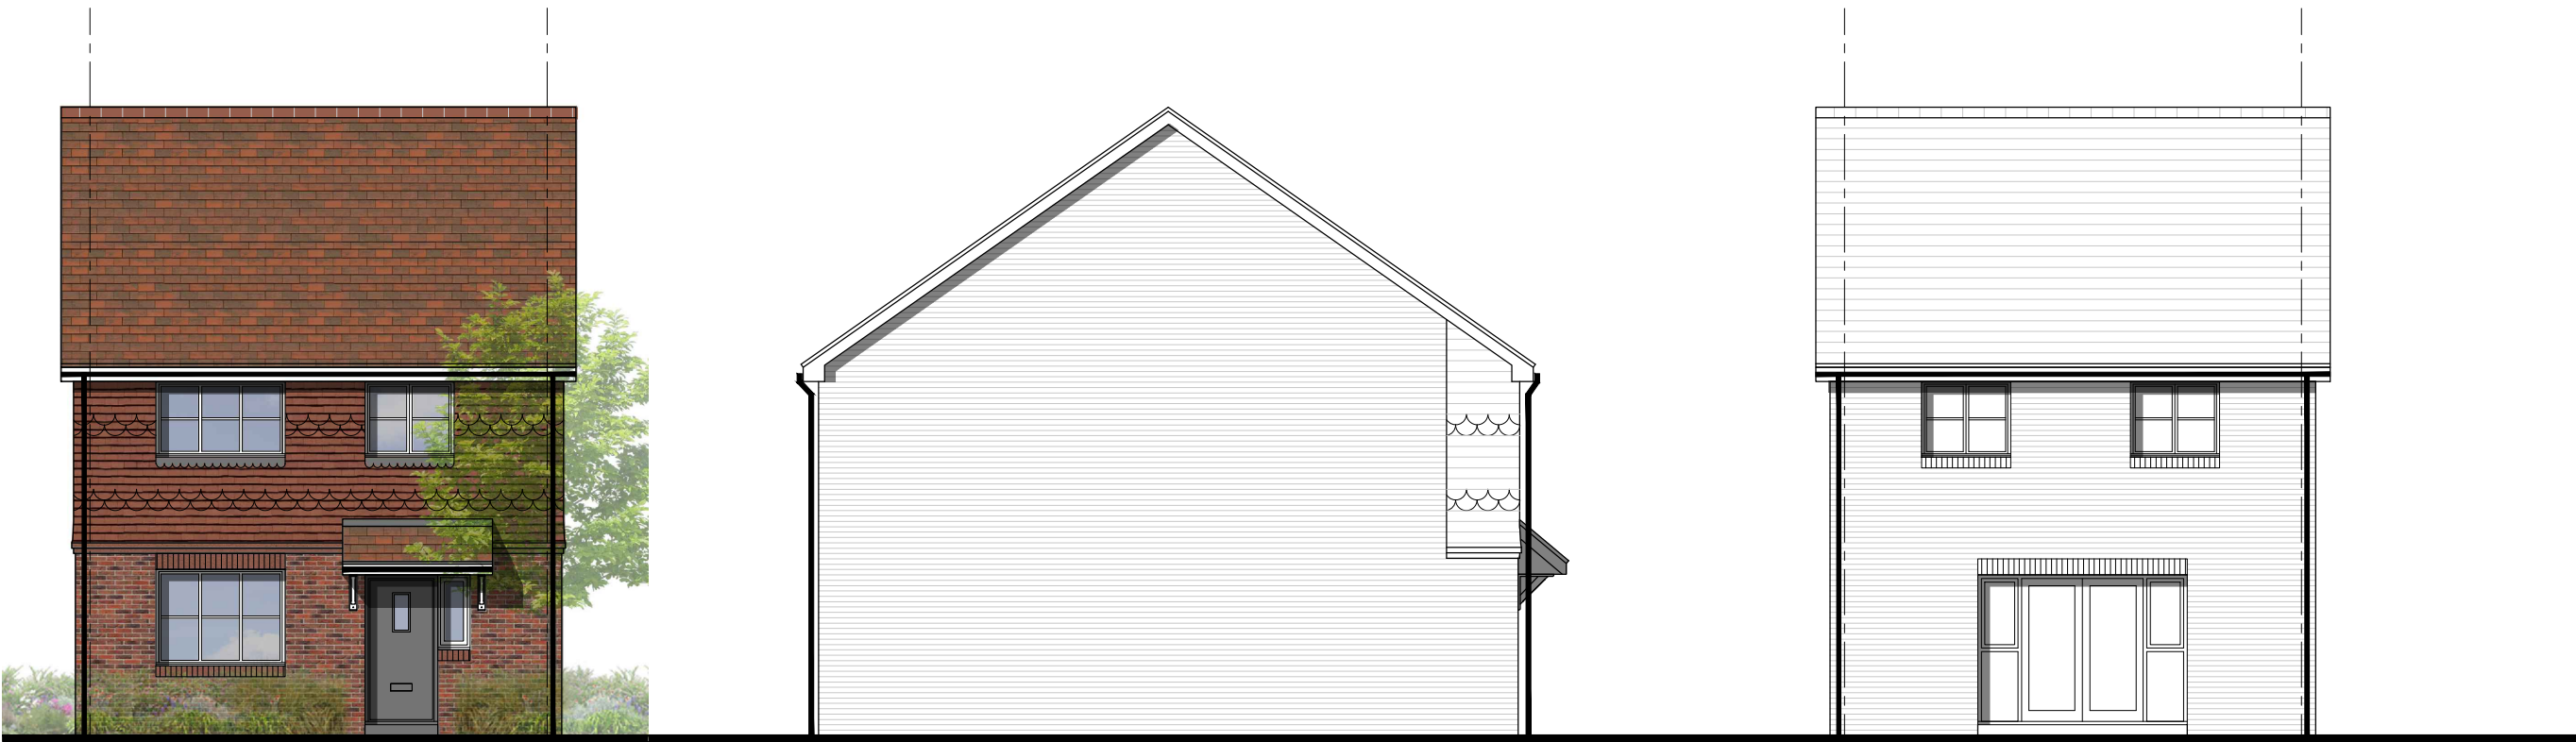


Front Elevation
Plots - 178

Side Elevation

Rear Elevation

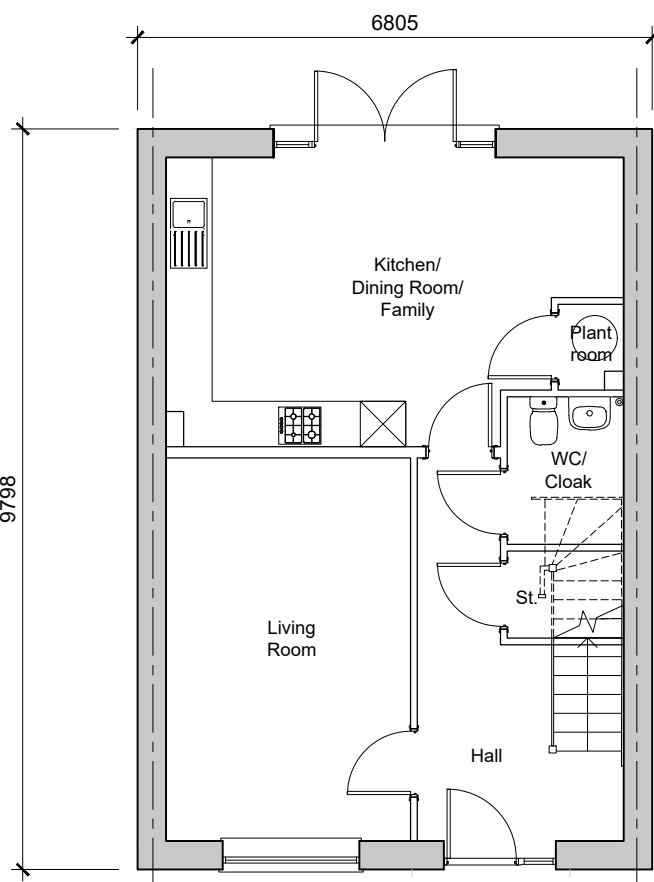


Ground Floor Plan
4-Bedroom House
109.41sqm / 1177.73sqft GFA (p included)
Plots - 67, 118, 140, 176, 178, 180, 184
Handed - 66, 117, 139, 177, 179, 183

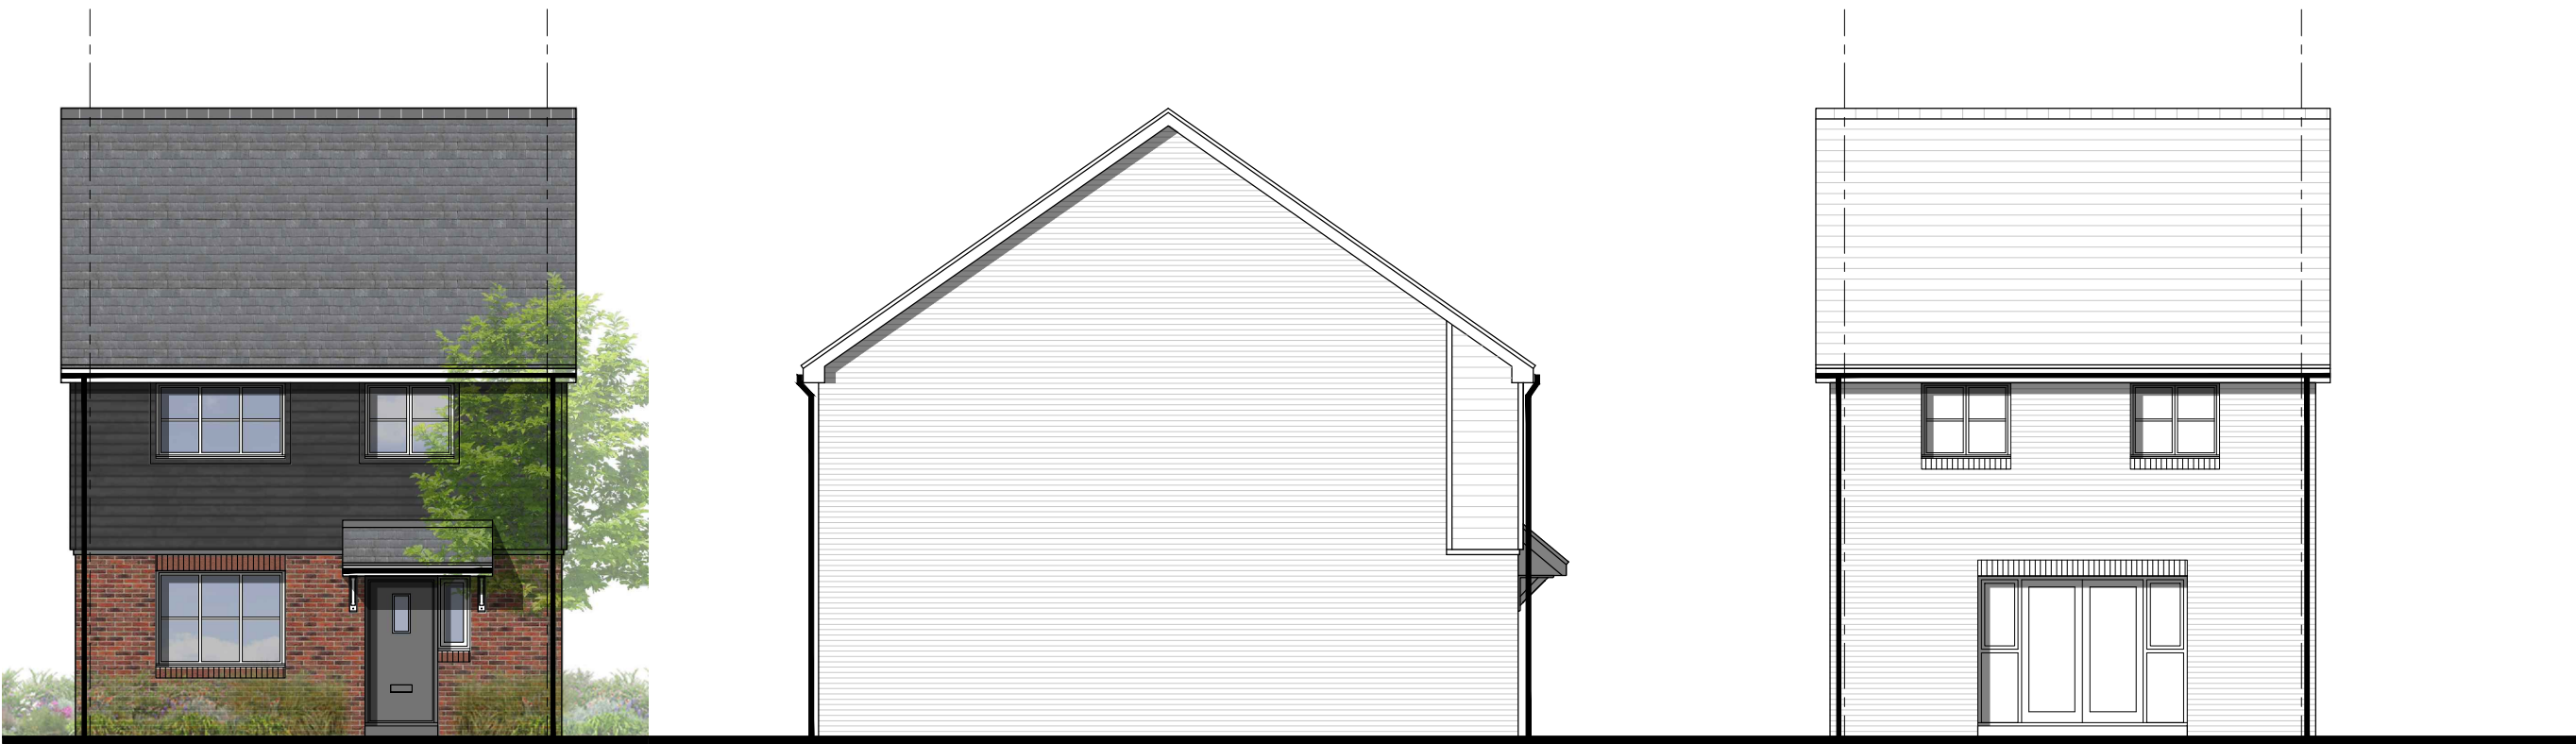

Front Elevation
Plots - 118, 140
Handed - 183

Side Elevation

Rear Elevation

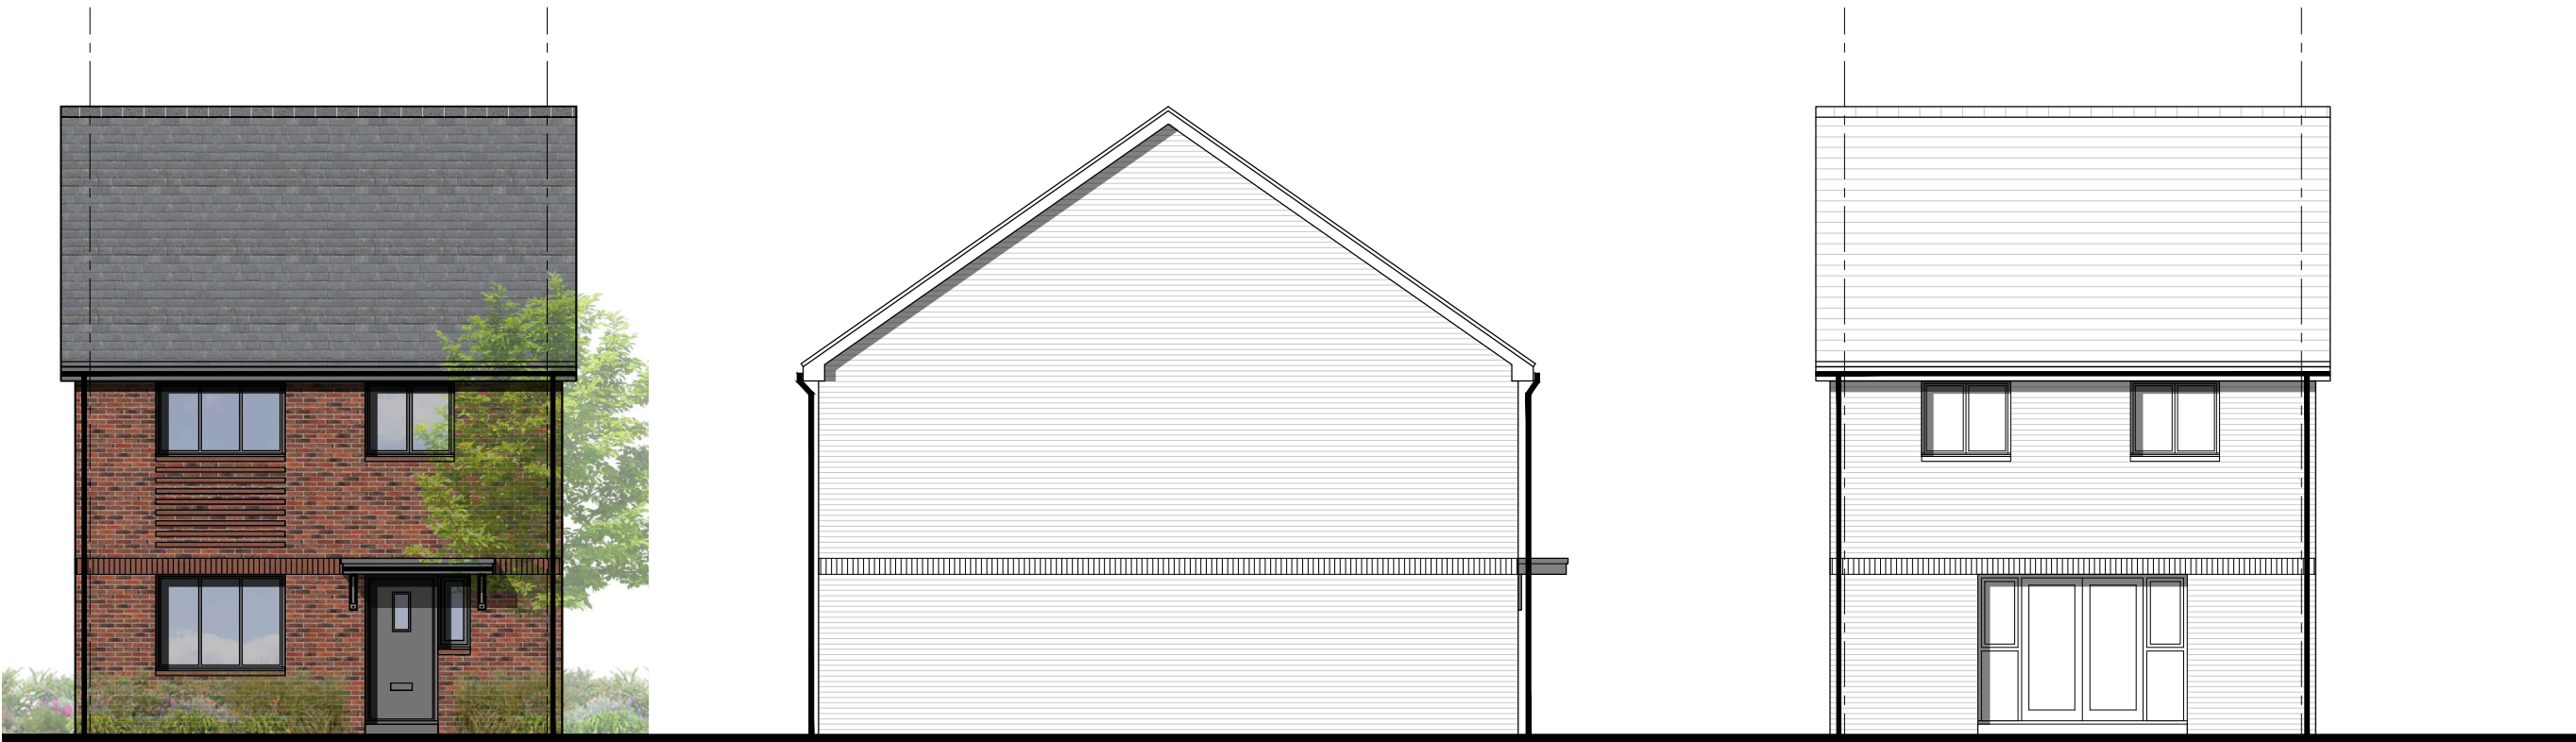

Front Elevation
Plots - 67

Side Elevation

Rear Elevation

C	10.04.25	Updates for Submission	KP	DP
B	02.04.25	Updates for Submission	EB	DP
A	12.03.25	House Type Replaced and ASHP cylinder added	EB	DP
/	14.11.24	First Issue	KB	DP

Rev	Date	Revision Details	Dr	Ch
-----	------	------------------	----	----



London: 76 Great Suffolk Street
London, SE1 0BL
T 0207 928 2773 E london@ecearchitecture.com

Sussex: 64 - 68 Brighton Road, Worthing
West Sussex, BN11 2EN
T 01903 248777 E sussex@ecearchitecture.com

Bristol: Westworks, Beacon Tower
Colston Street, Bristol, BS1 4XE
T 0117 214 1101 E bristol@ecewestworks.com

ECE Architecture
www.ecearchitecture.com

Client's Name
Vistry Group

Job Title
Parcels 11 & 12, Finchwood Park

Drawing Title
H451 Housetype Proposed Plans and Elevations - Sheet 01

Scale
1:100 @ A1 / 1:200 @ A3


Drawn	Checked	Date
KB	DP	14.11.24

Job No	Drawing No	Rev
7527	PL-41	C

Status
APPROVAL

Elevations


Plans

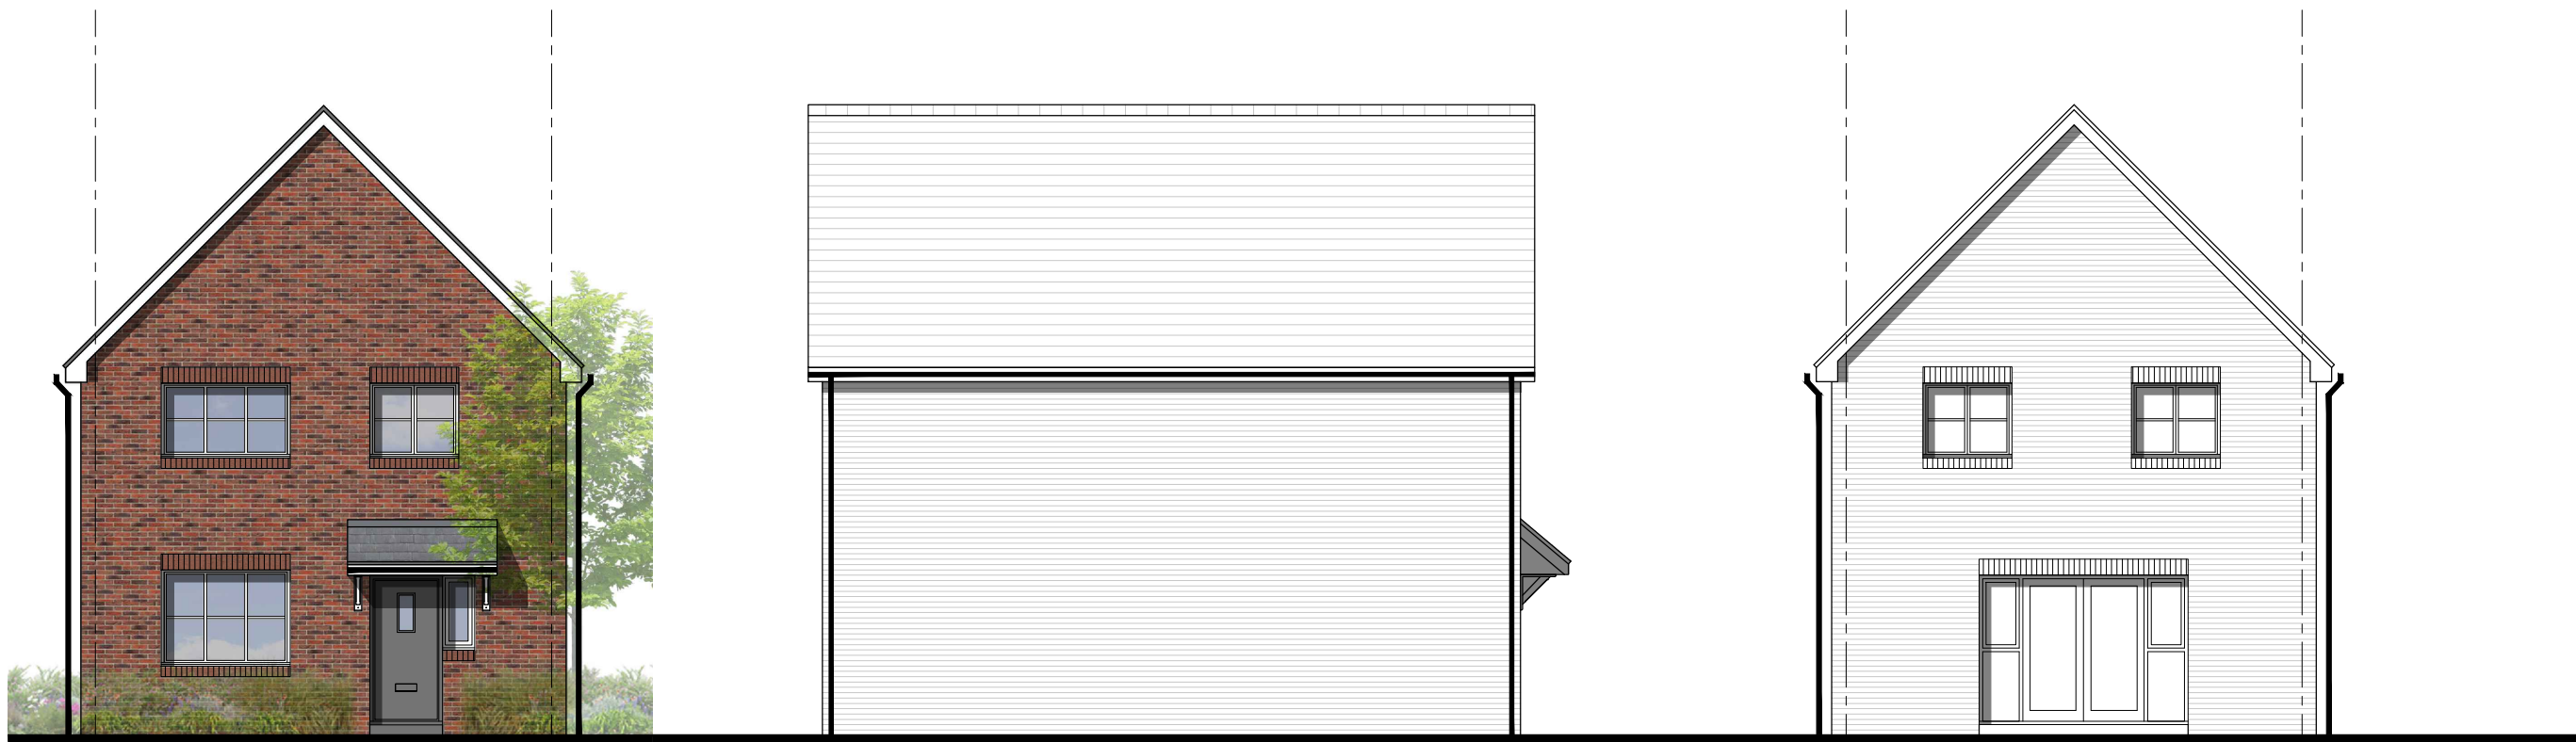


Front Elevation
Plots - 176
Handed - 179

Side Elevation

Rear Elevation

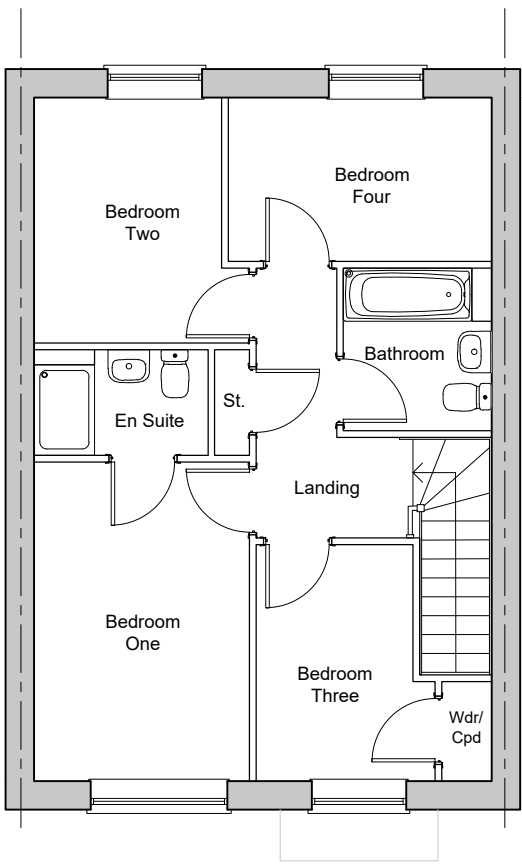


First Floor Plan

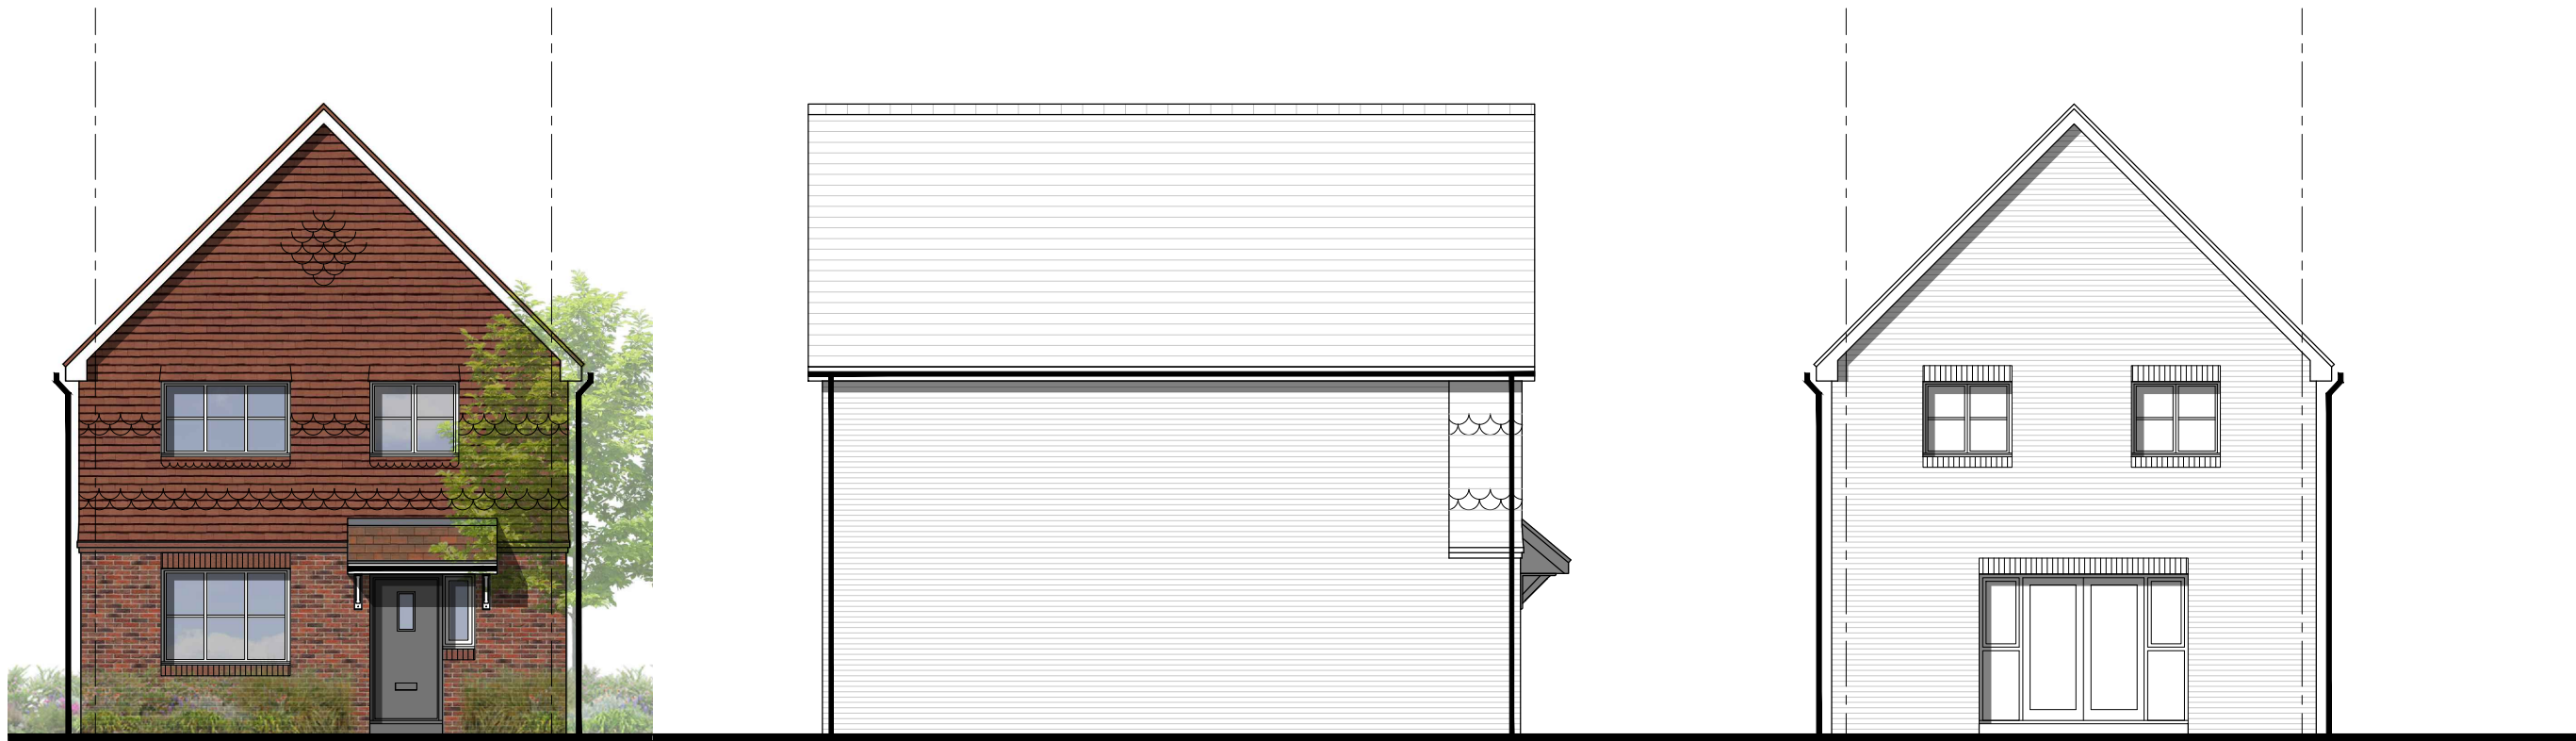


Front Elevation
Plots -
Handed - 177

Side Elevation

Rear Elevation

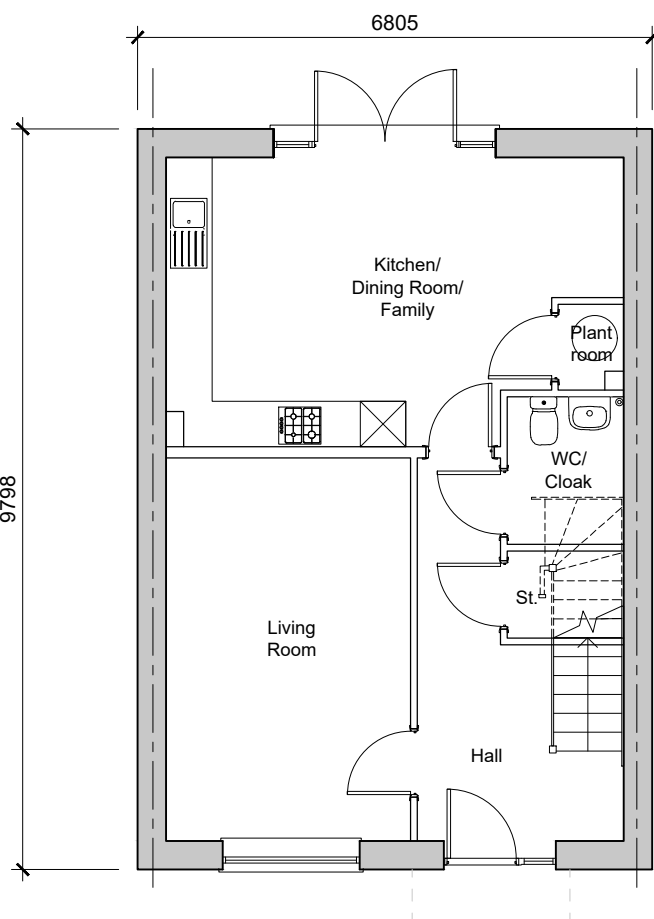


Ground Floor Plan
4-Bedroom House
109.41sqm / 1177.73sqft GIA (p. broken)
Plots - 67, 118, 140, 176, 178, 180, 184
Handed - 66, 117, 139, 177, 179, 183

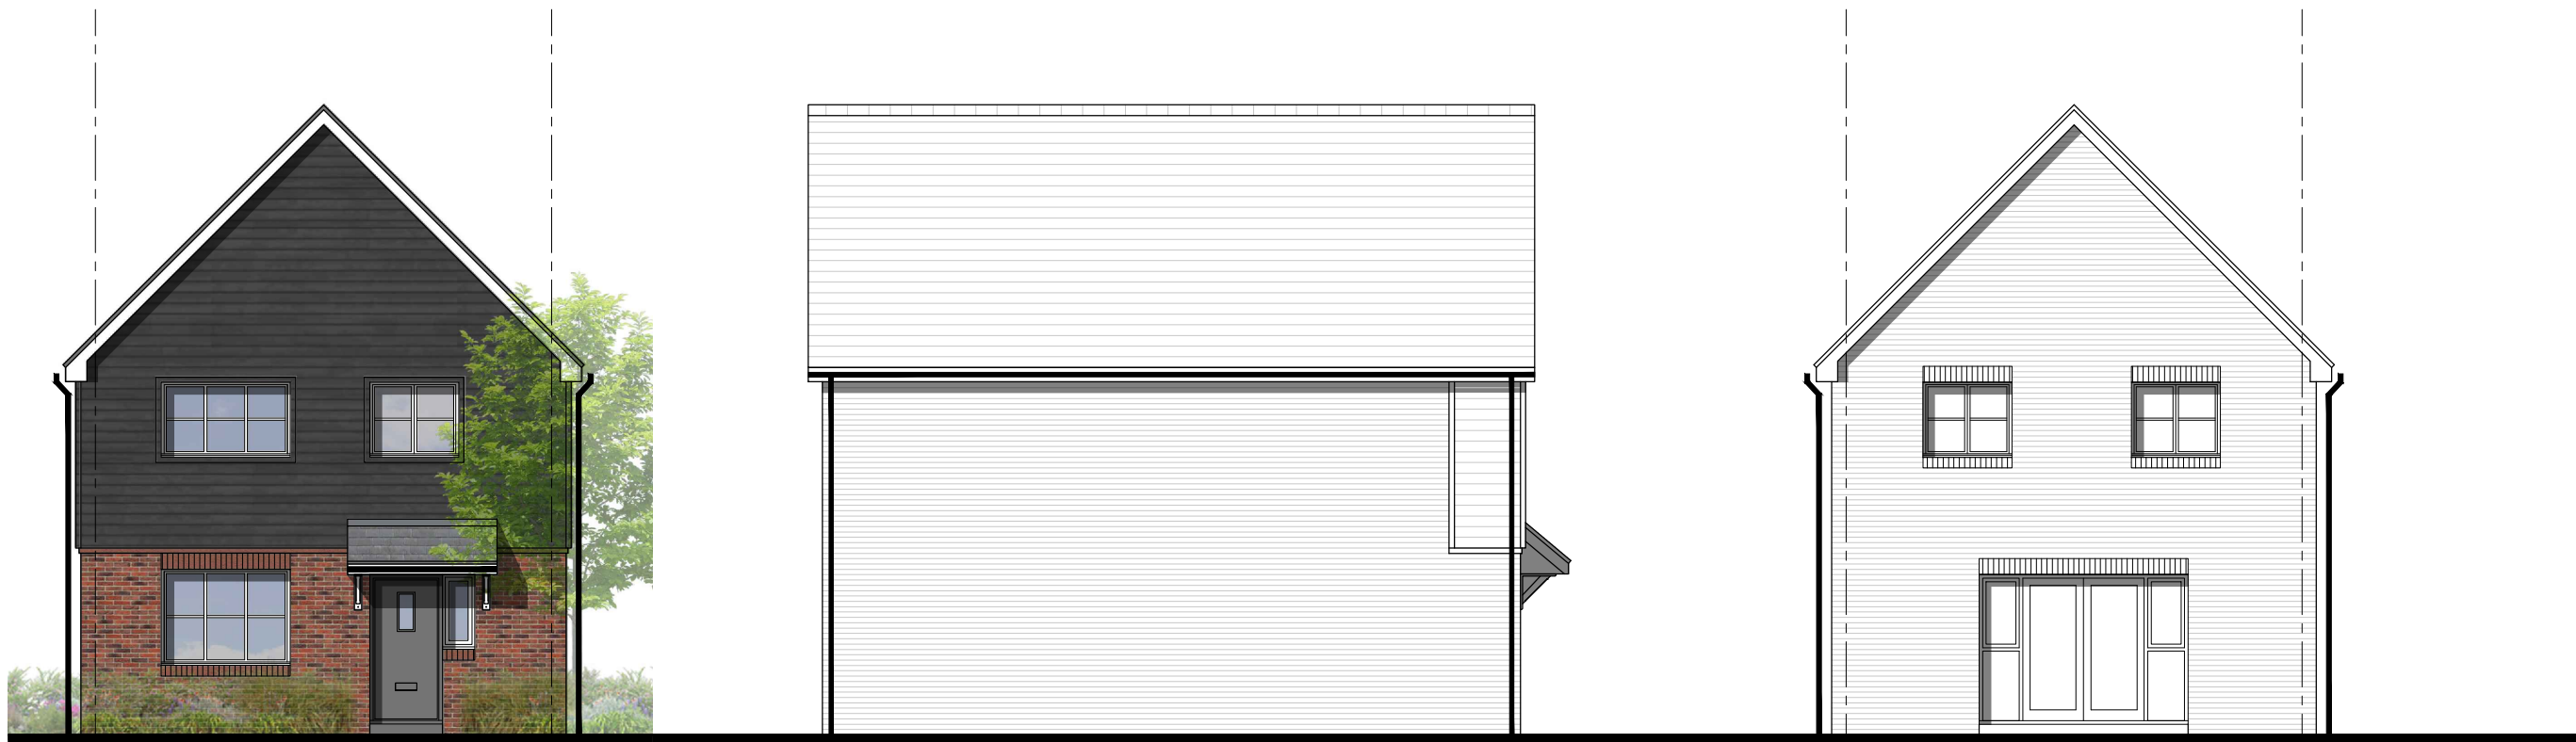

Front Elevation
Plots - 184
Handed - 117, 139

Side Elevation

Rear Elevation

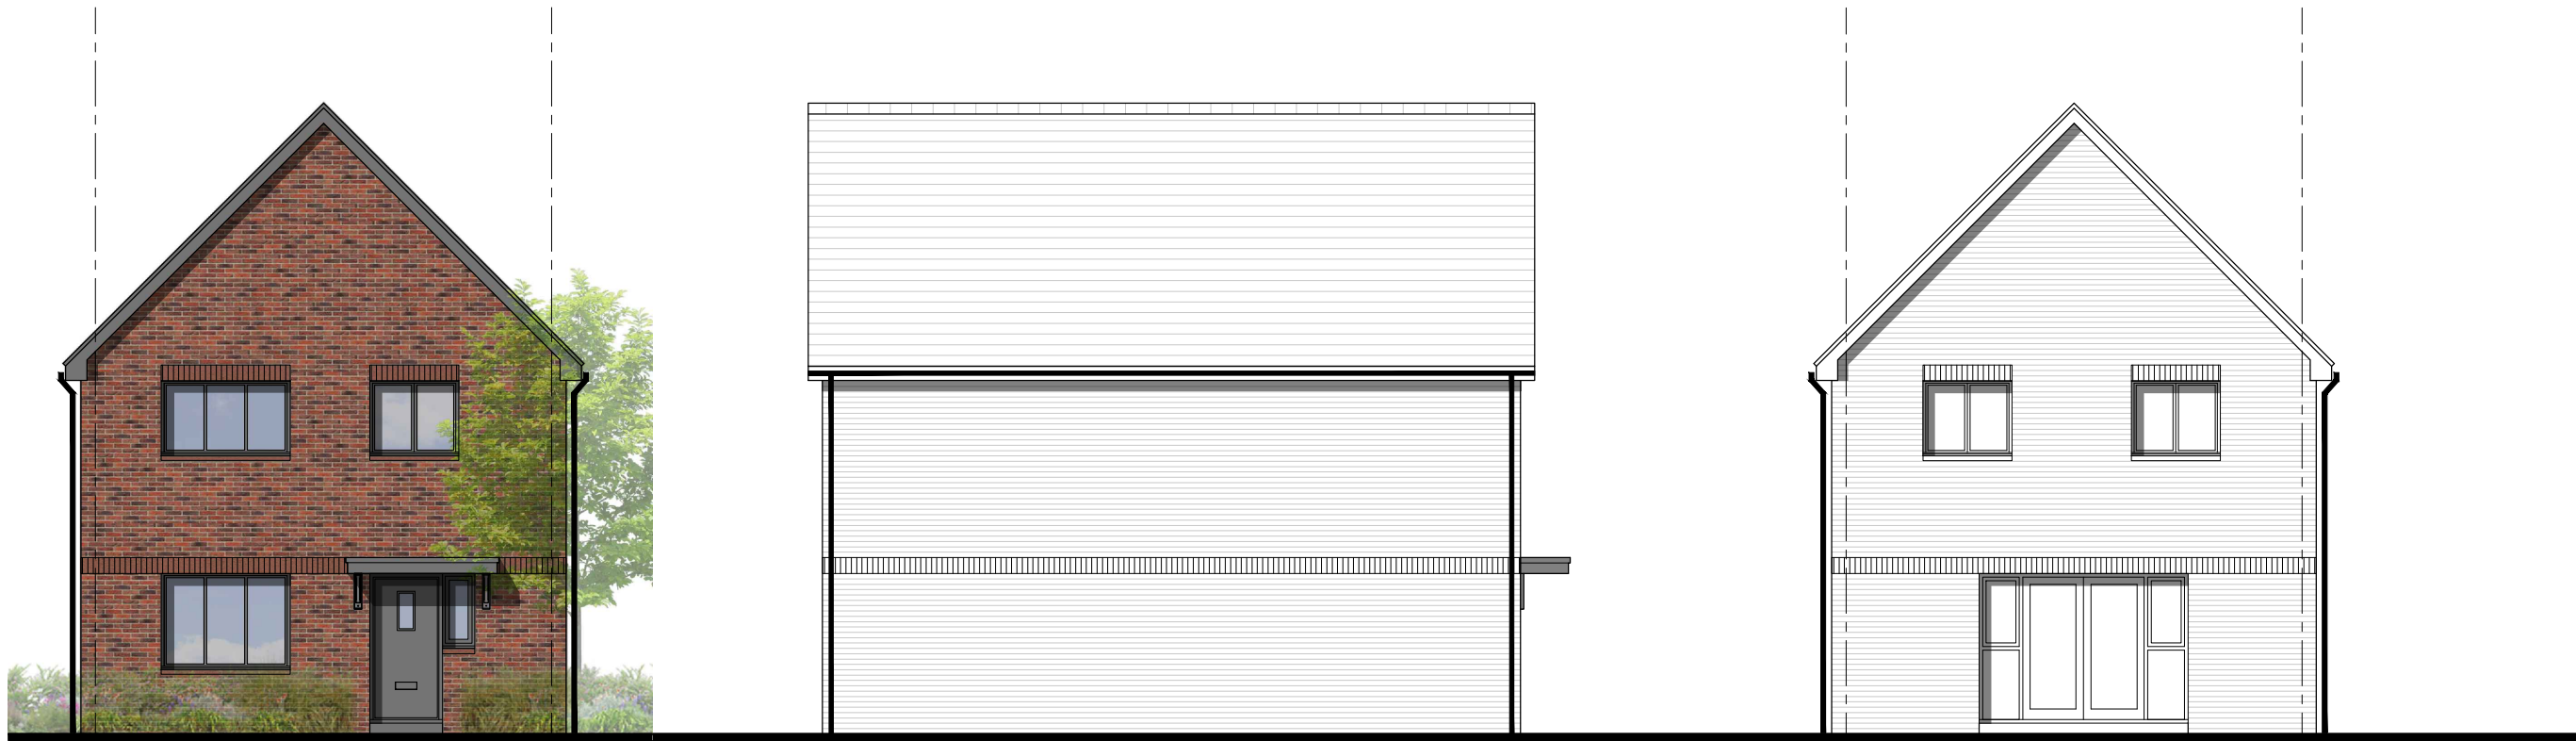

Front Elevation
Plots -
Handed - 66

Side Elevation

Rear Elevation

C	10.04.25	Updates for Submission	KP	DP
B	02.04.25	Updates for Submission	EB	DP
A	12.03.25	House Type Replaced and ASHP cylinder added	EB	DP
/	14.11.24	First Issue	KB	DP

Rev	Date	Revision Details	Dr	Ch
-----	------	------------------	----	----



London: 76 Great Suffolk Street
London, SE1 0BL
T 0207 928 2773 E london@ecearchitecture.com

Sussex: 64 - 68 Brighton Road, Worthing
West Sussex, BN11 2EN
T 01903 248777 E sussex@ecearchitecture.com

Bristol: Westworks, Beacon Tower
Colston Street, Bristol, BS1 4XE
T 0117 214 1101 E bristol@ecewestworks.com

ECE Architecture
www.ecearchitecture.com

Client's Name
Vistry Group

Job Title
Parcels 11 & 12, Finchwood Park

Drawing Title
H451 Housetype Proposed Plans and Elevations - Sheet 02

Scale
1:100 @ A1 / 1:200 @ A3




Drawn	Checked	Date
KB	DP	14.11.24


Job No	Drawing No	Rev
7527	PL-42	C

Status
APPROVAL

Plans

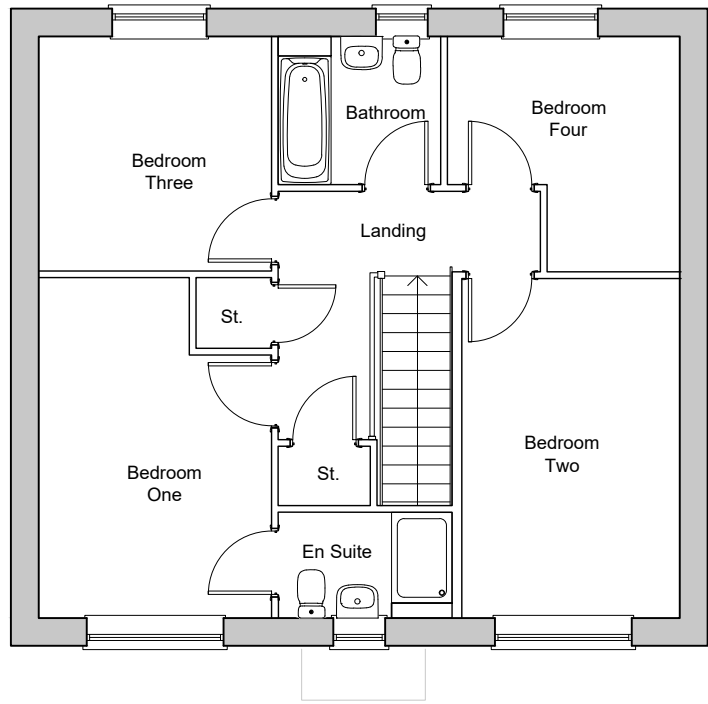

First Floor Plan

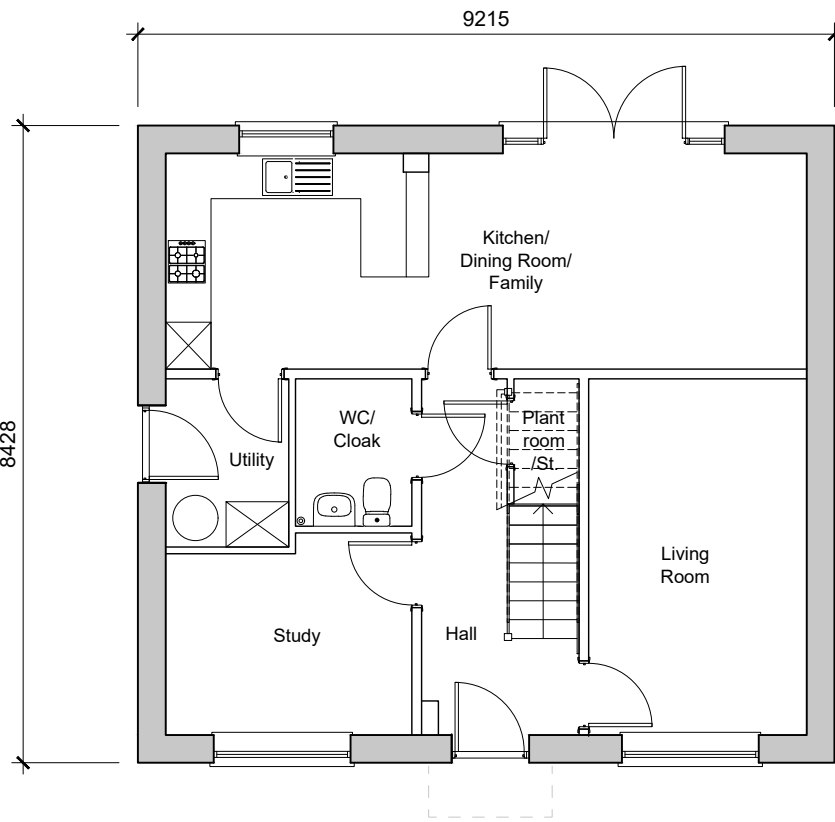

Ground Floor Plan
4-Bedroom House
130.46sqm / 1404.31sqft GIA (to be used)
Plots - 173

Elevations




Front Elevation
Plots - 173



Side Elevation



Rear Elevation

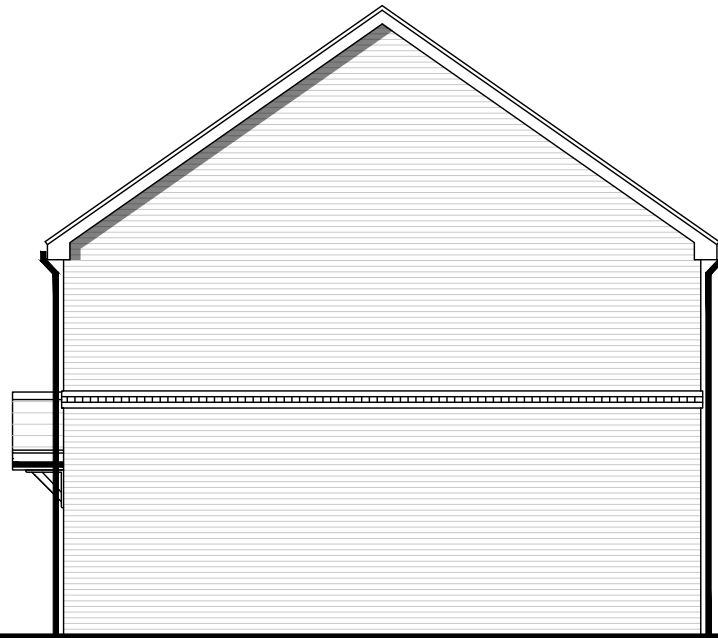

Side Elevation

B	02.04.25	Updates for Submission	EB	DP
A	12.03.25	House Type Replaced and ASHP cylinder added	EB	DP
/	14.11.24	First Issue	KB	DP

Rev	Date	Revision Details	Dr	Ch
-----	------	------------------	----	----



London: 76 Great Suffolk Street
London, SE1 0BL
T 0207 928 2773 E london@ecearchitecture.com

Sussex: 64 - 68 Brighton Road, Worthing
West Sussex, BN11 2EN
T 01903 248777 E sussex@ecearchitecture.com

Bristol: Westworks, Beacon Tower
Colston Street, Bristol, BS1 4XE
T 0117 214 1101 E bristol@ecewestworks.com

ECE Architecture
www.ecearchitecture.com

Client's Name
Vistry Group

Job Title
Parcels 11 & 12, Finchwood Park

Drawing Title
**H462 Housetype
Proposed Plans and Elevations**


Scale
1:100 @ A1 / 1:200 @ A3

Drawn	Checked	Date
KB	DP	14.11.24


Job No	Drawing No	Rev
7527	PL-43	B

Status
APPROVAL


Plans

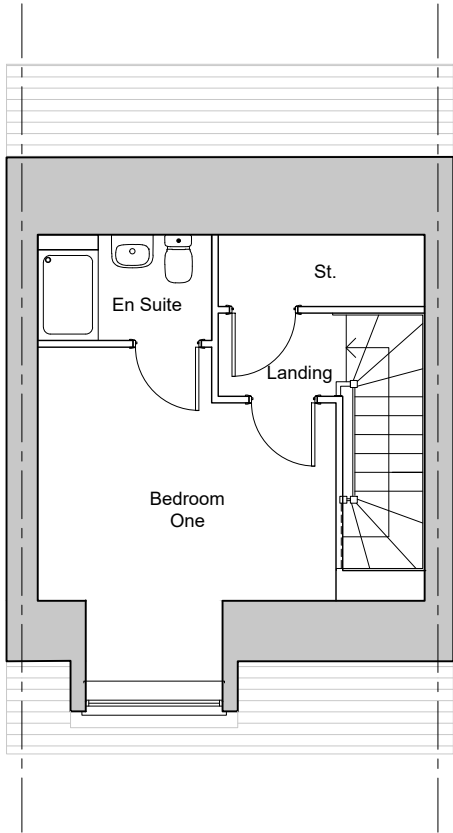

Second Floor Plan

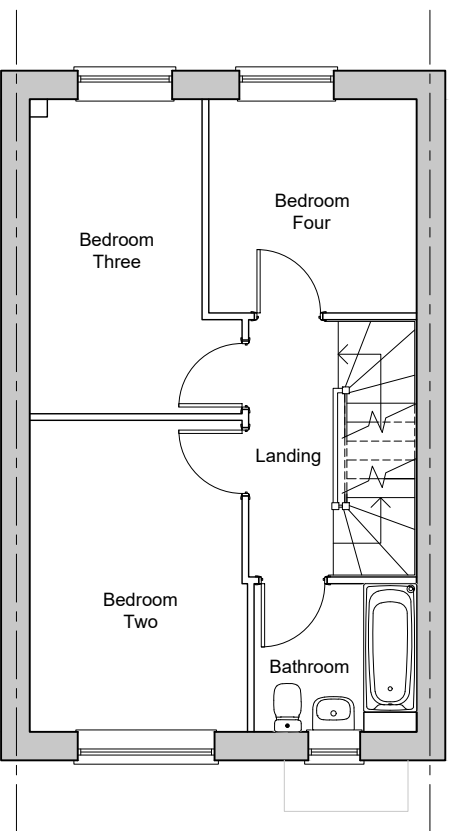

First Floor Plan

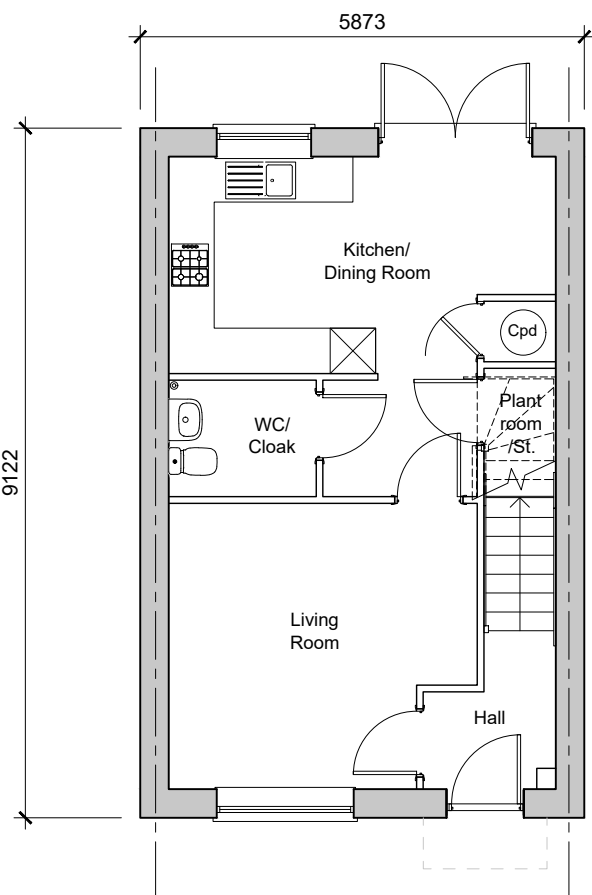


Ground Floor Plan
4-Bedroom House
112.36sqm / 1208.45sqft GIA (excl. porch)
Plots - 87, 102, 138, 182, 191
Handed - 101, 137, 181, 190

Elevations



Front Elevation
Plots - 138, 182, 191
Handed - 137, 181, 190

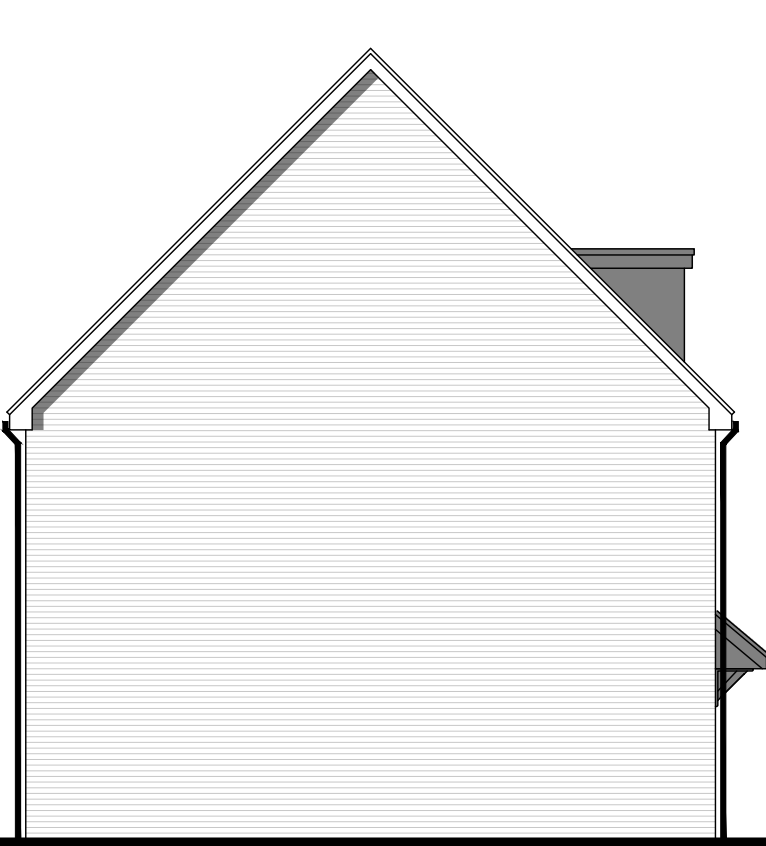


Side Elevation




Rear Elevation




Front Elevation
Plots - 87, 102
Handed - 101

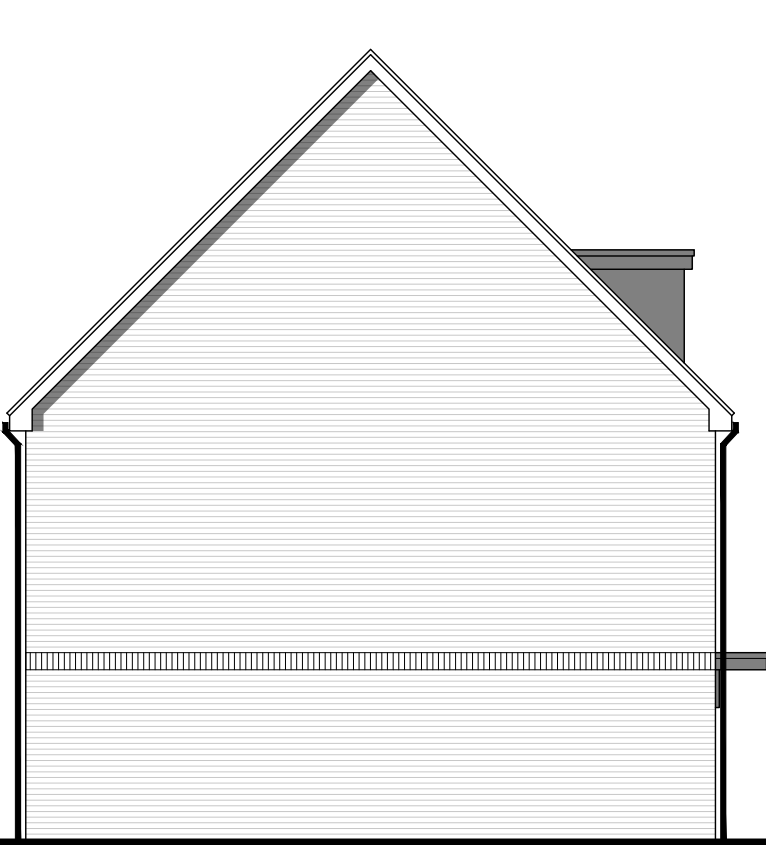

Side Elevation

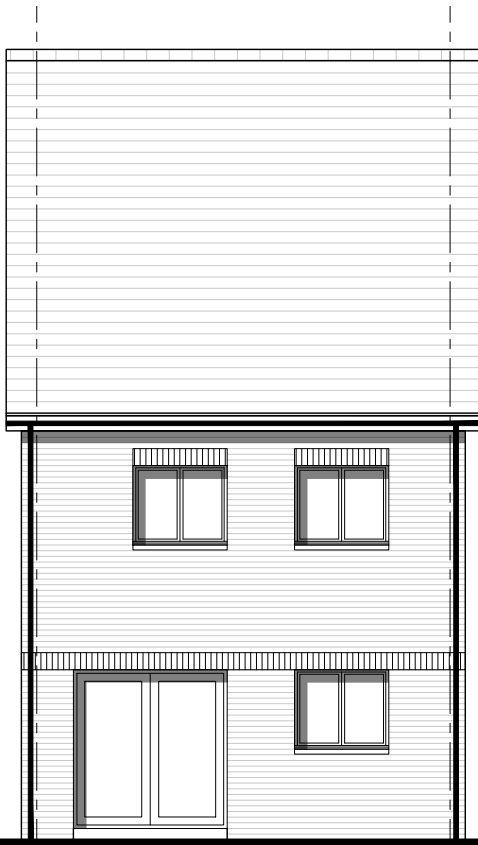

Rear Elevation

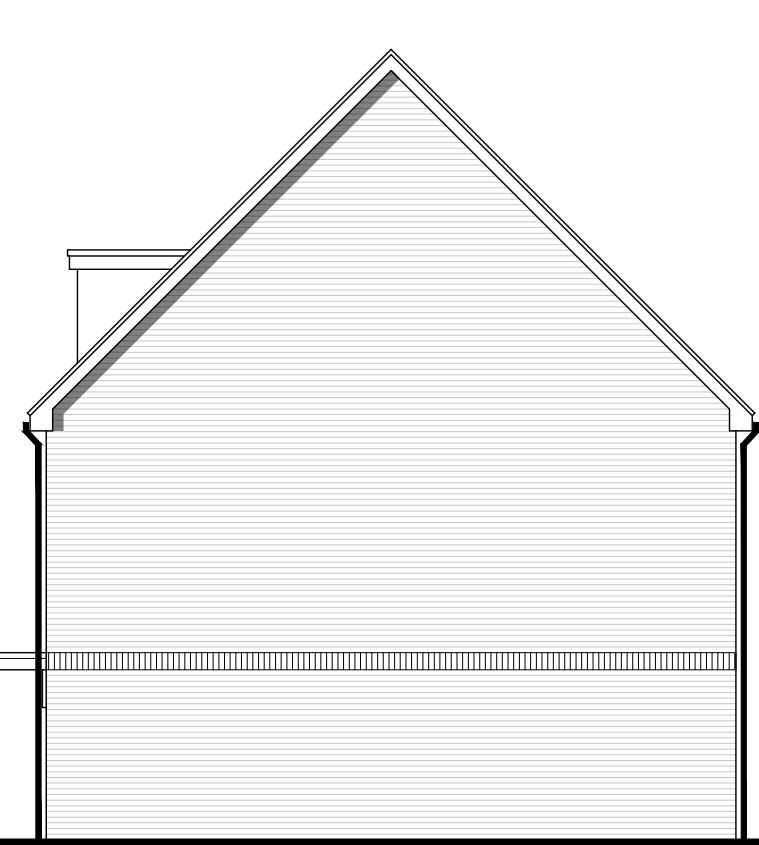

Side Elevation

B	02.04.25	Updates for Submission	EB	DP
A	12.03.25	House Type Replaced and ASHP cylinder added	EB	DP
/	14.11.24	First Issue	KB	DP

Rev	Date	Revision Details	Dr	Ch
-----	------	------------------	----	----



London: 76 Great Suffolk Street
London, SE1 0BL
T 0207 928 2773 E london@ecearchitecture.com

Sussex: 64 - 68 Brighton Road, Worthing
West Sussex, BN11 2EN
T 01903 248777 E sussex@ecearchitecture.com

Bristol: Westworks, Beacon Tower
Colston Street, Bristol, BS1 4XE
T 0117 214 1101 E bristol@ecewestworks.com

ECE Architecture
www.ecearchitecture.com

Client's Name
Vistry Group

Job Title
Parcels 11 & 12, Finchwood Park

Drawing Title
**H464 Housetype
Proposed Plans and Elevations**


Scale
1:100 @ A1 / 1:200 @ A3

Drawn	Checked	Date
KB	DP	14.11.24

Job No	Drawing No	Rev
7527	PL-45	B

Status
APPROVAL

Plans

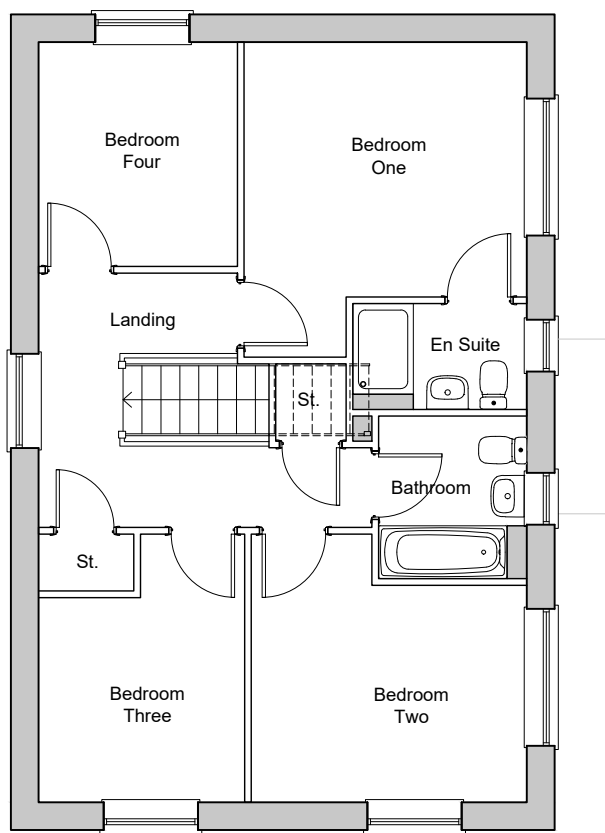

First Floor Plan


Elevations



Front Elevation
Plot - 128




Side Elevation

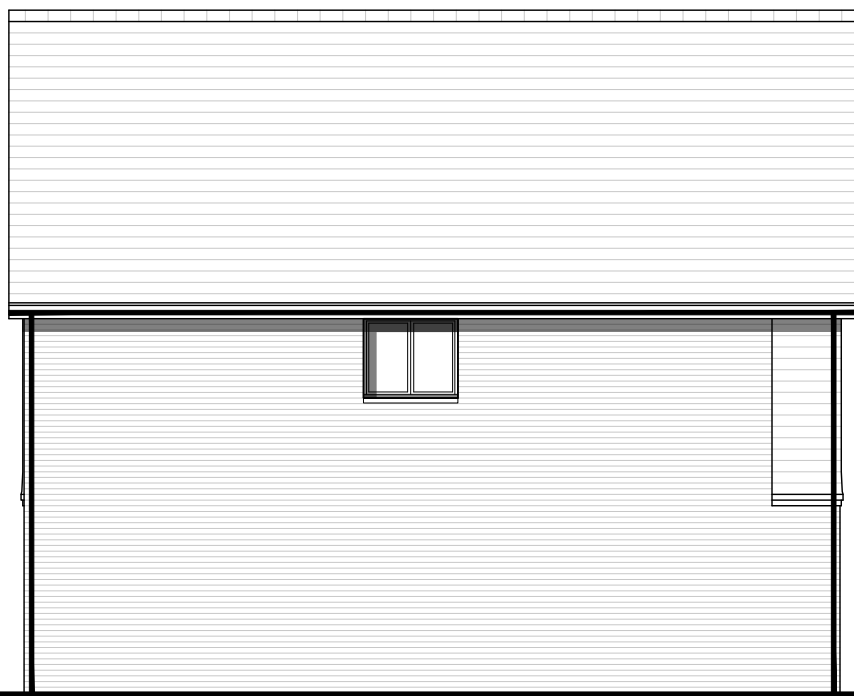

Side Elevation



Rear Elevation

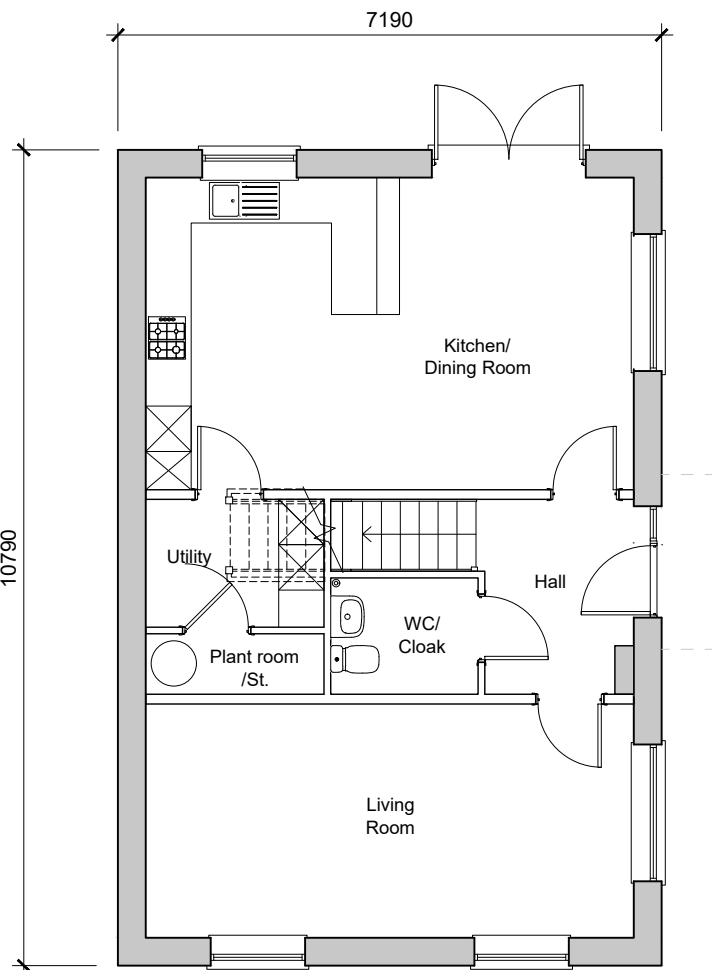

Ground Floor Plan
4-Bedroom House
129.8sqm / 1397sqft GVA (to finished)
Plot - 128

B	02.04.25	Updates for Submission	EB	DP
A	12.03.25	House Type Replaced and ASHP cylinder added	EB	DP
/	14.11.24	First Issue	KB	DP

Rev	Date	Revision Details	Dr	Ch
-----	------	------------------	----	----



London: 76 Great Suffolk Street
London, SE1 0BL
T 0207 928 2773 E london@ecearchitecture.com

Sussex: 64 - 68 Brighton Road, Worthing
West Sussex, BN11 2EN
T 01903 248777 E sussex@ecearchitecture.com

Bristol: Westworks, Beacon Tower
Colston Street, Bristol, BS1 4XE
T 0117 214 1101 E bristol@ecewestworks.com

ECE Architecture
www.ecearchitecture.com

Client's Name
Vistry Group

Job Title
Parcels 11 & 12, Finchwood Park

Drawing Title
**H466 Housetype
Proposed Plans and Elevations**

Scale
1:100 @ A1 / 1:200 @ A3

Drawn	Checked	Date
KB	DP	14.11.24

Job No	Drawing No	Rev
7527	PL-46	B

Status
APPROVAL