



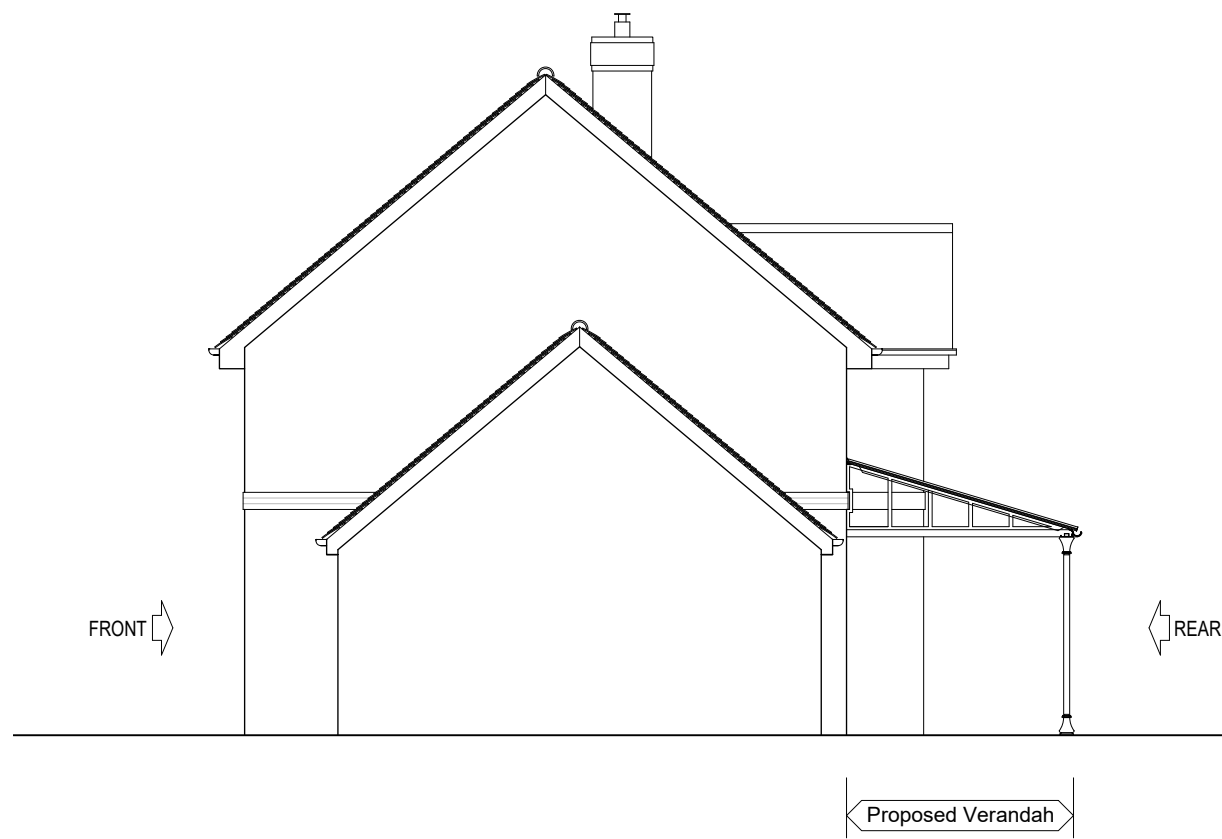


SIDE ELEVATION As Proposed
Scale 1:100



REAR ELEVATION As Proposed

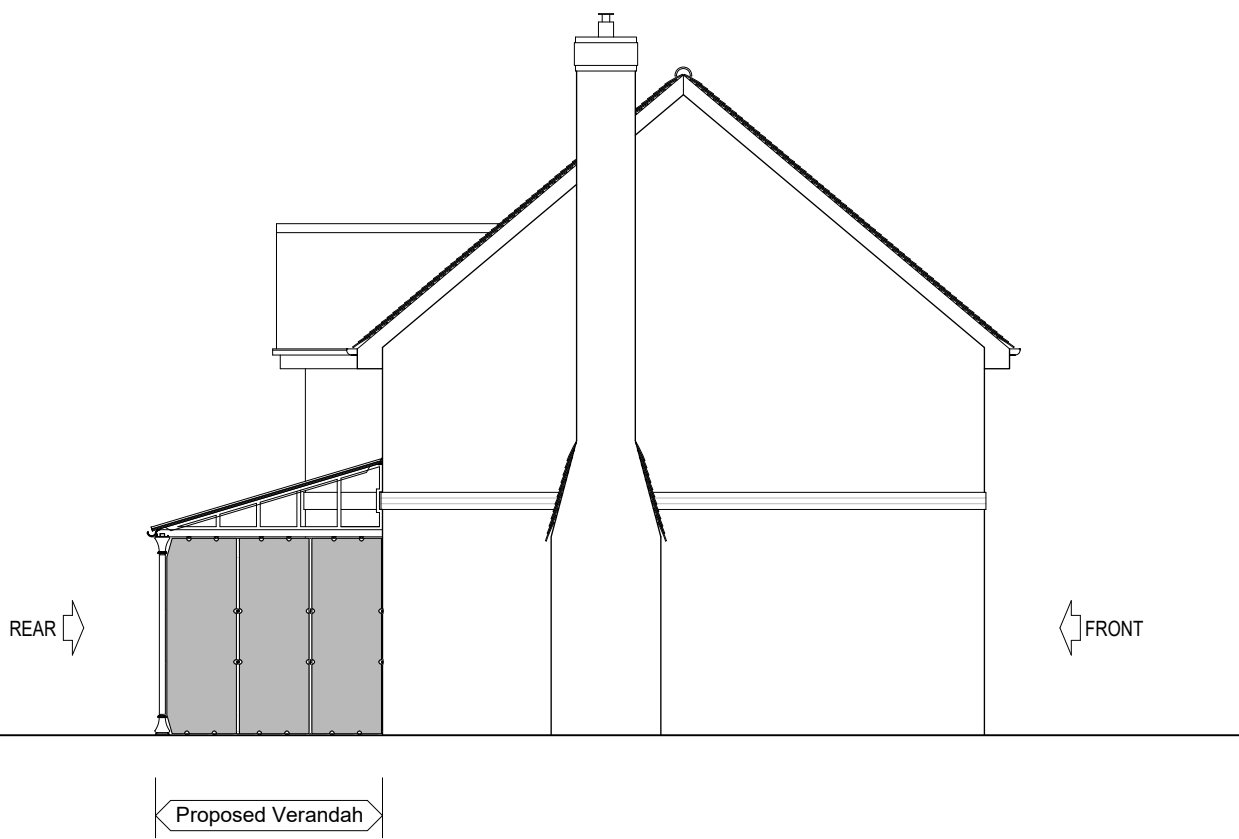


SIDE ELEVATION As Proposed

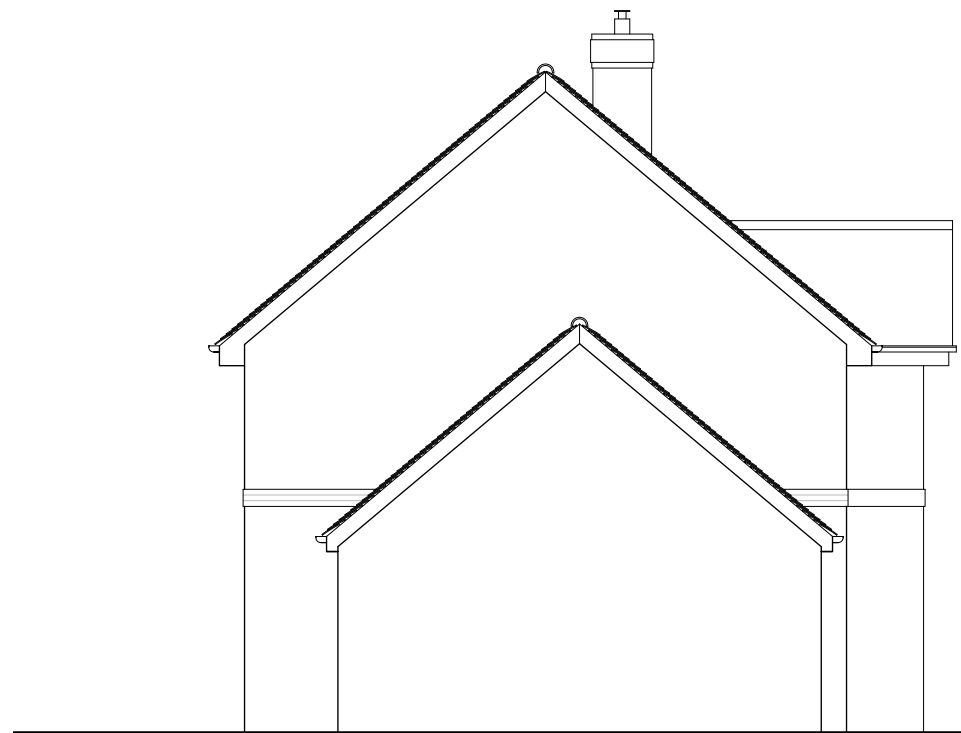


SIDE ELEVATION As Existing
Scale 1:100



REAR ELEVATION As Existing

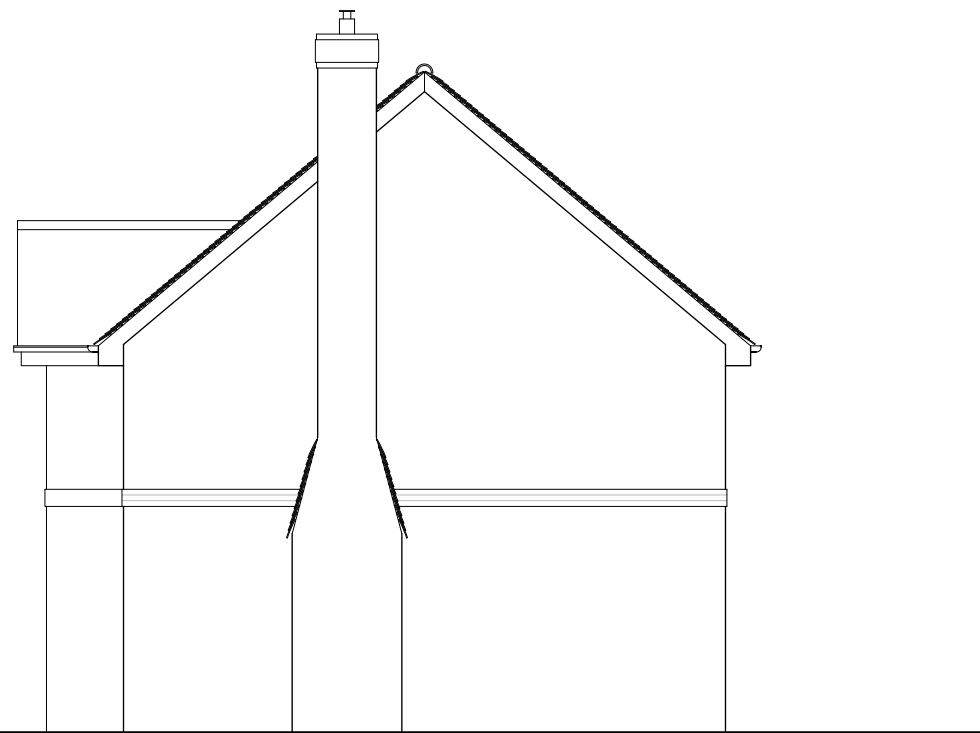



SIDE ELEVATION As Existing

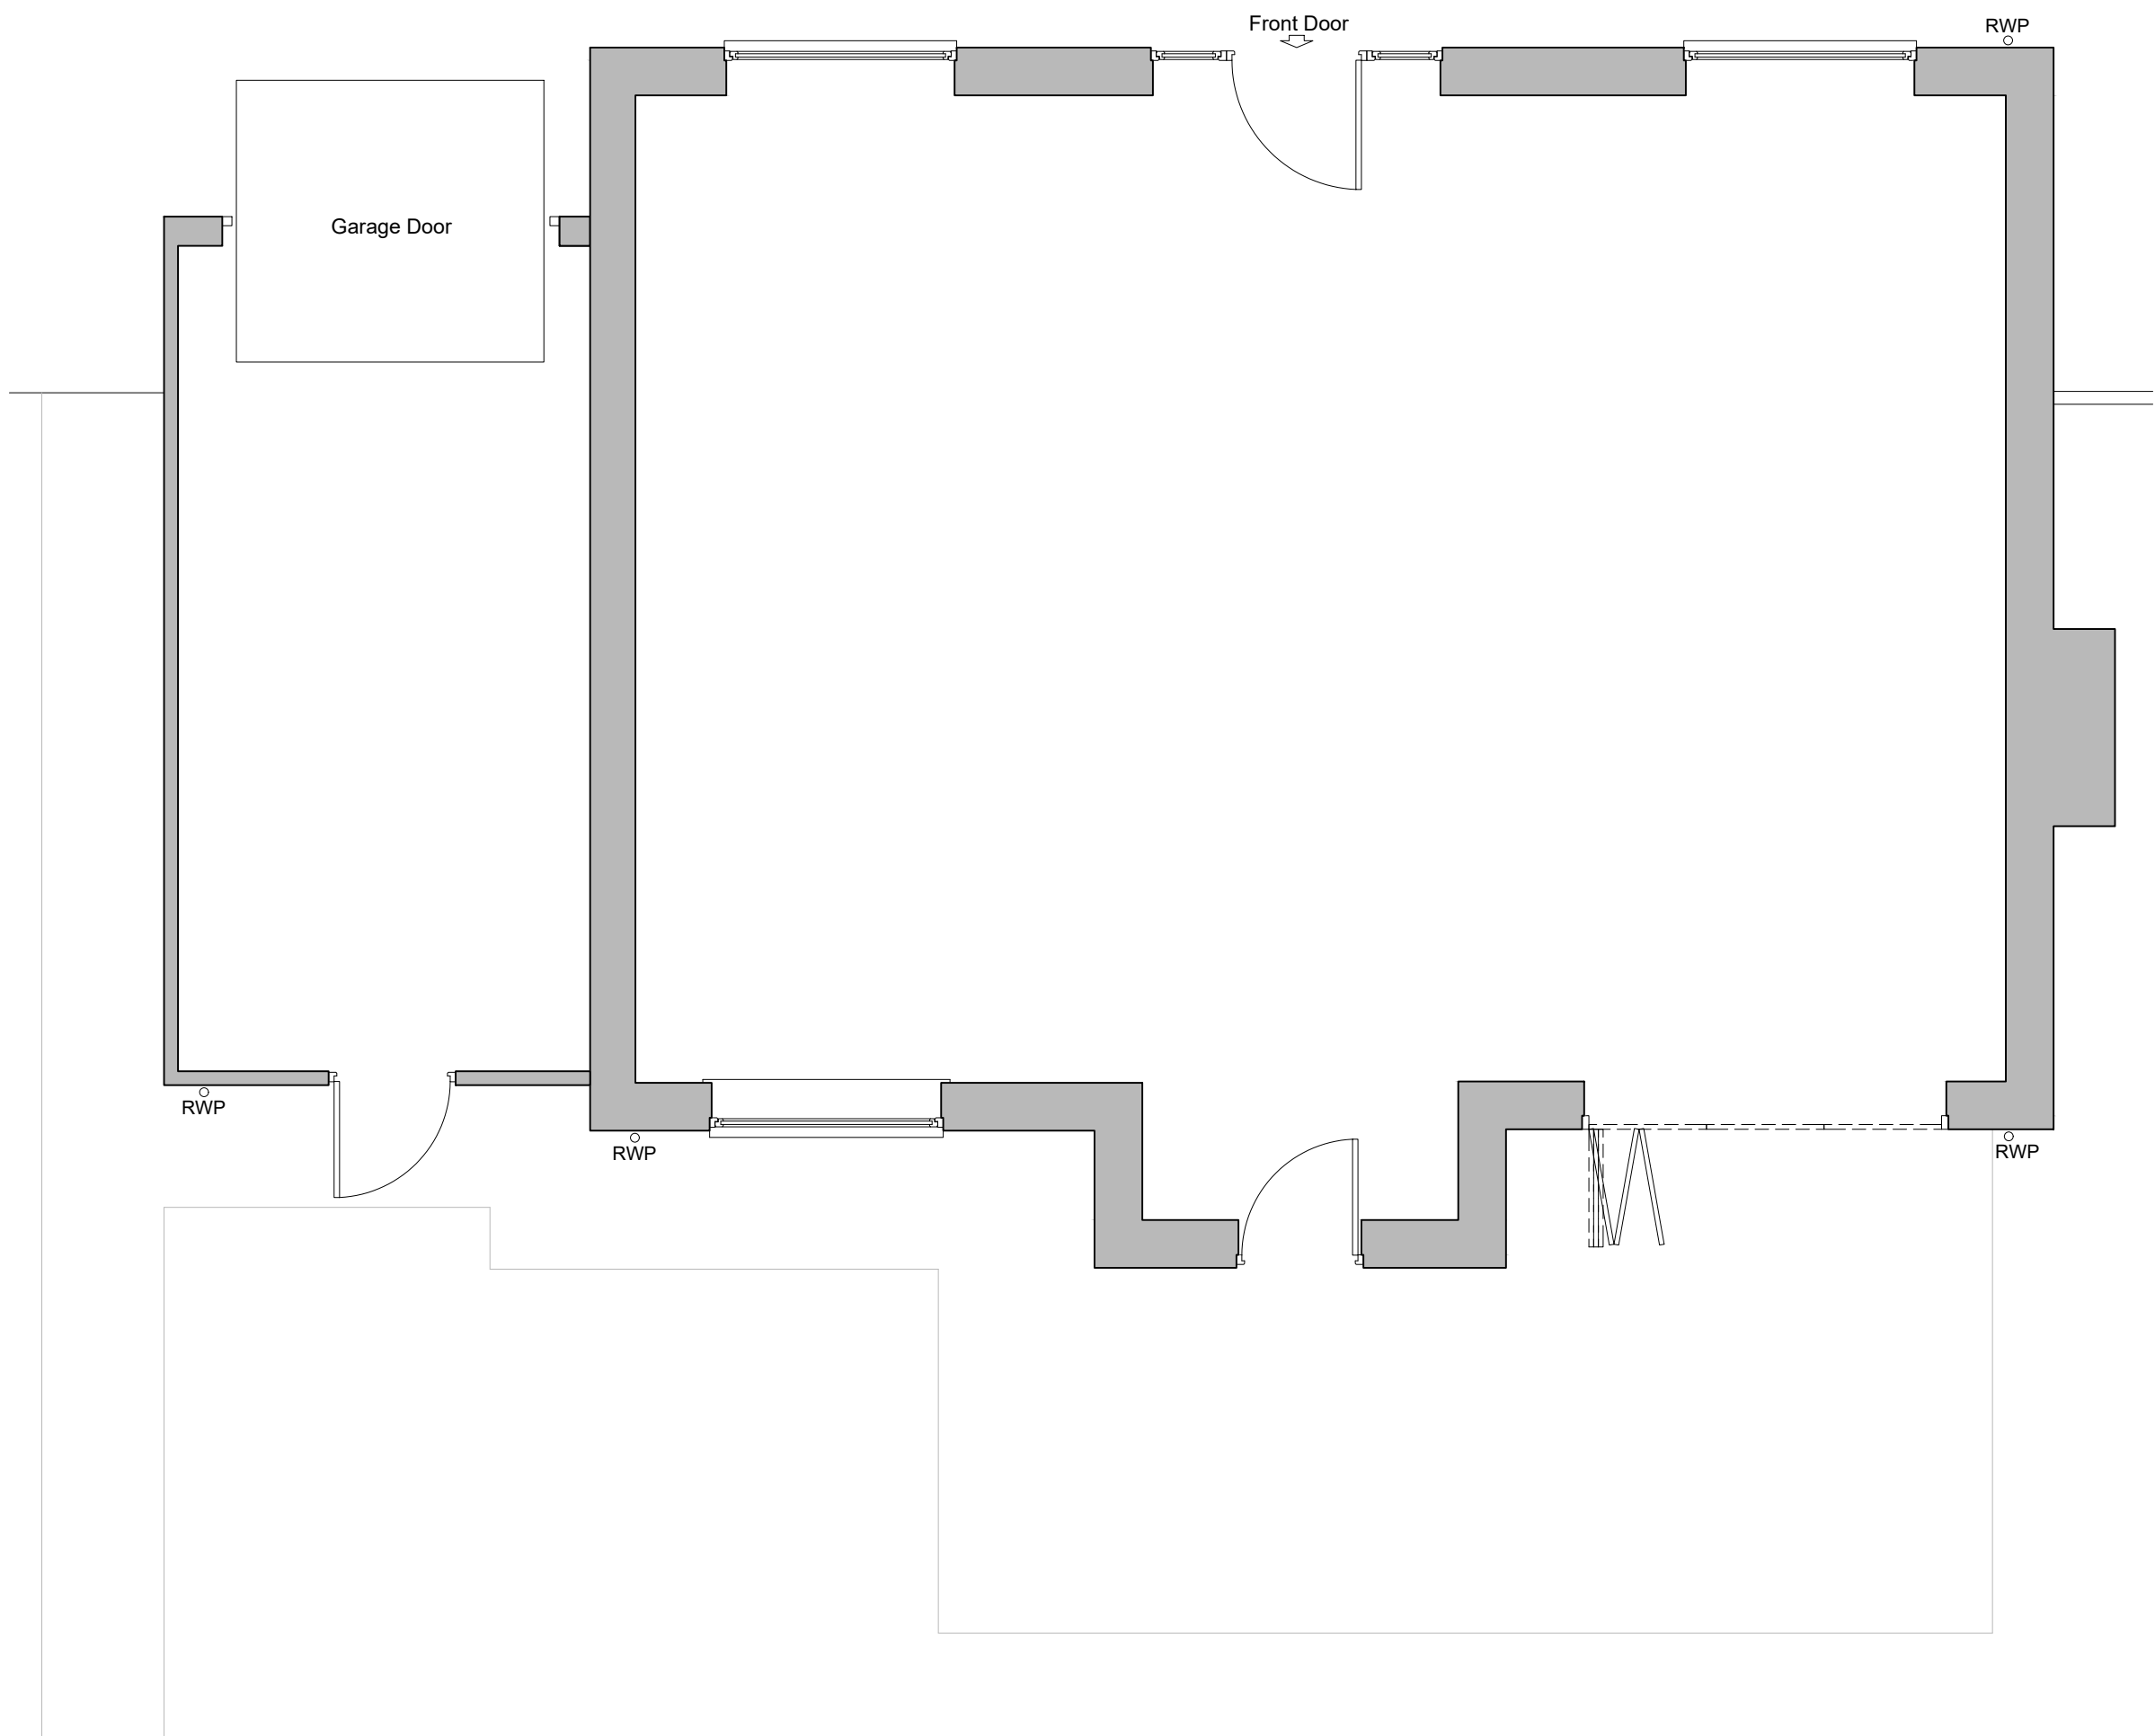

GROUND FLOOR GENERAL ARRANGEMENT PLAN As Existing
Scale 1:50



GROUND FLOOR GENERAL ARRANGEMENT PLAN As Proposed
Scale 1:50

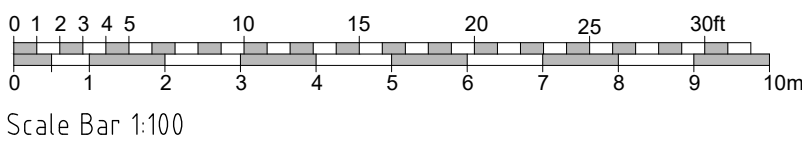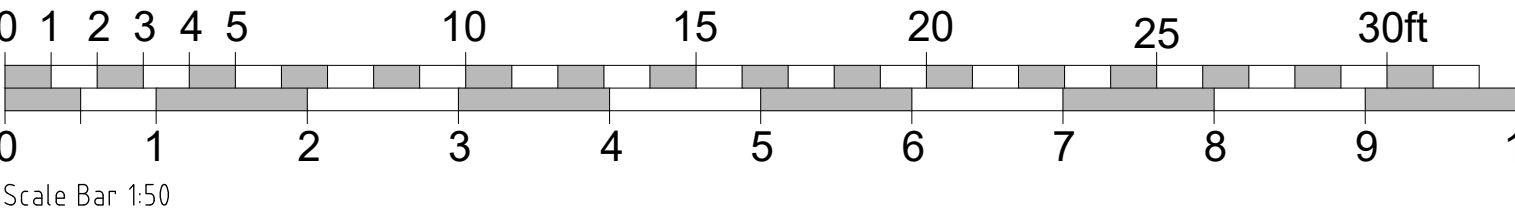

FOR PLANNING SUBMISSION

Rev	Description	Date
-----	-------------	------

EXTENSIONS AND ALTERATIONS
LOCATION
Mr. and Mrs. T. Hunt
3, Canberra Lake Way, Charvil,
Reading, Berkshire, RG10 9DH

DRAWING TITLE
GROUND FLOOR PLAN
Inc. REAR and SIDE ELEVATIONS
As Existing and Proposed

DAVID HOLTHAM
Architect
SCALE: Varies @ A1
DRWG. NO.: 2025/27-01
DATE: June 2025
REVISION: A