



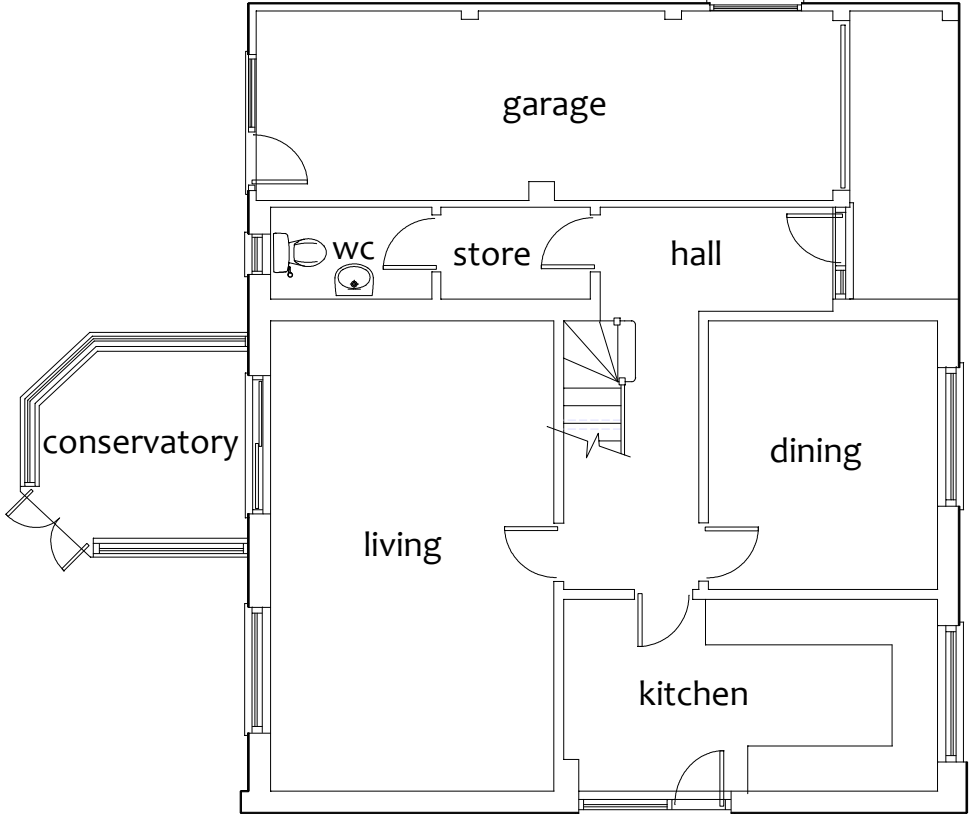

ground floor

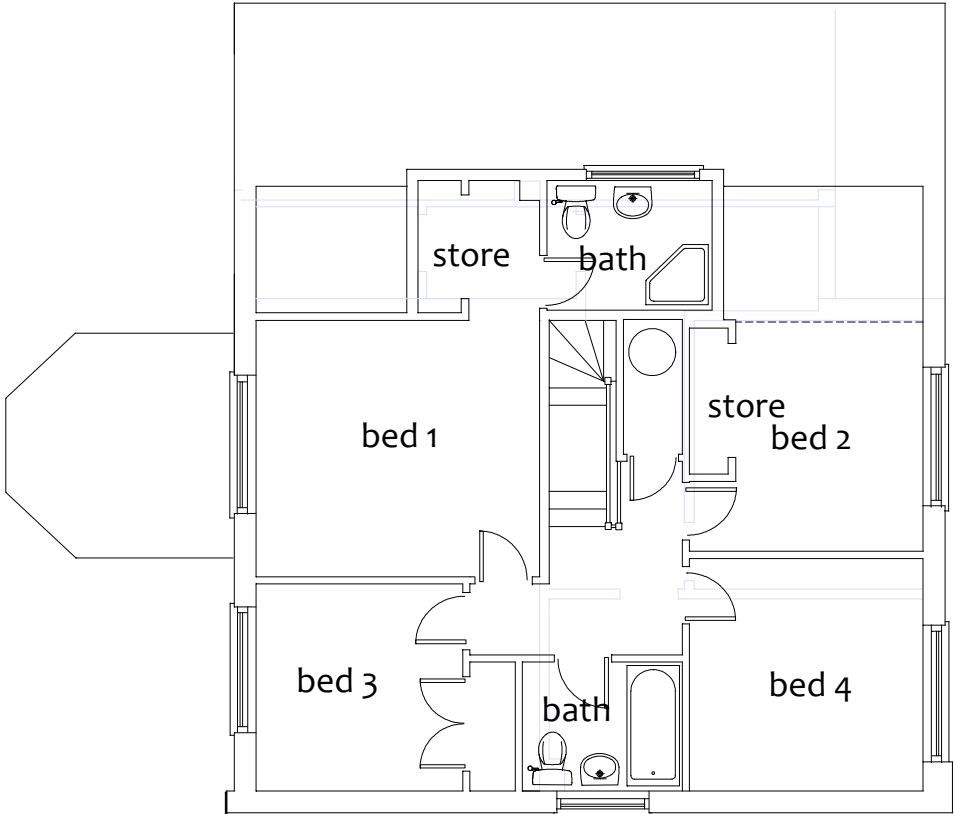

upper floor

existing floor plans

David Taylor Design Services
4 Forest Close Ascot Berks
07971 411897 01344 249092
DT455@AOL.COM

ISSUE A INTRO 23/09/24		Client		Mr and Mrs Steedman	
Project		Proposed single storey rear extension , first floor side extension + re location of front and garage doors + new porch at 38o Barkham Rd RG41 4DL		Scale 1:100	Date: September 2024
Drawing title		Existing floor plan		Drg No	3219-5