




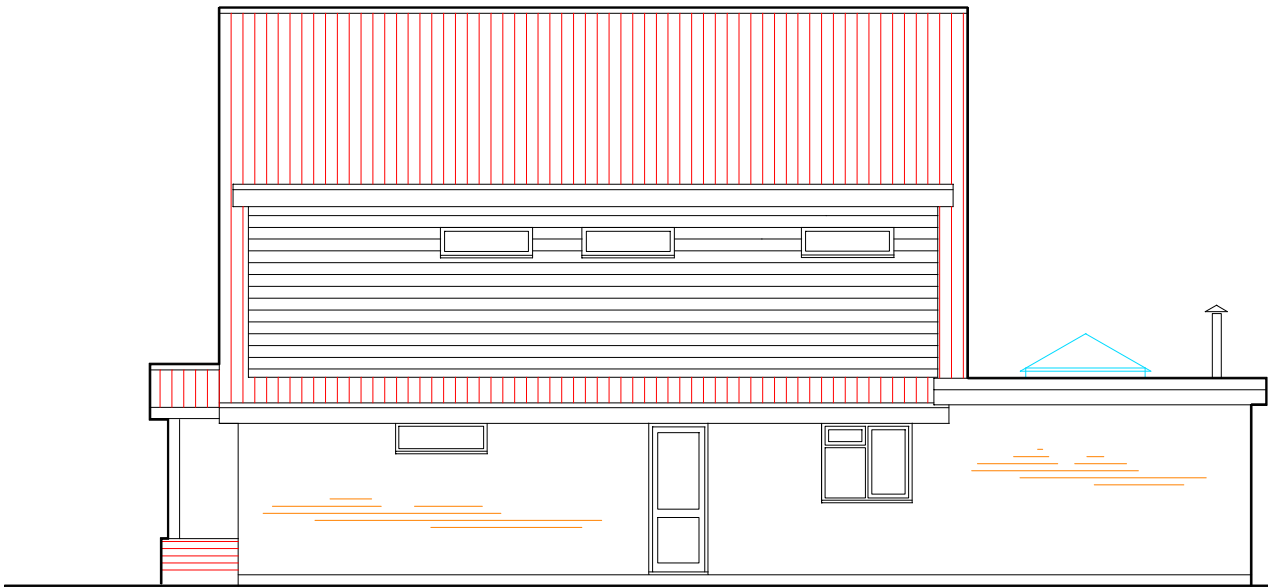


side elevation

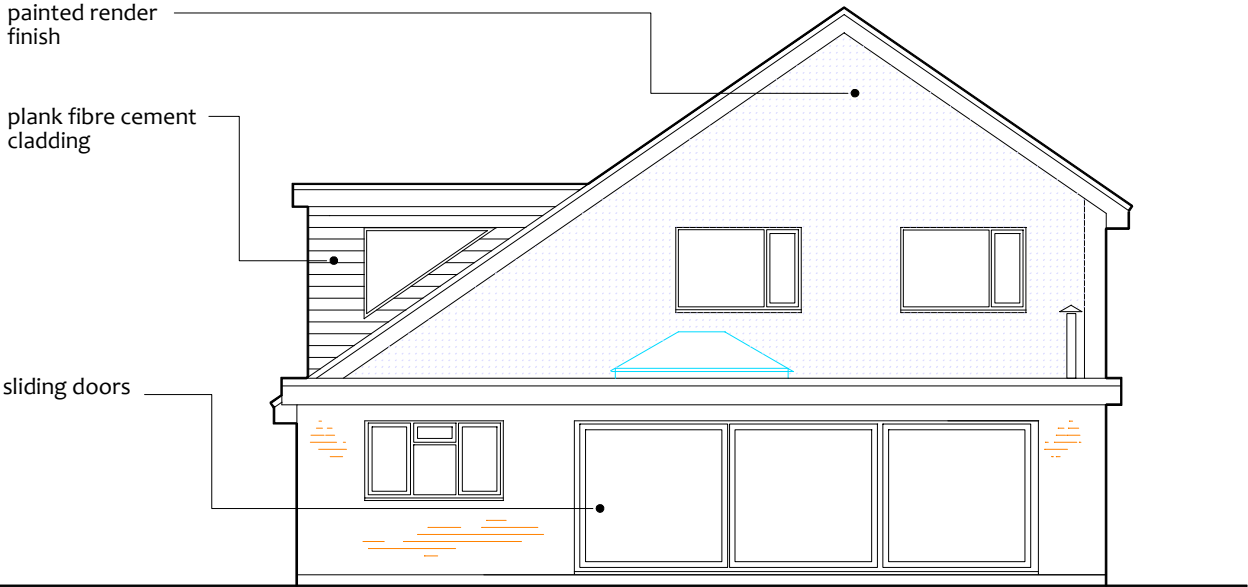

rear elevation

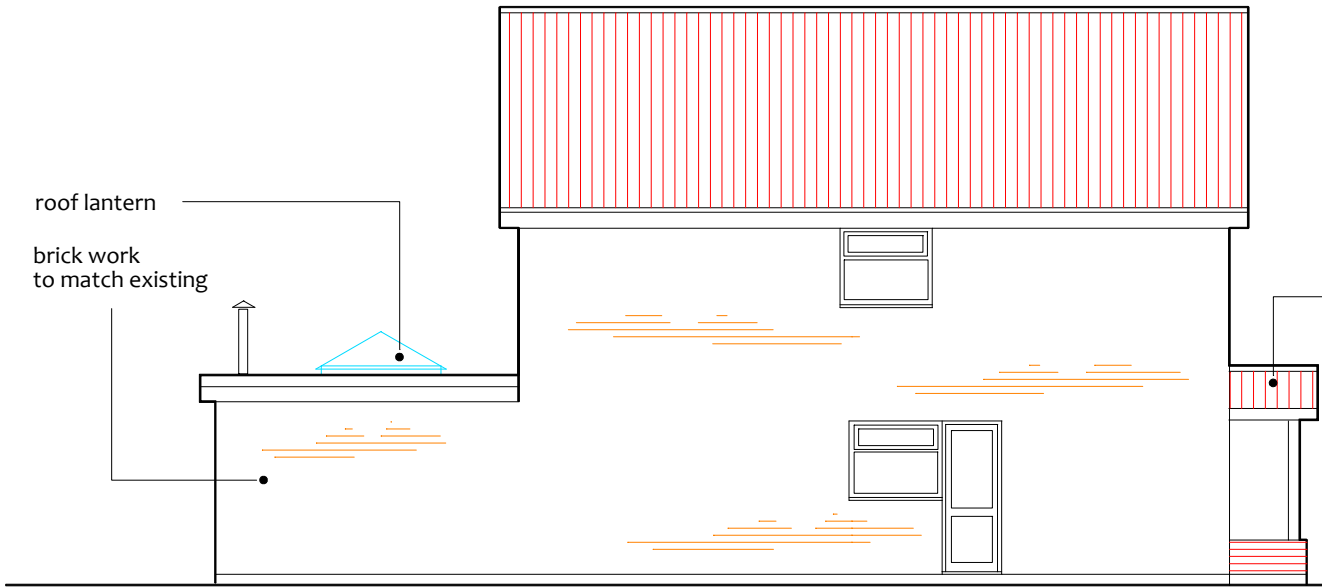

side elevation

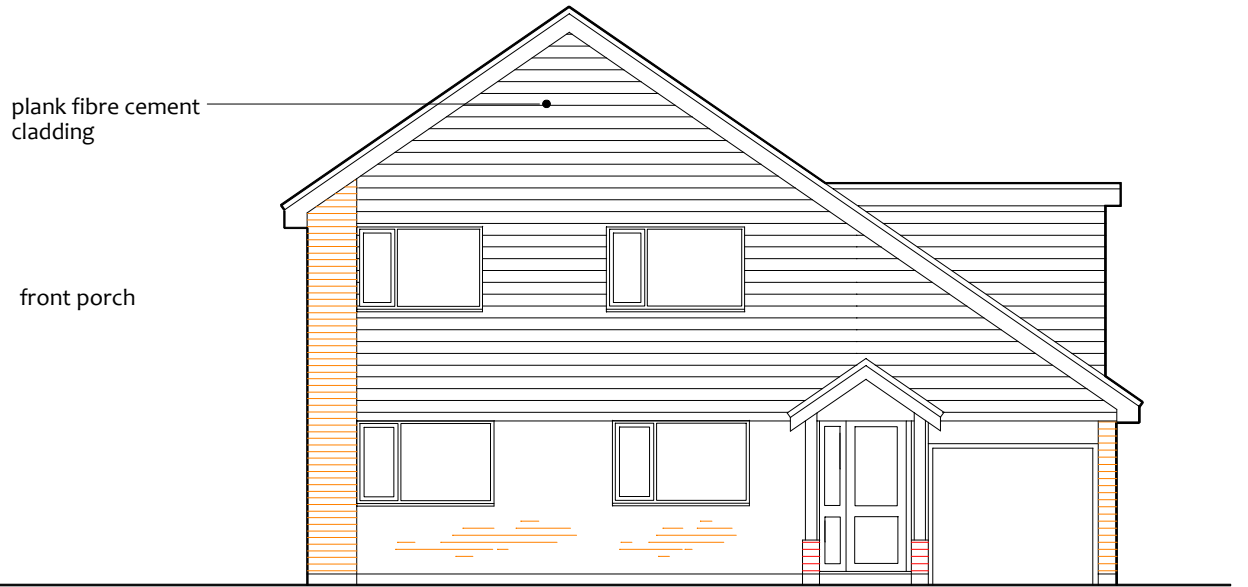

front elevation

ISSUE D REVISED TO C/C 21/07/25
ISSUE C REVISED TO C/C 04/11/24
ISSUE B REVISED TO C/C 30/09/24
ISSUE A INTRO 23/09/24

Project Proposed single storey rear extension , first floor side extension + re location of front and garage doors + new porch at 38o Barkham Rd RG41 4DL	Client Mr and Mrs Steedman	
	Scale 1:100	Date: September 2024
Drawing title Proposed elevations	Drg No 3219-3	