


20 metres



A3

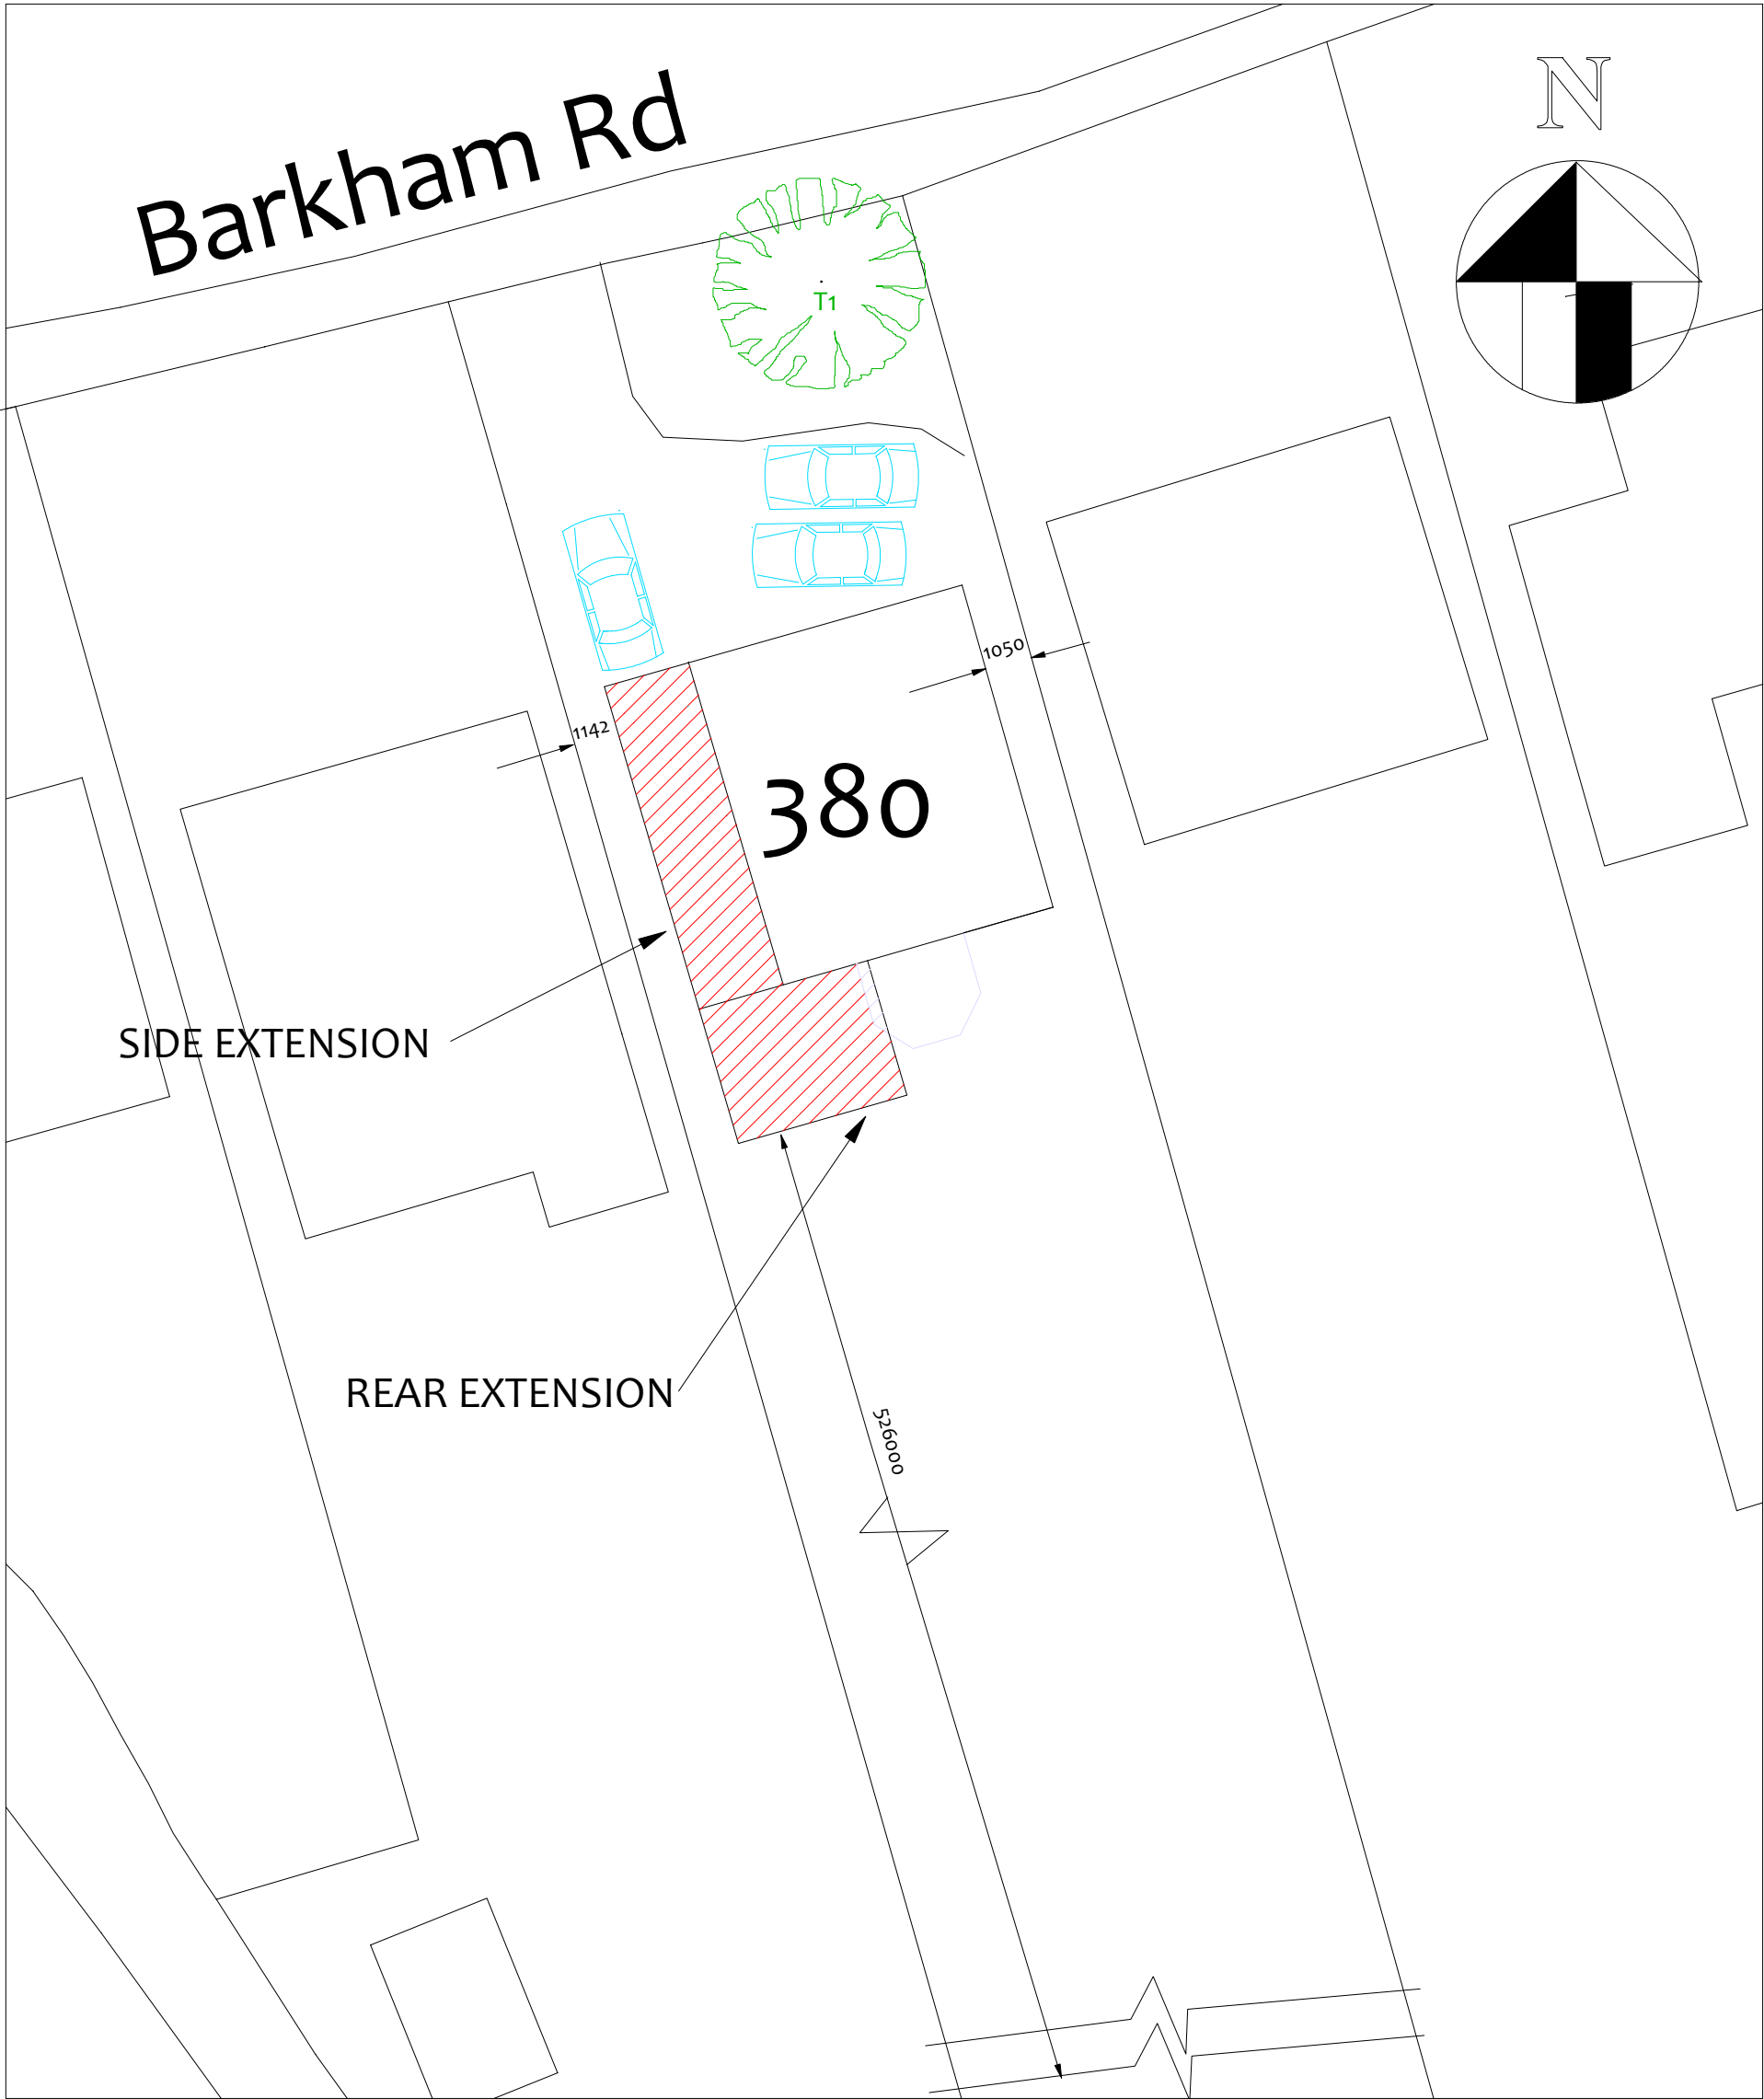

Serial number: 98770

Crown copyright and database right 2016
Ordnance Survey licence 100048957
Reproduction in whole or in part is prohibited
without the prior permission of Ordnance Survey

ISSUE B REVISED 19/01/26 ISSUE A INTRO 23/09/24		Client Mr and Mrs Steedman	
Project Proposed single storey rear extension , first floor side extension + re location of front and garage doors + new porch at 380 Barkham Rd RG41 4DL		Scale :1:200	Date: September 2024
Drawing title Site Plan	Drg No 3219-10		