




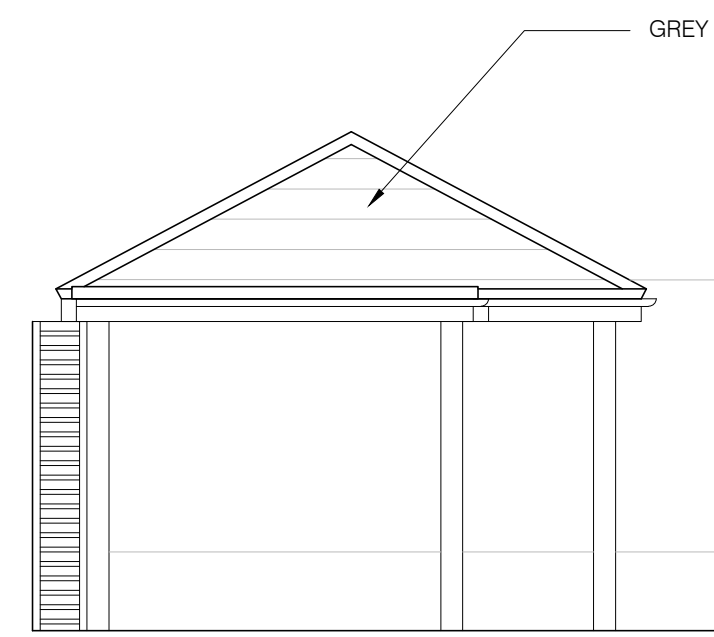


FRONT ELEVATION
SCALE 1:50

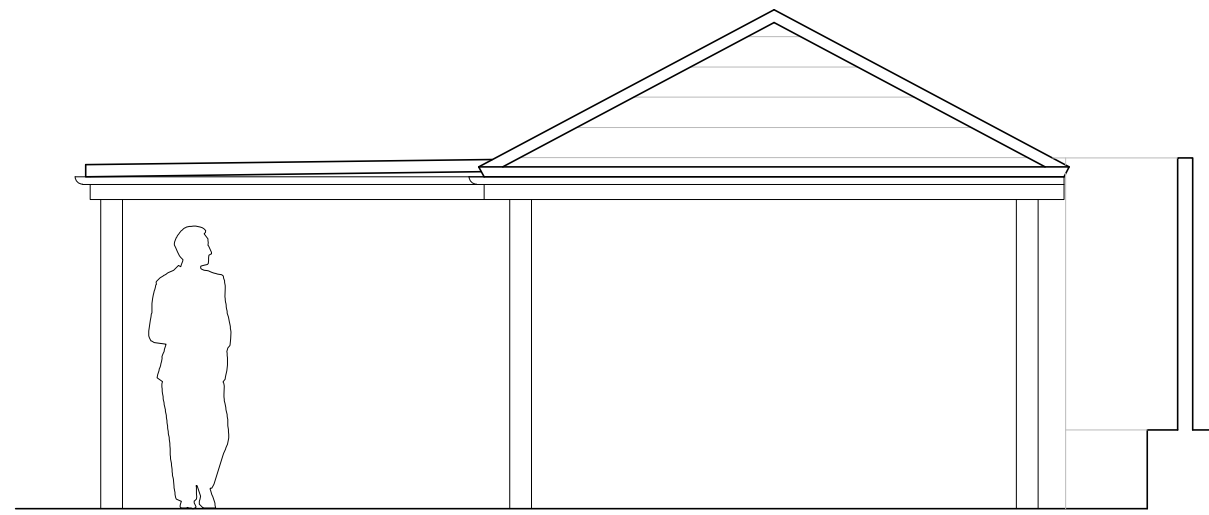


SIDE ELEVATION
SCALE 1:50

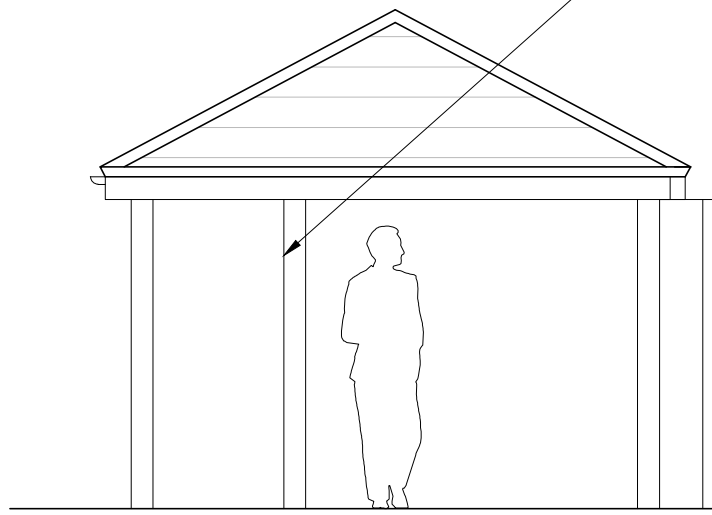


REAR ELEVATION
SCALE 1:50

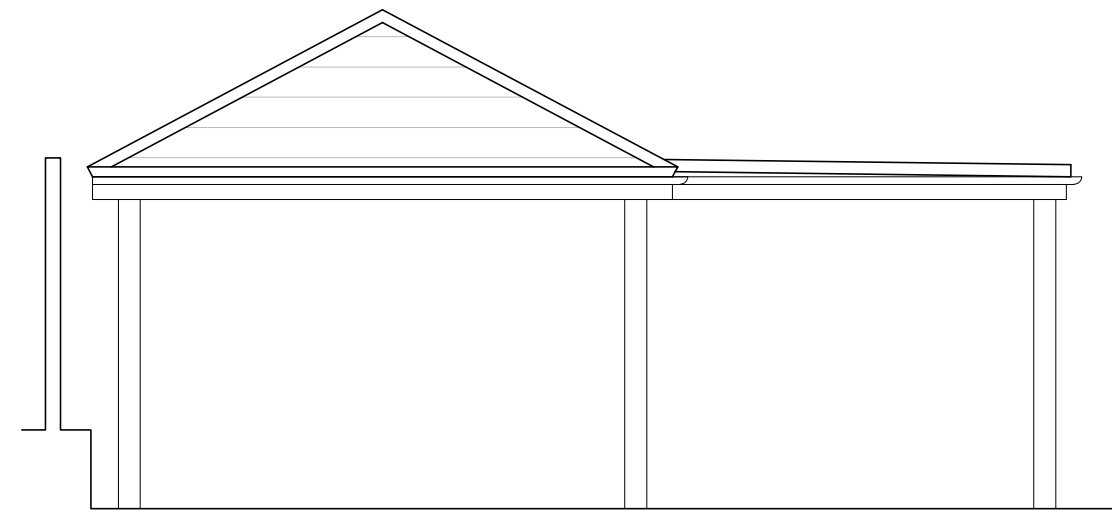

SIDE ELEVATION
SCALE 1:50

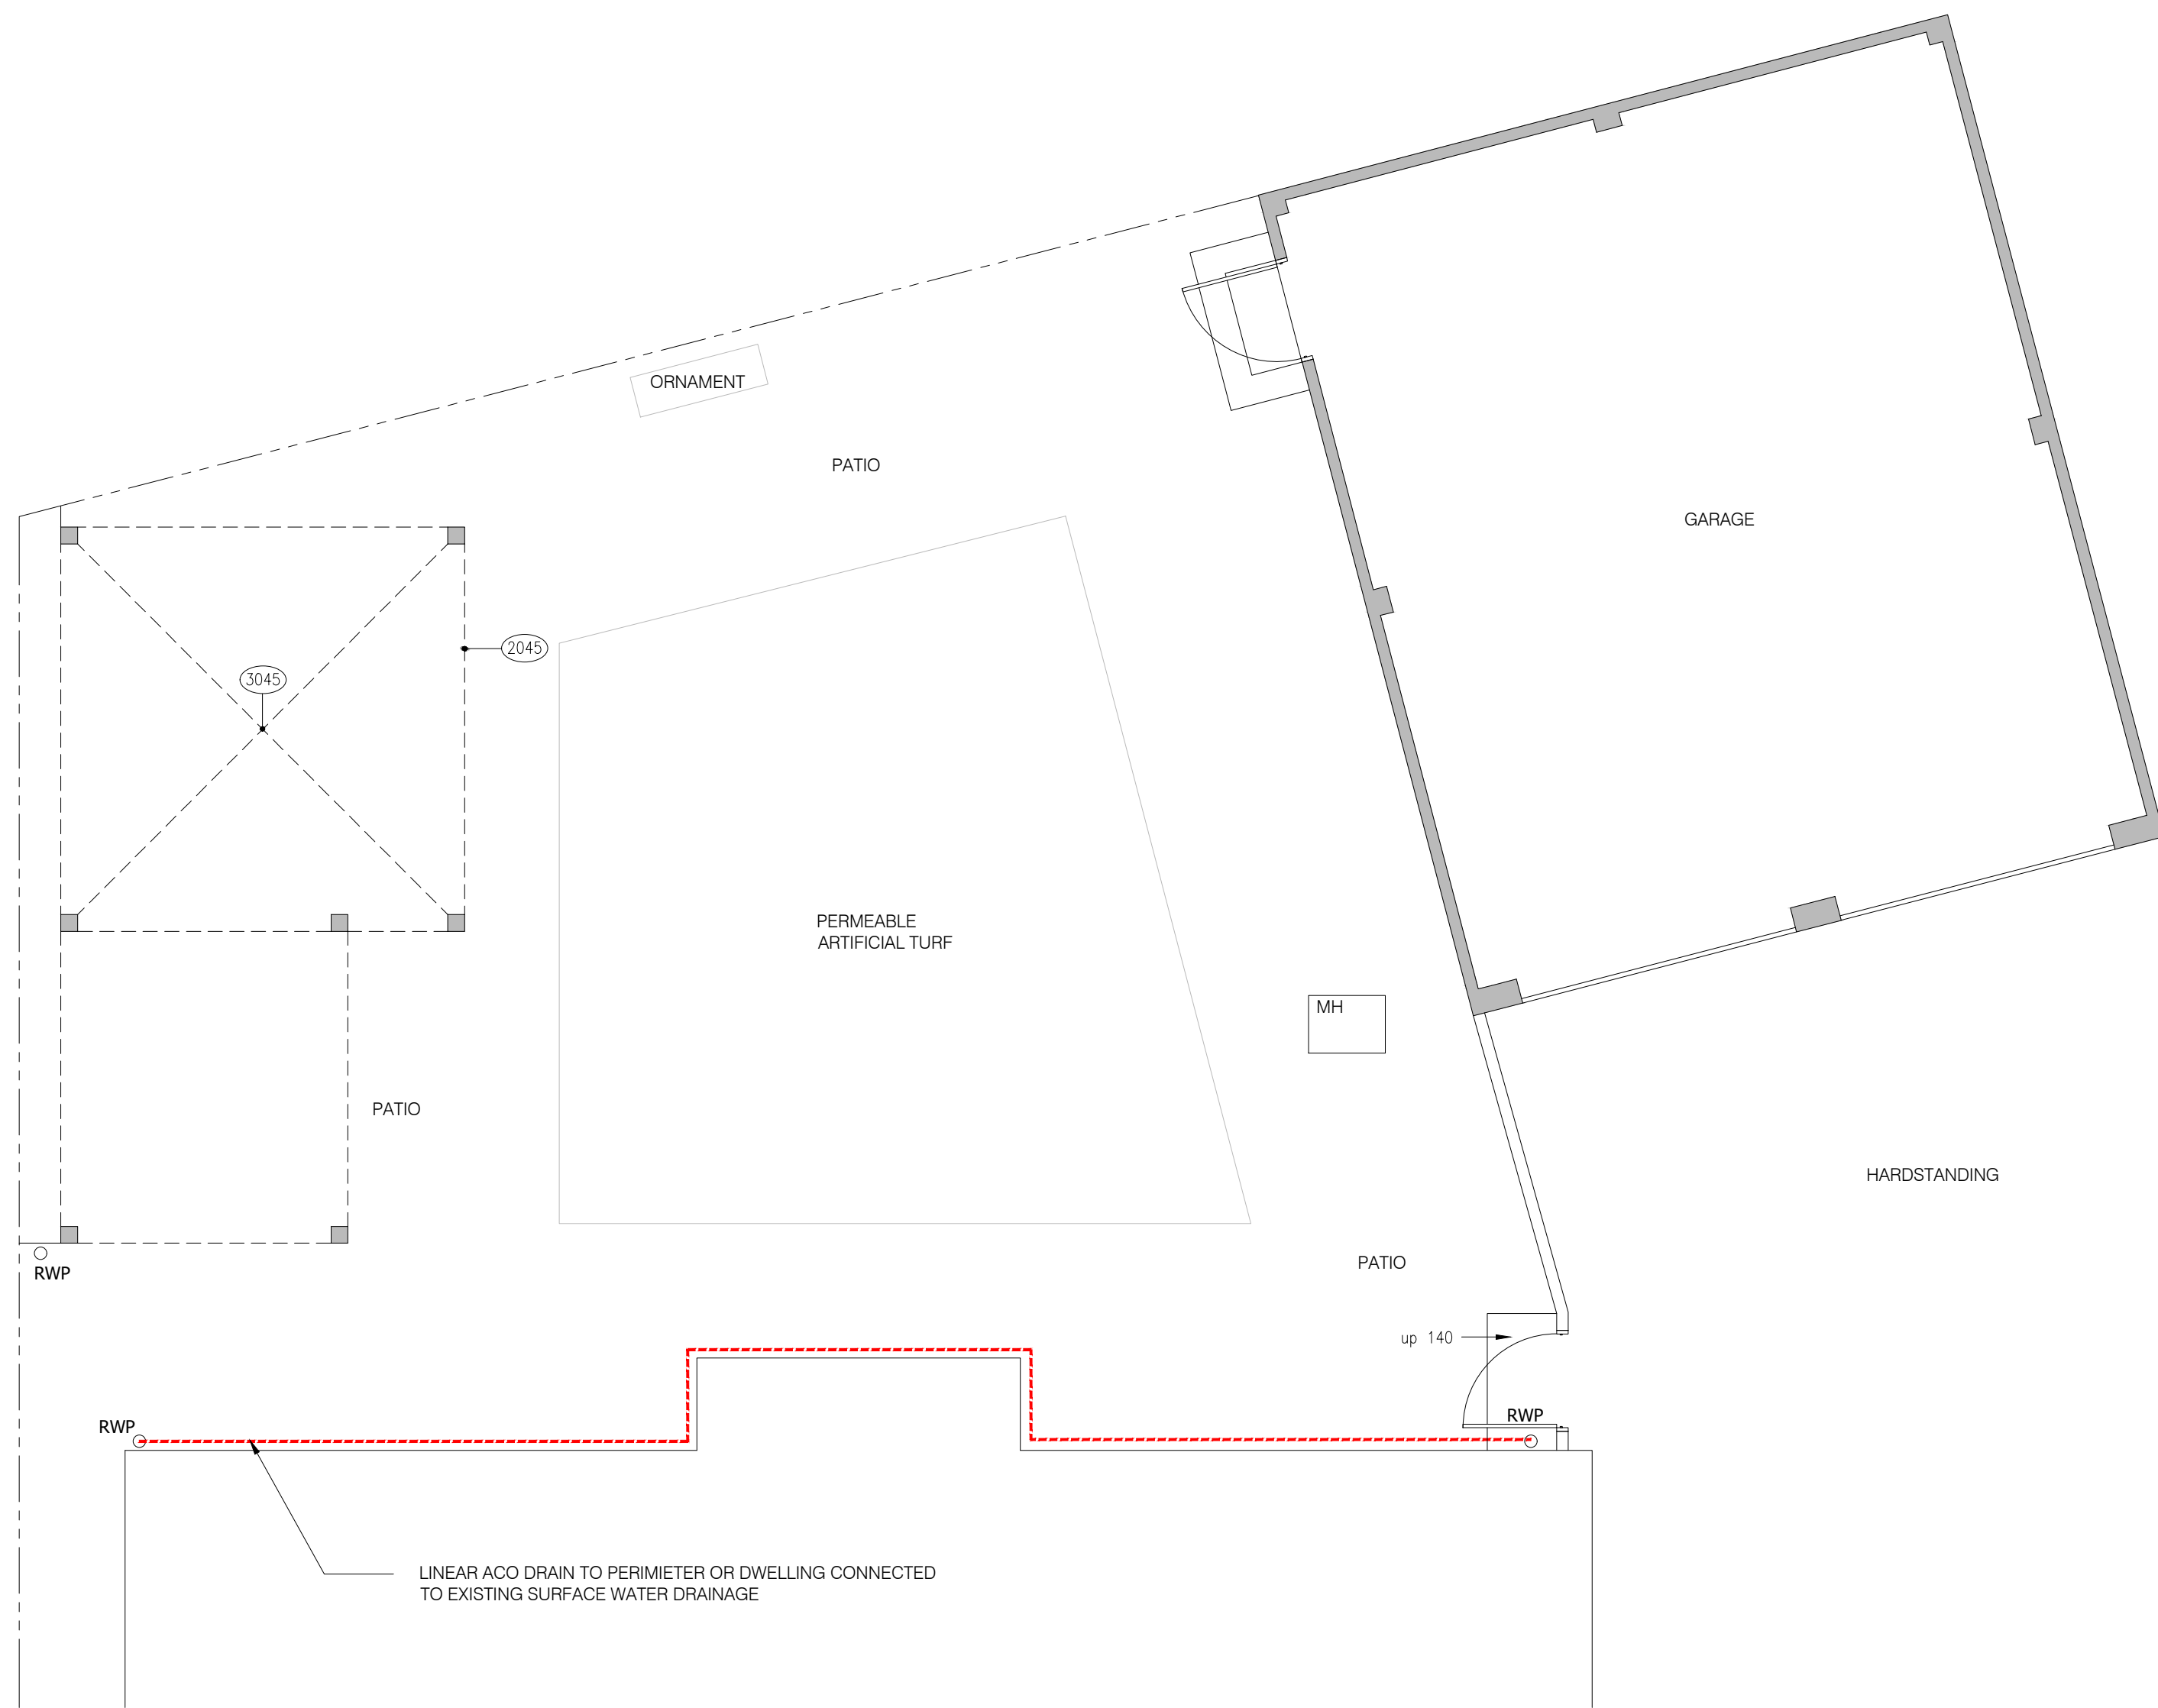

PART GROUND FLOOR PLAN
SCALE 1:50

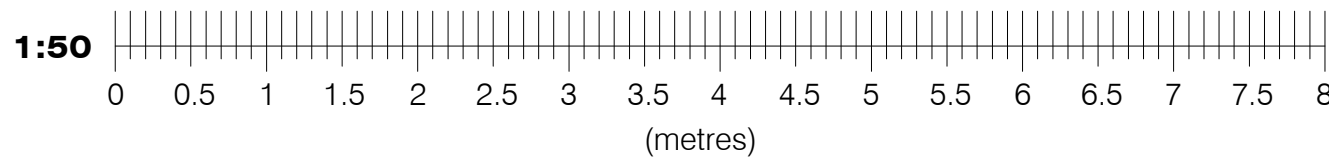

- NOTES:
1. THIS DRAWING IS TO BE READ IN CONJUNCTION WITH ALL RELEVANT ARCHITECTS, SUB-CONTRACTORS AND ARCHITECTURAL DRAWINGS.
 2. THIS DRAWINGS REMAINS THE COPYRIGHT OF JETARCH DESIGN LTD AND MAY NOT BE SHARED OR REPRODUCED WITHOUT THEIR KNOWLEDGE



100 Berkshire Place
Winnersh Triangle
Wokingham, Berkshire RG41 5RD
Tel: 07787296792
email: info@jetarchdesign.co.uk

Client
MR HAMEED

Property:
**35 KENNEDY PLACE
WOKINGHAM
RG40 1LG**

Drawing Title:
**DETAILS OF PROPOSED
FLOOR PLANS
AND ELEVATIONS**

Rev.	Date	Revisions

Drawing No.	Rev.
A1/411/01	
Plot Date:	JUL 24
Scale	1:50 @ A1
Date	JUL 24
Drawn	JT