




PLOT 48
FRONT ELEVATION




PLOT 48
SIDE ELEVATION




PLOT 48
REAR ELEVATION

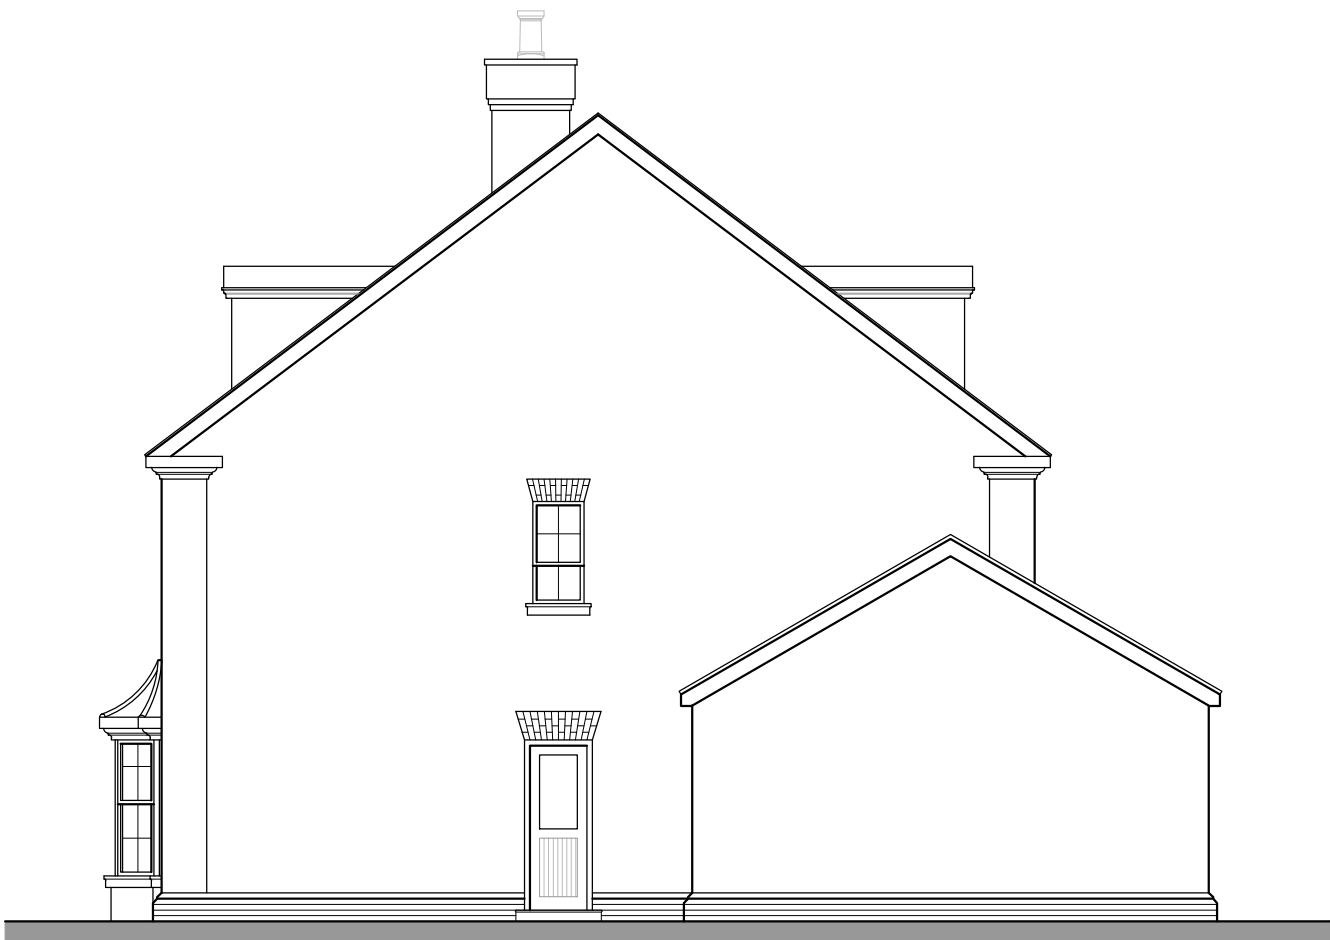


PLOT 48
FLANK ELEVATION

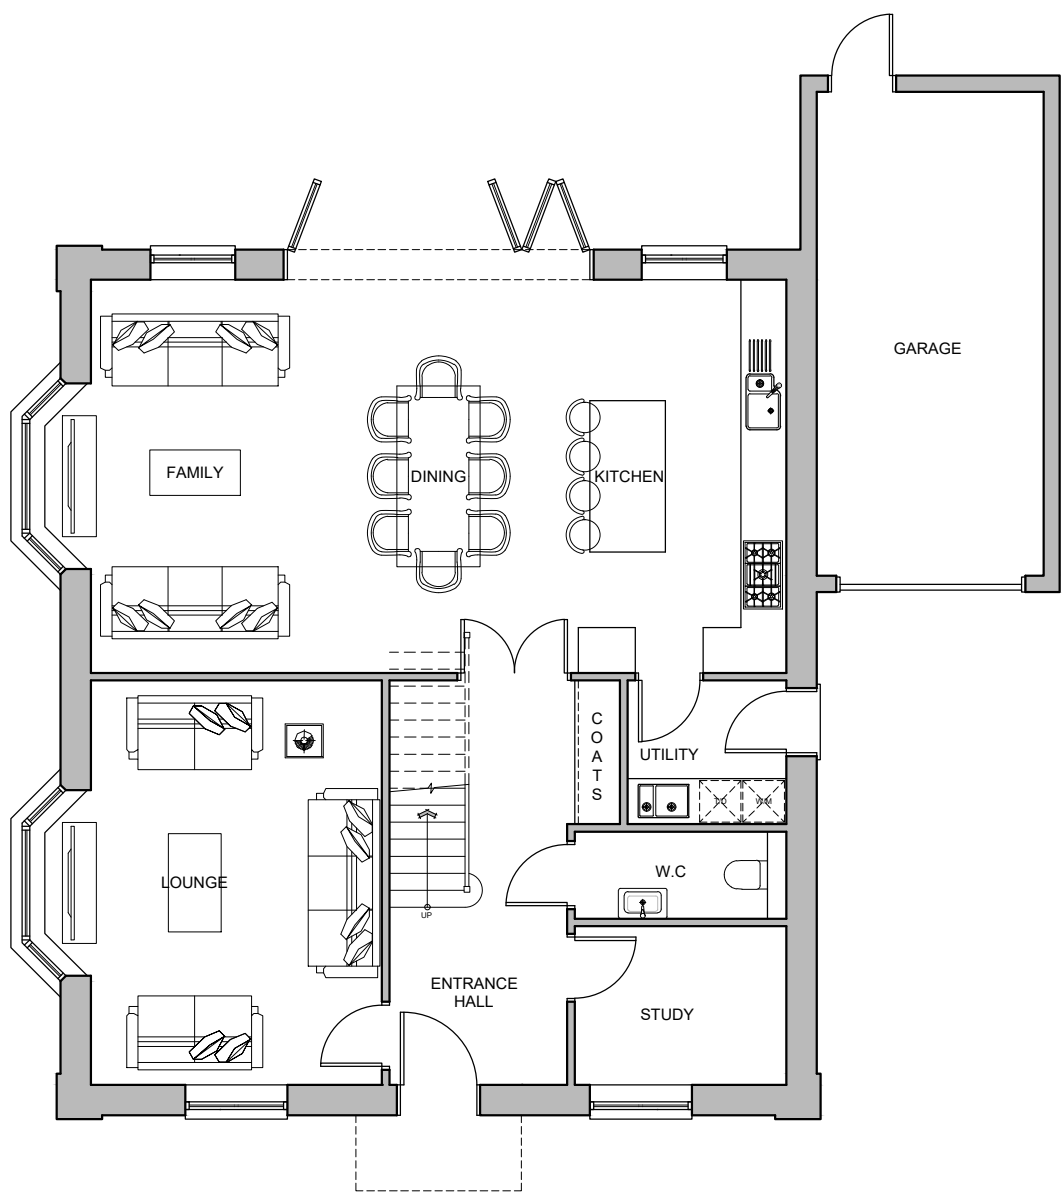

PLOTS 48
GROUND FLOOR PLAN
G.I.A 100m² (1076ft²)
TOTAL G.I.A - 265m² (2852ft²)

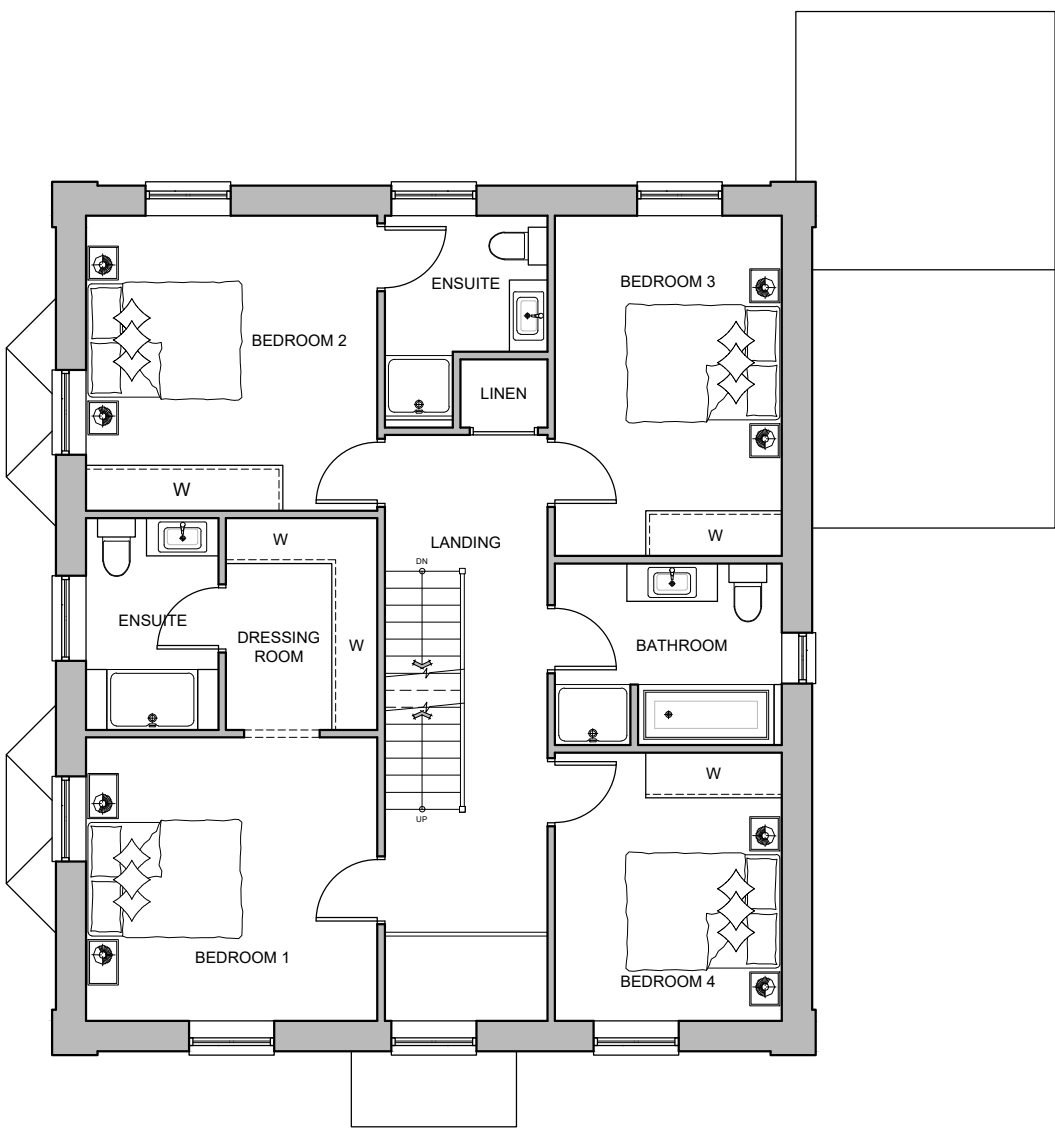

FIRST FLOOR PLAN
G.I.A 97.9m² (1054ft²)

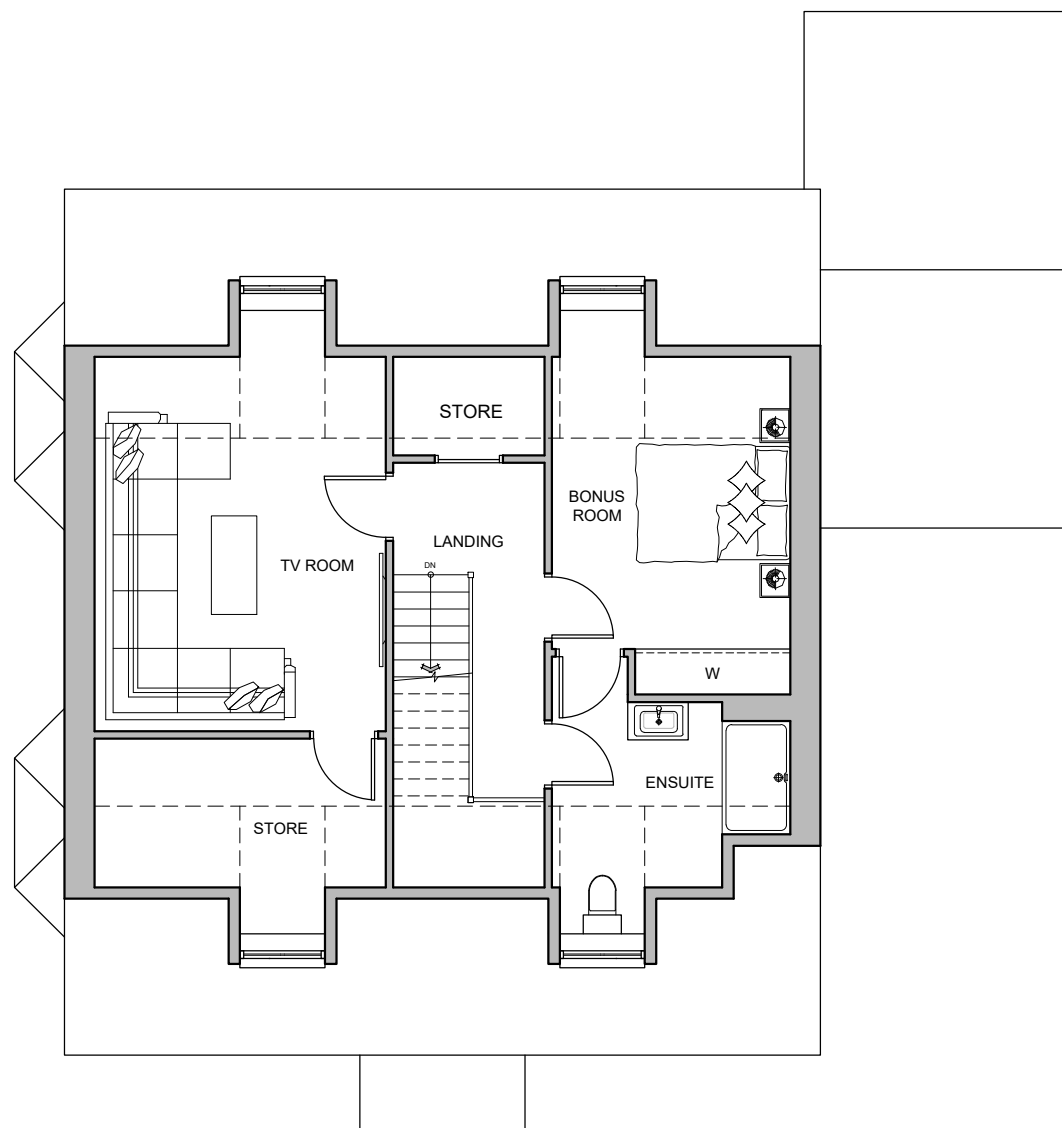

SECOND FLOOR PLAN
G.I.A 67 m² (721ft²)

Rev	Date	Detail	Drwn	Chk	
0	2m	4m	6m	8m	10m
0					100mm

SCALE 1:100

Status
PLANNING



ASCOT DESIGN
Timeless architecture

HEAD OFFICE
Ashurst Manor,
Ashurst Park, Church
Lane, Sunninghill,
Ascot, SL5 7DD
Tel: 01344 299 330

MANCHESTER
No. 1 Booths Park,
Chelford Road,
Knutsford,
WA16 9CS
Tel: 01565 743 772

LONDON
29 Farm Street,
Mayfair,
London,
W1J 8PL
Tel: 020 39940015

Email: info@ascotdesign.com
www.ascotdesign.com



Client
SONNING GOLF CLUB

Project Title
**LAND AT SONNING GOLF CLUB,
DUFFIELD ROAD, SONNING, RG4 6GJ**

Drawing Title
**PLOT 48
ELEVATIONS & FLOOR PLANS**

Scale	Date	Drawn	Rev
1:100 @ A1	JULY 2026	S.F	

Drawing N°
25 - J4915 - 02 - 019

The Copyright in this document and design is confidential to
and the property of Ascot Design Limited.