





PLOTS 7 - 18
PROPOSED FRONT ELEVATION

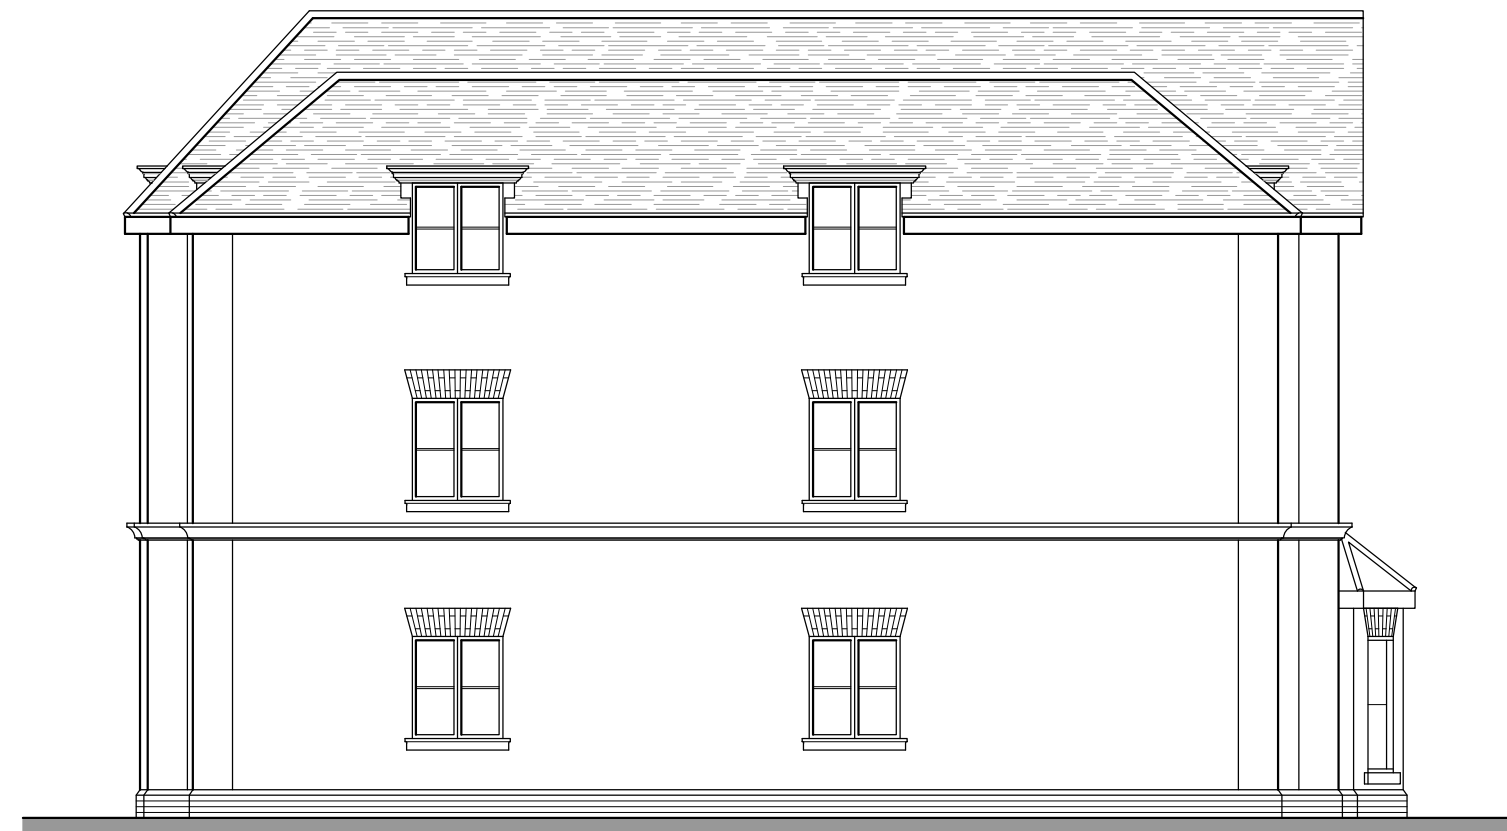

PLOTS 7 - 18
PROPOSED SIDE ELEVATION



PLOTS 7 - 18
PROPOSED REAR ELEVATION

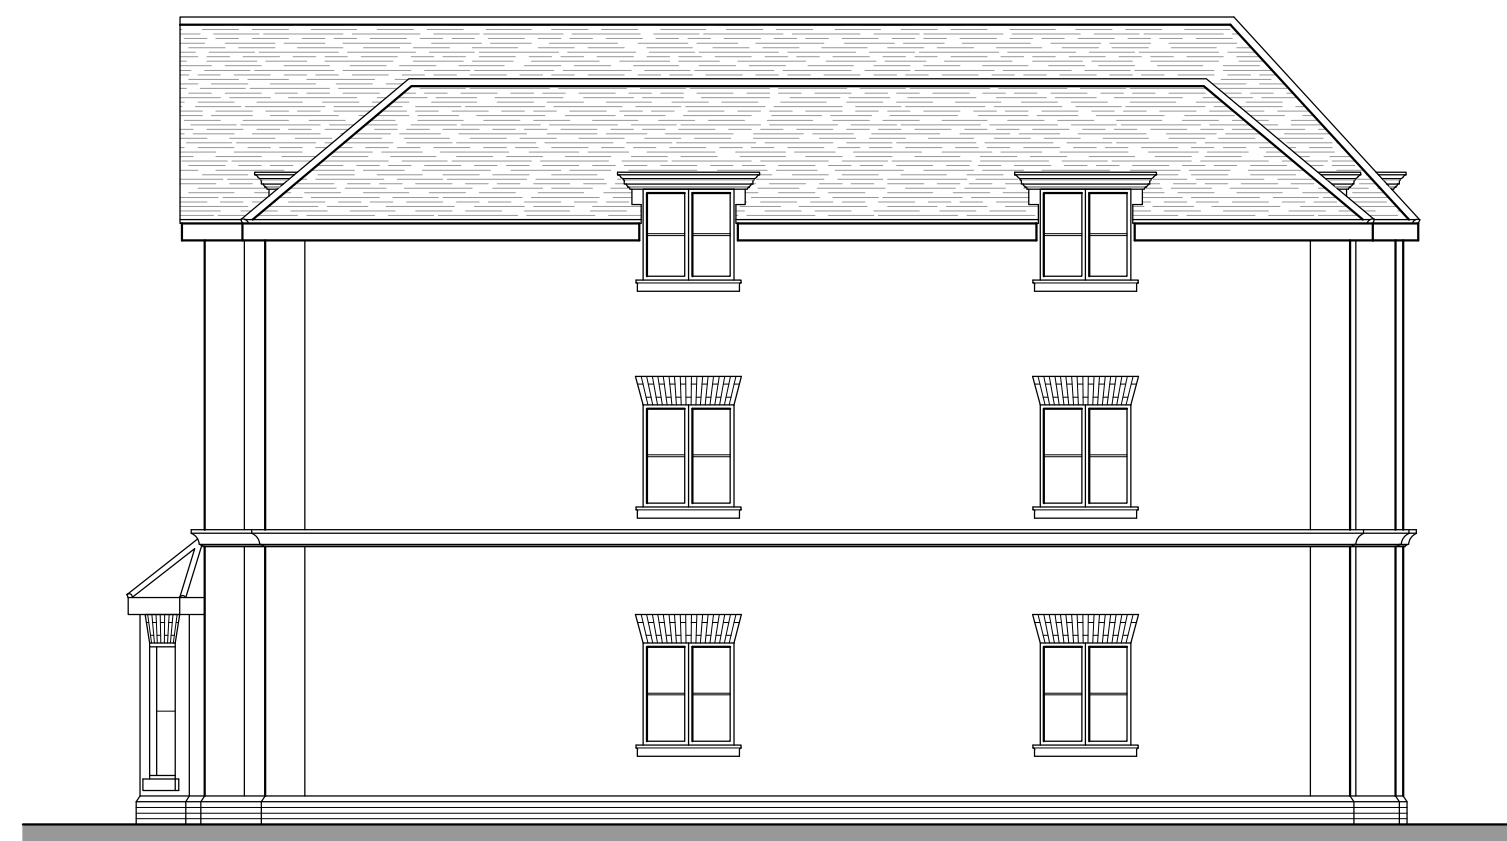

PLOTS 7 - 18
PROPOSED FLANK ELEVATION

Rev	Date	Detail	Drwn	Chk

02m4m6m8m10m

0100mm

SCALE 1:100

Status	PLANNING
--------	----------



ASCOT DESIGN
Timeless architecture

HEAD OFFICE
Ashurst Manor,
Ashurst Park, Church
Lane, Sunninghill,
Ascot, SL5 7DD
Tel: 01344 299 330

MANCHESTER
No. 1 Booths Park,
Chelford Road,
Knutsford,
WA16 9CS
Tel: 01565 743 772

LONDON
29 Farm Street,
Mayfair,
London,
W1J 5RL
Tel: 020 39940015

Email: info@ascotdesign.com
www.ascotdesign.com



Client	SONNING GOLF CLUB
--------	-------------------

Project Title	LAND AT SONNING GOLF CLUB, DUFFIELD ROAD, SONNING, RG4 6GJ
---------------	---

Drawing Title	PLOTS 7 - 18 ELEVATIONS
---------------	----------------------------

Scale	Date	Drawn	Rev
1:100 @ A1	JULY 2026	S.F	

Drawing N°	25 - J4915 - 02 - 004
------------	-----------------------

The Copyright in this document and design is confidential to
and the property of Ascot Design Limited.