




DO NOT SCALE FROM THIS DRAWING. VERIFY ALL DIMENSIONS BEFORE SETTING OUT, COMMENCING WORK OR MAKING ANY SHOP DRAWINGS. REPORT ANY DISCREPANCIES TO SUPERVISING OFFICER IMMEDIATELY. COPYRIGHT ©

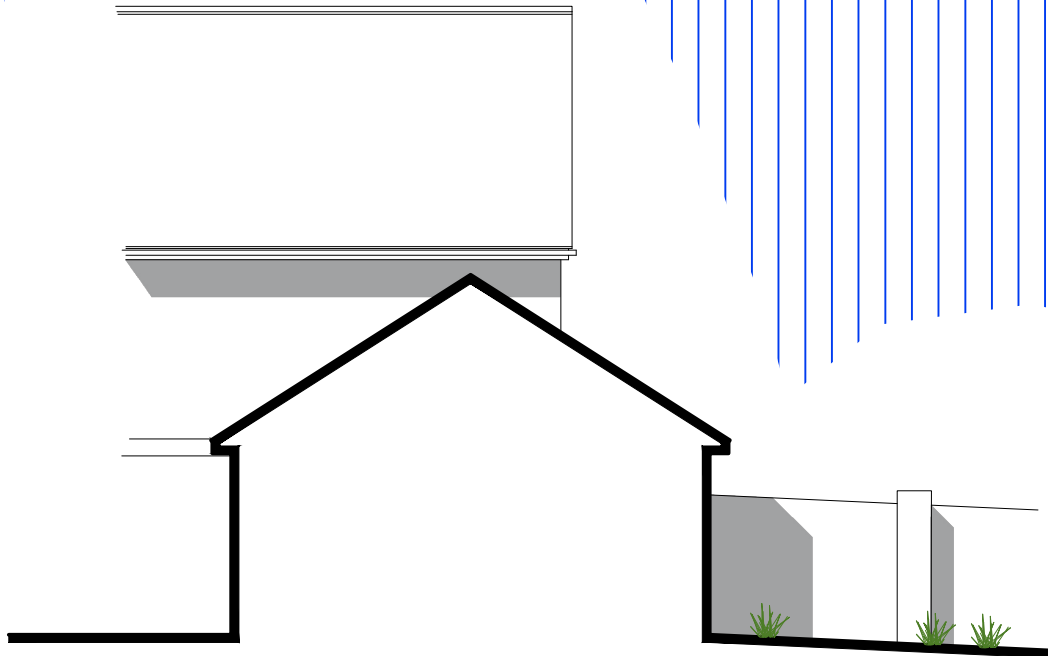


Side Elevation 1:100 Scale

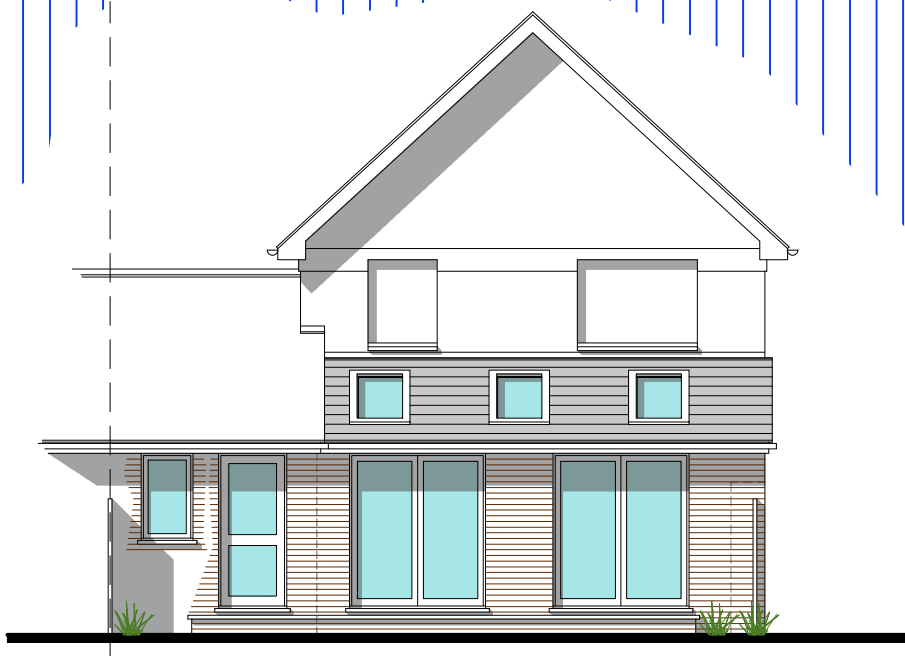


Rear Elevation 1:100 Scale

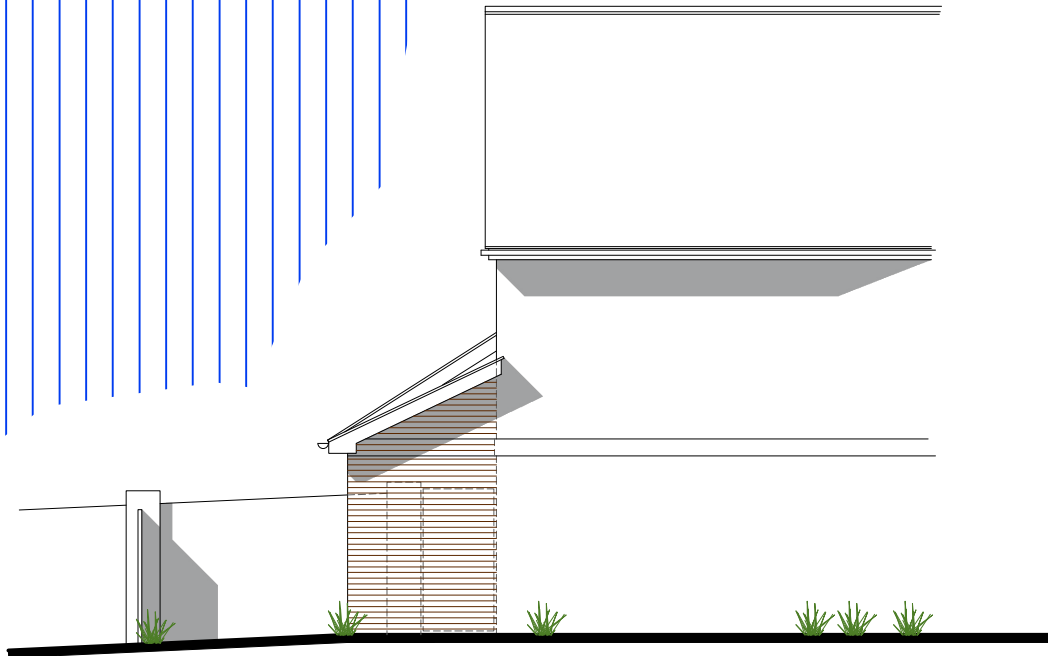


Side Elevation (Street View) 1:100 Scale

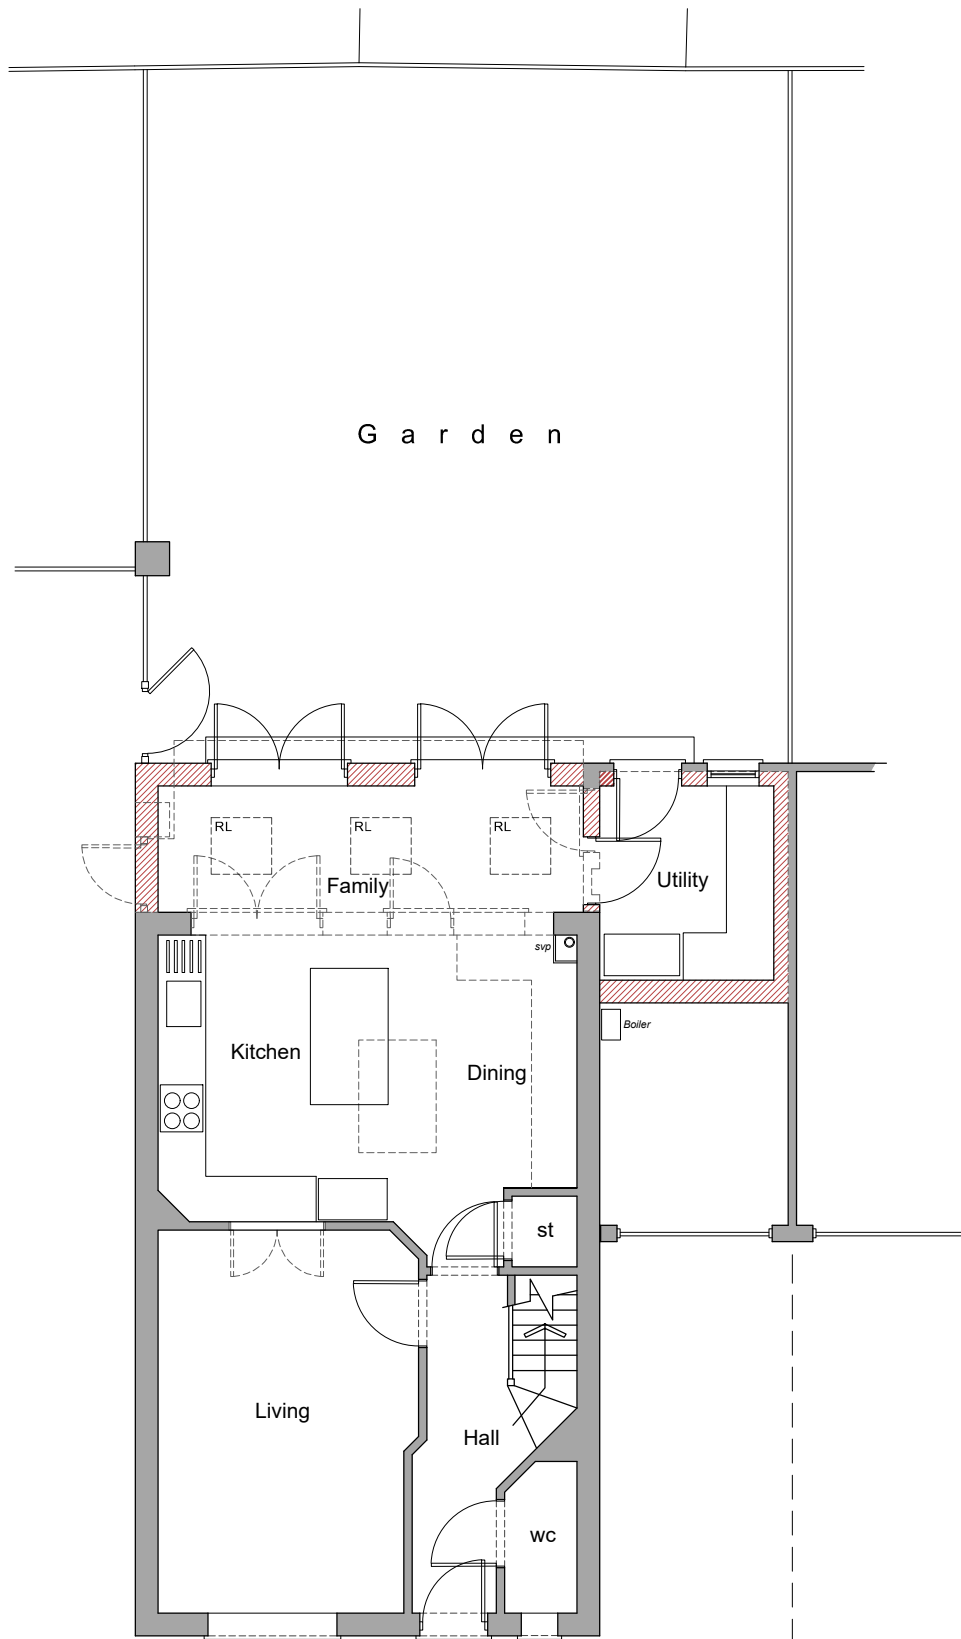


Ground Floor Plan 1:100 Scale

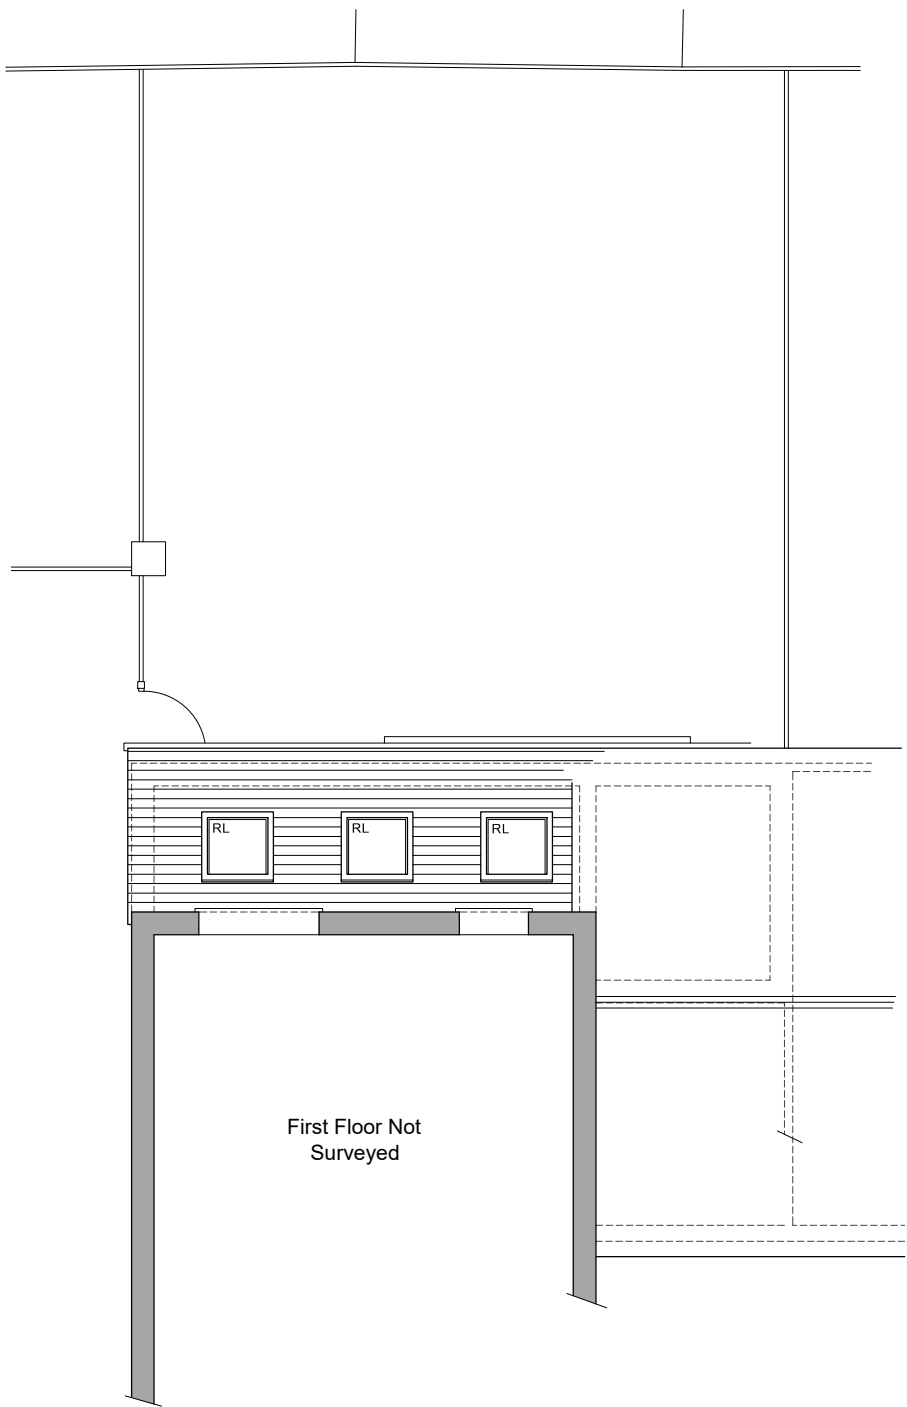


First Floor Plan 1:100 Scale

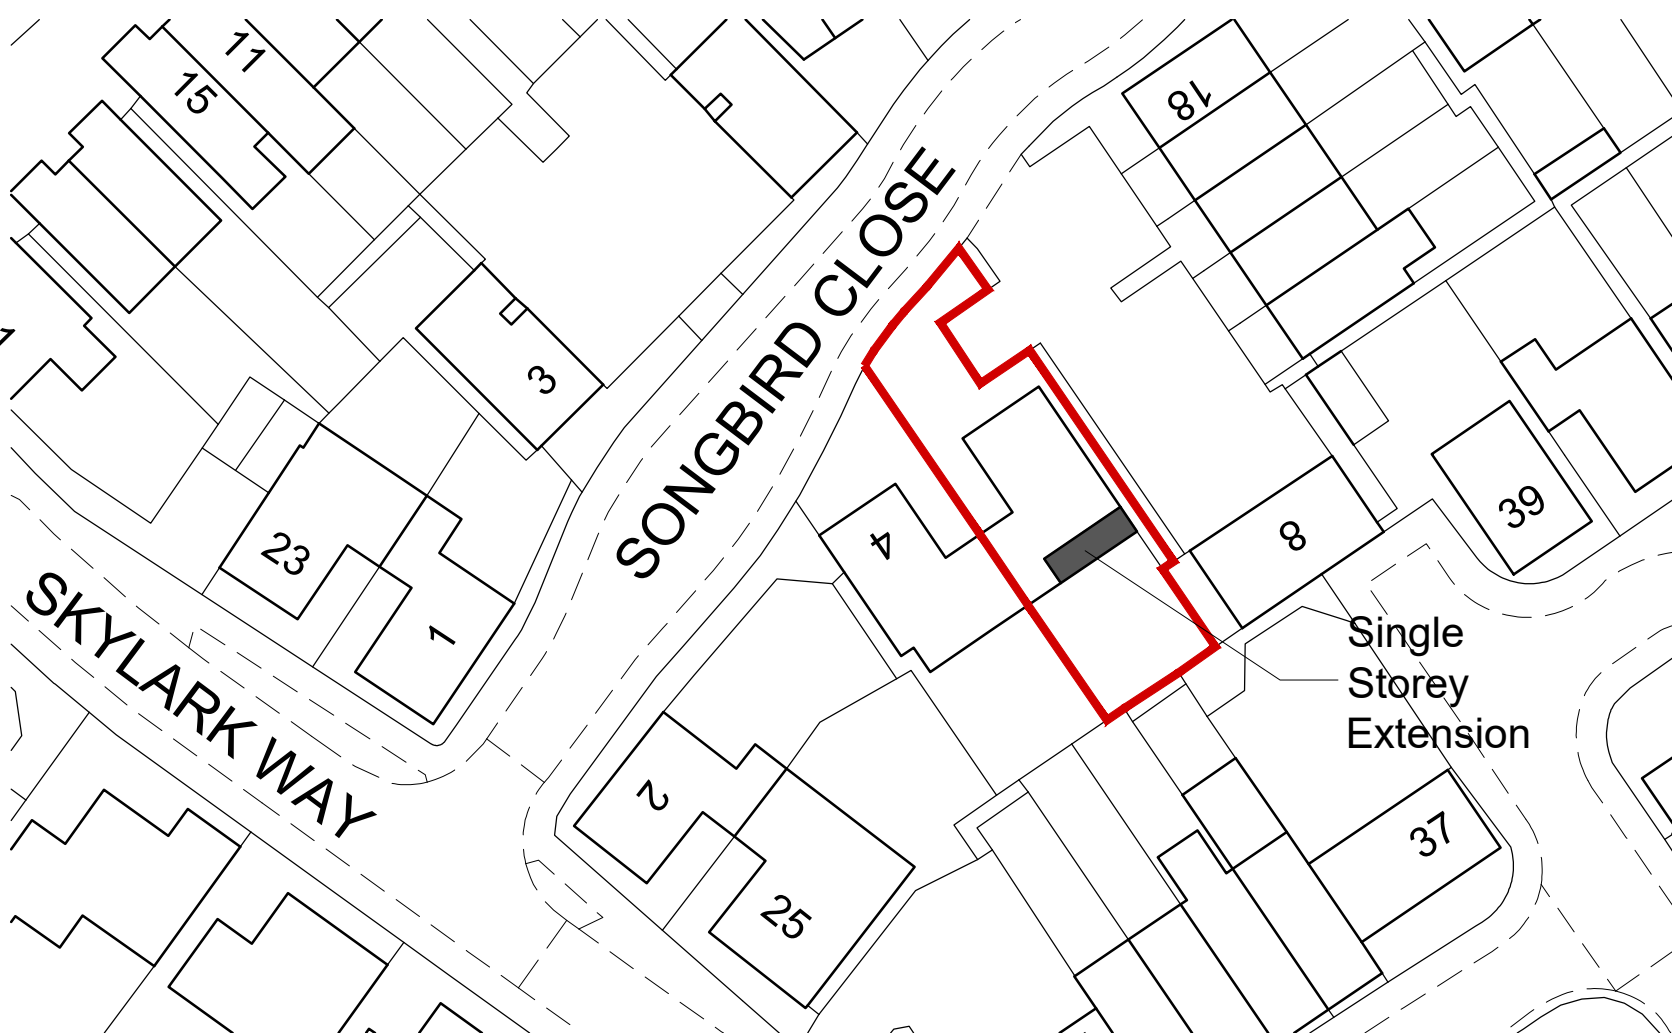

Site Plan 1:500 Scale

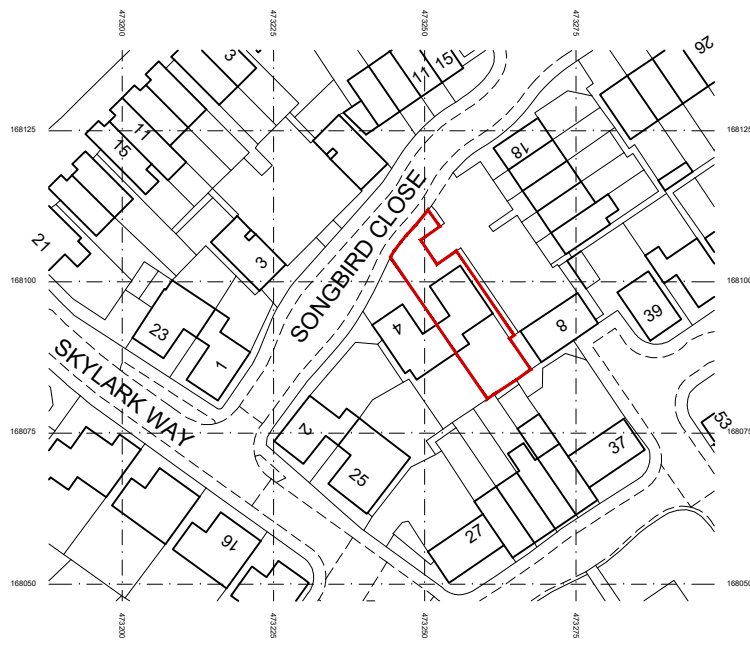

Location Plan 1:1250 Scale

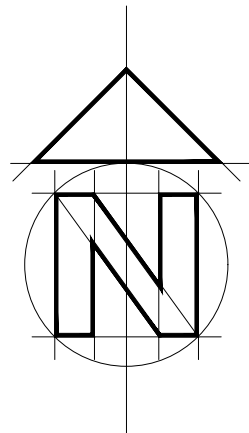

© Crown copyright 2024 Ordnance Survey 100053143
Cadastral data is subject to Crown copyright and is reproduced with permission of HM Land Registry.

Rev B - General Revisions - 08-09-24
Rev A - General Revisions - 06-09-24

Bonney Architecture
PLANNING & TECHNICAL SERVICES

CLIENT Mr & Mrs P Racz
JOB 6 Songbird Close, Shinfield
Reading, Berkshire, RG2 9AB
DRG PROPOSED PLANS & ELEVATIONS

SCALE As Shown DRAWN P Bonney DATE Aug 2024

BA 0289 | 02 | B

1:100 scale Bar
This Drawing has been produced for printing onto A1 size paper,
If printing on A3 please use the scale below for reference.
0m 0.5m 1.0m 2.0m 4.0m 8.0m

1:500 scale Bar
This Drawing has been produced for printing onto A1 size paper,
If printing on A3 please use the scale below for reference.
0m 2.5m 5m 10m 20m 40m

1:1250 scale Bar
This Drawing has been produced for printing onto A1 size paper,
If printing on A3 please use the scale below for reference.
0m 6.2m 12.5m 25m 50m 100m