


1:50 scale Bar
This Drawing has been produced for printing onto A1 size paper.
If printing on A3 please use the scale below for reference.



1:100 scale Bar
This Drawing has been produced for printing onto A1 size paper.
If printing on A3 please use the scale below for reference.

 


1:500 scale Bar
This Drawing has been produced for printing onto A1 size paper.
If printing on A3 please use the scale below for reference.




1:1250 scale Bar
This Drawing has been produced for printing onto A1 size paper.
If printing on A3 please use the scale below for reference.




DO NOT SCALE FROM THIS DRAWING. VERIFY ALL DIMENSIONS BEFORE
SETTING OUT, COMMENCING WORK OR MAKING ANY SHOP DRAWINGS.
REPORT ANY DISCREPANCIES TO SUPERVISING OFFICER IMMEDIATELY.
COPYRIGHT ©

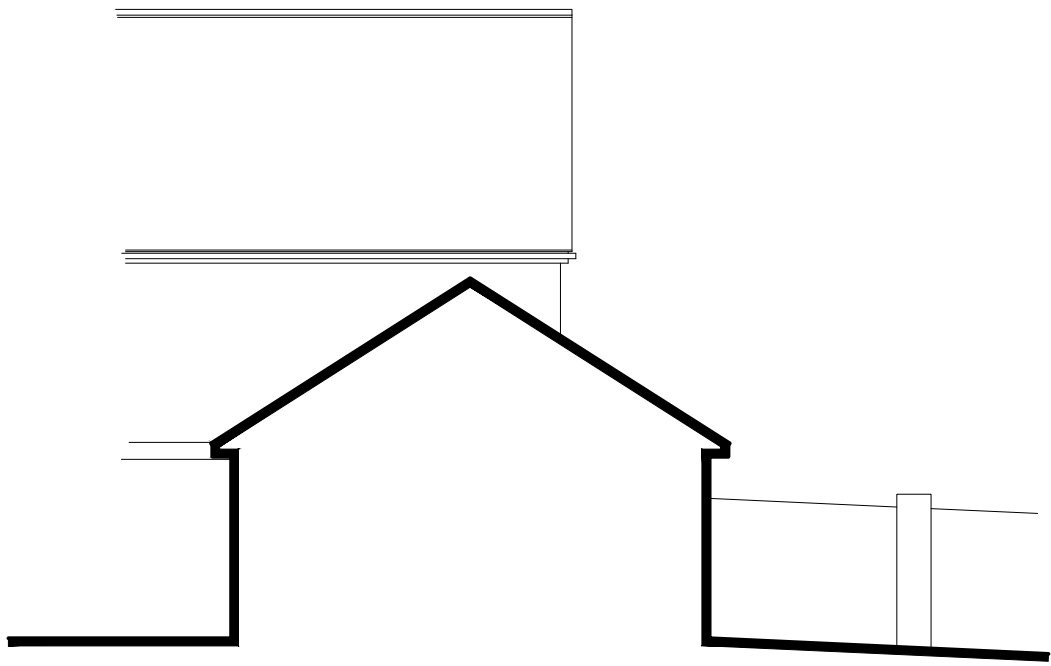


Side Elevation 1:100 Scale

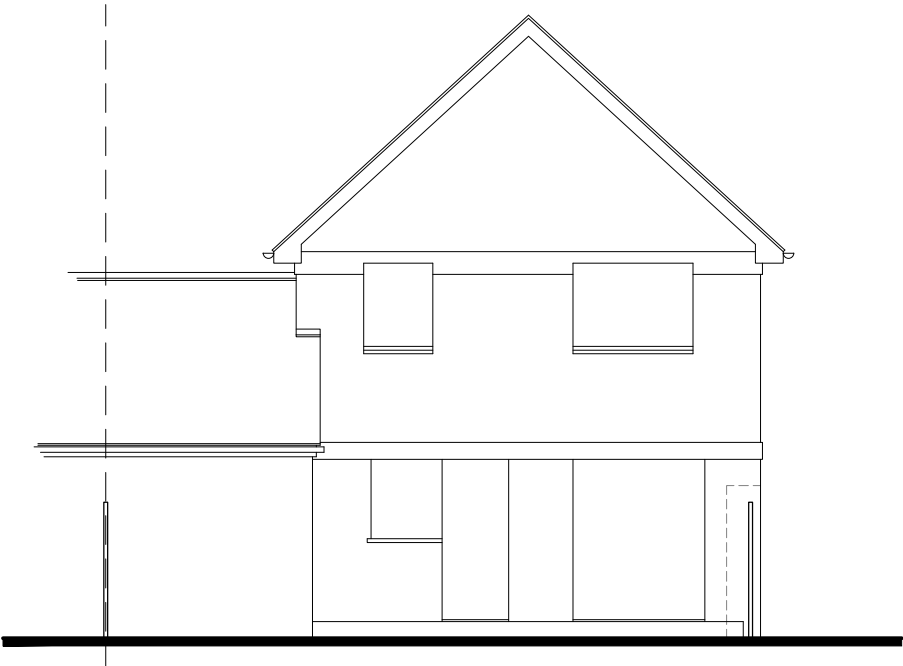


Rear Elevation 1:100 Scale

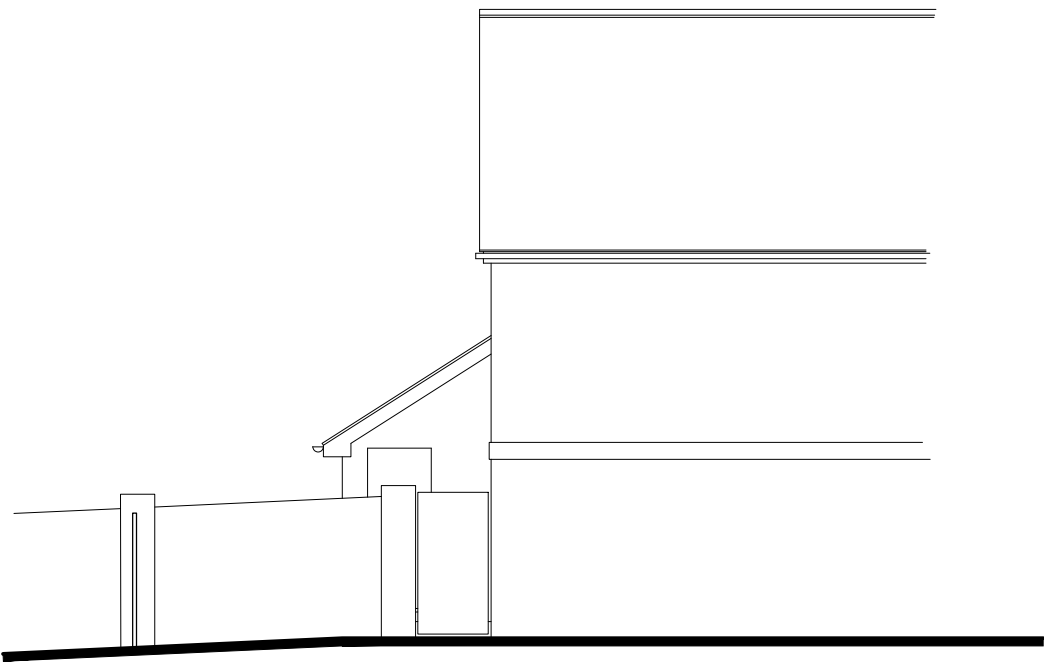


Side Elevation (Street View) 1:100 Scale

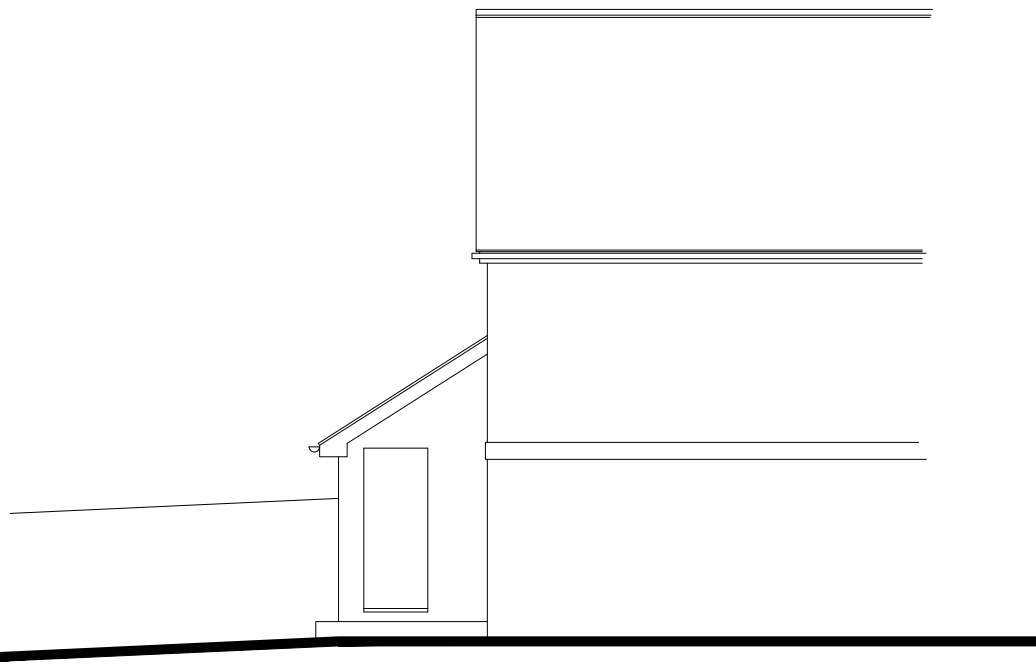

Side Elevation 1:100 Scale

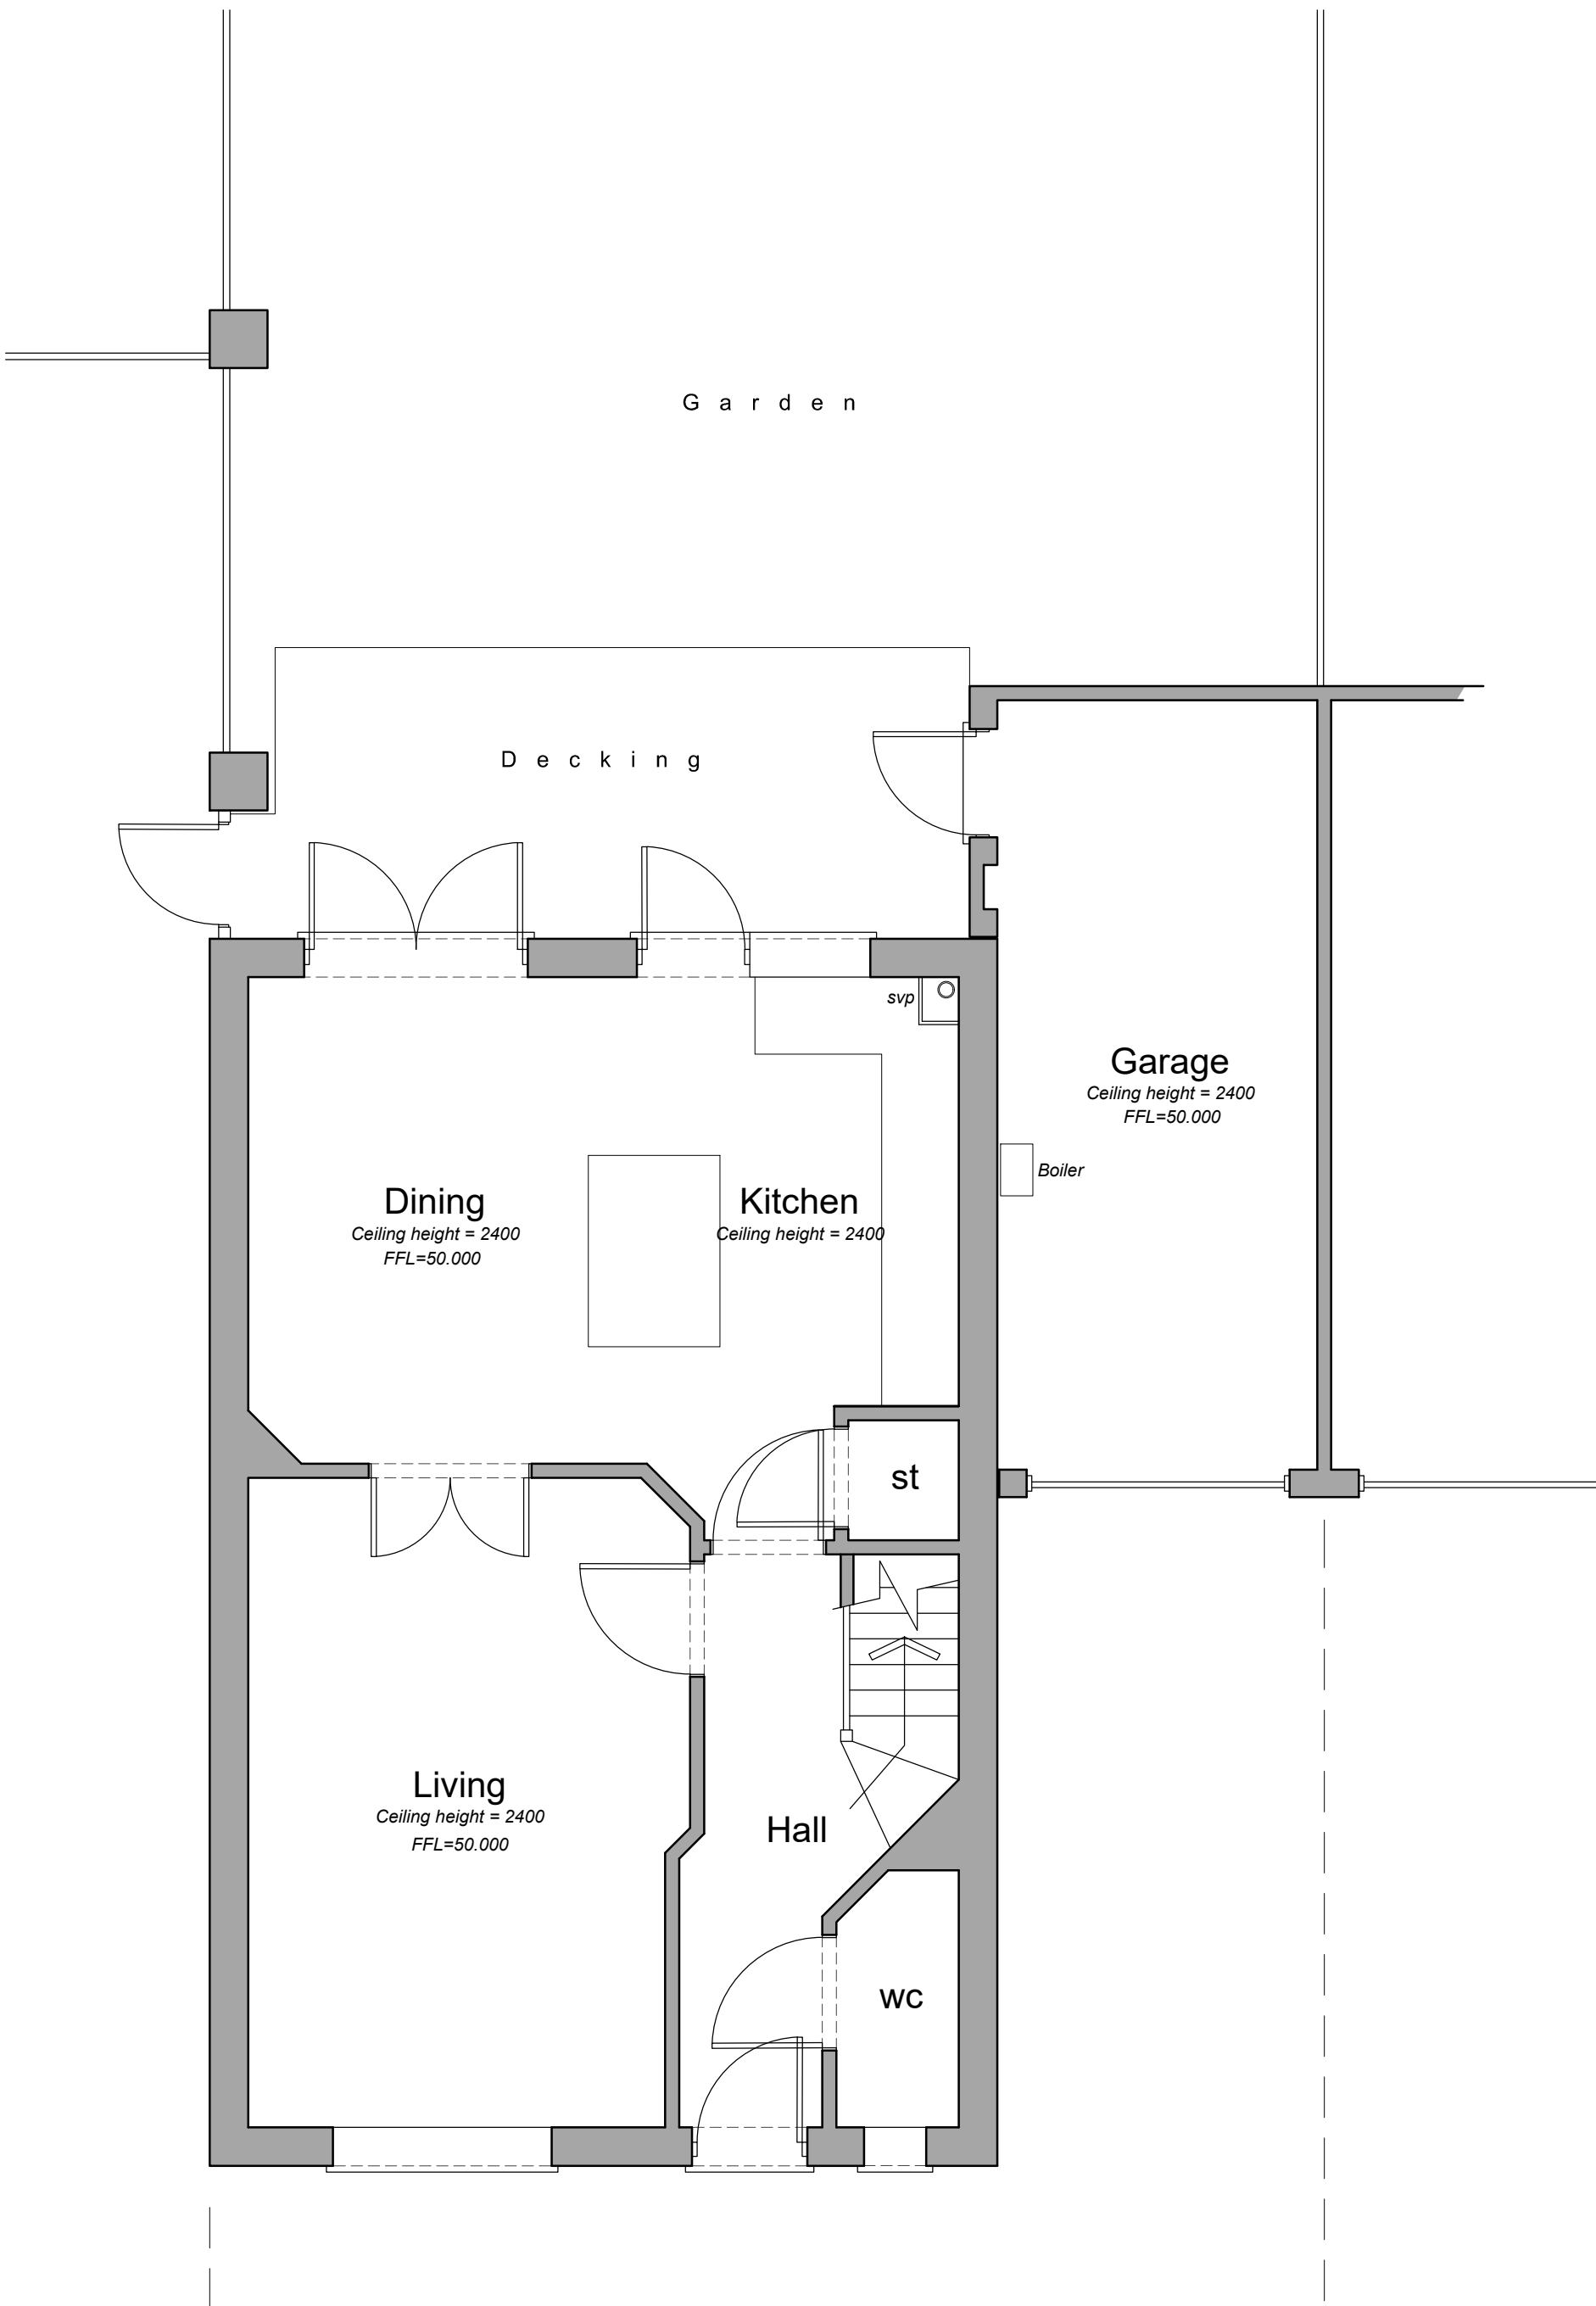


Ground Floor Plan 1:50 Scale

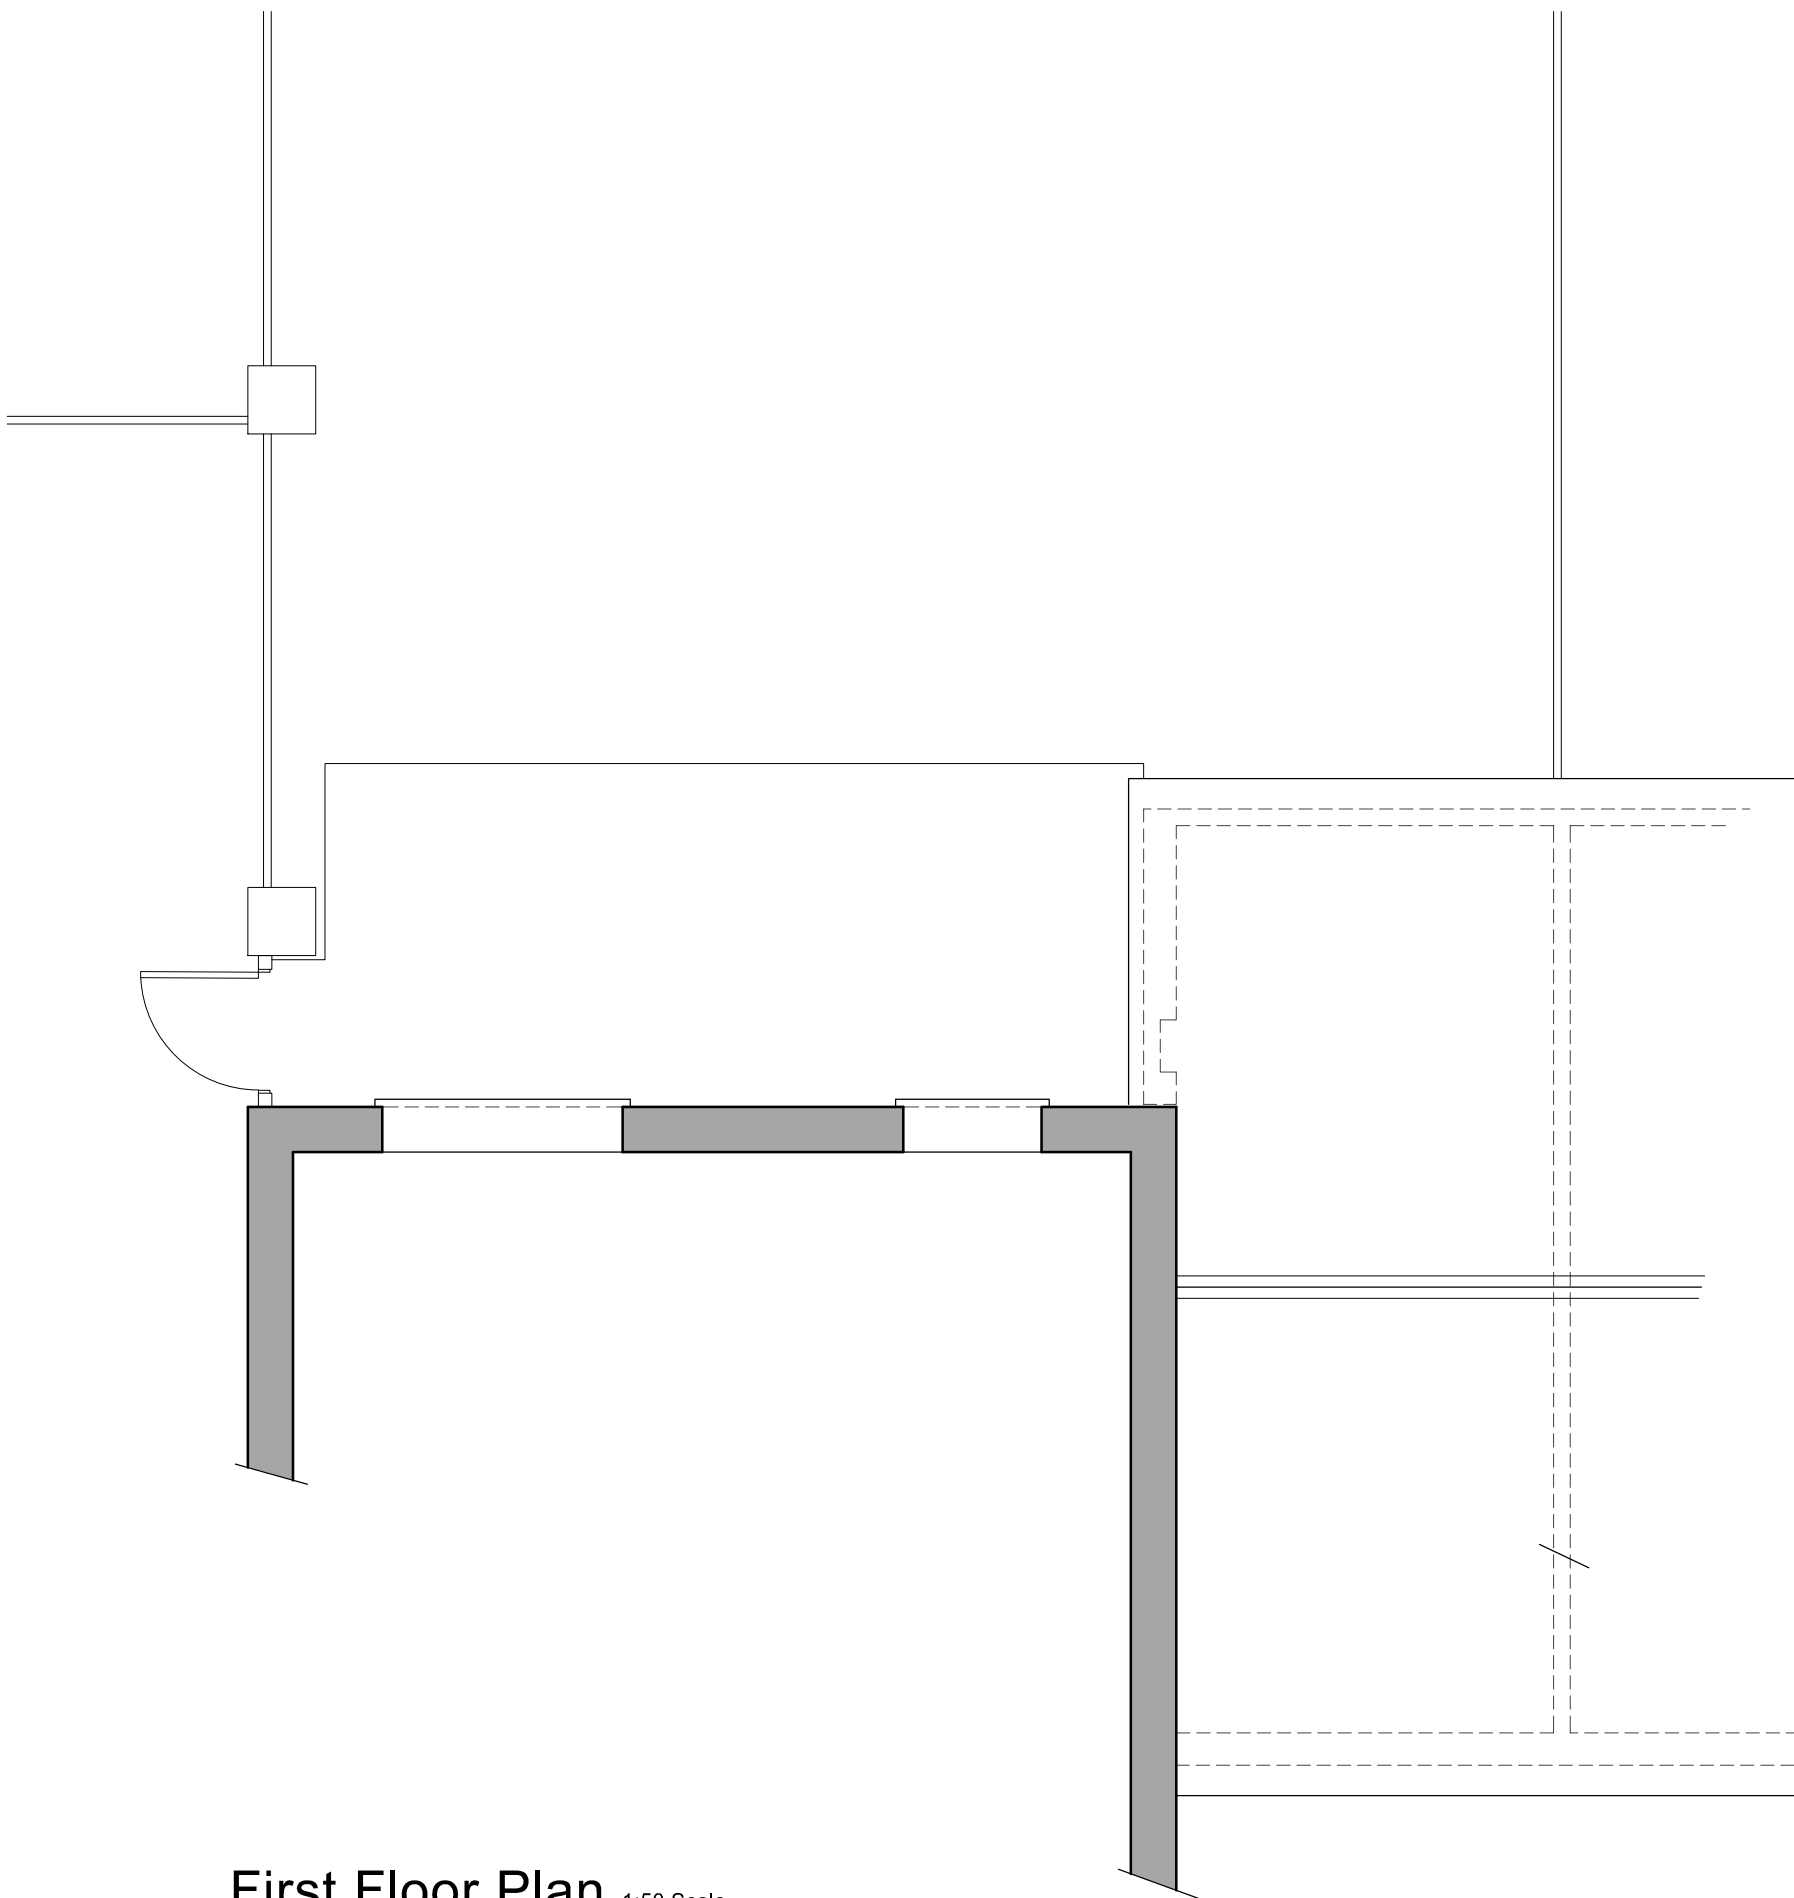


First Floor Plan 1:50 Scale



Site Plan 1:1250 Scale

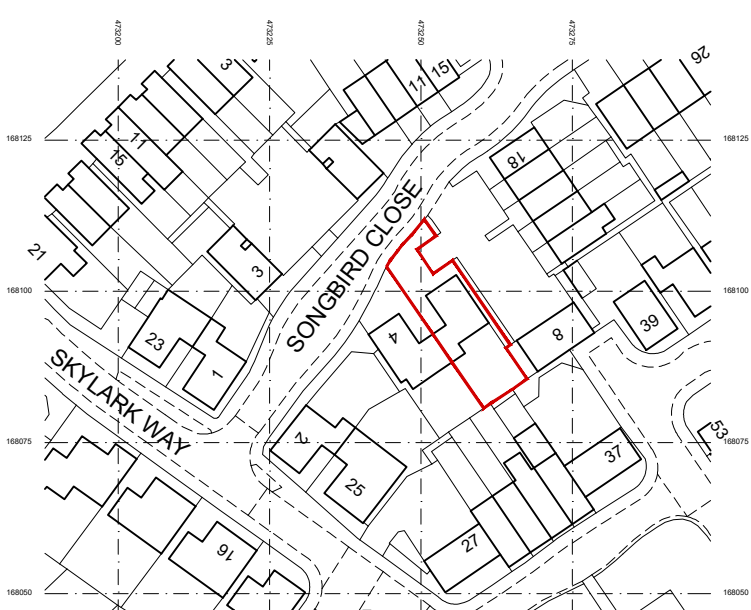

Location Plan 1:1250 Scale

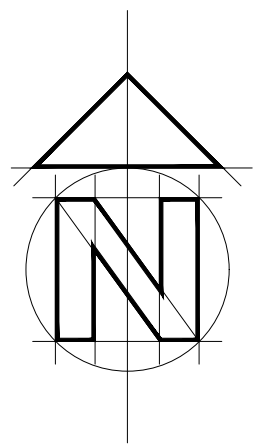

Rev A - Client Details Amended - 08-09-24

Bonney Architecture
PLANNING & TECHNICAL SERVICES

CLIENT Mr & Mrs P Racz

JOB 6 Songbird Close, Shinfield
Reading, Berkshire, RG2 9AB

DRG EXISTING PLANS & ELEVATIONS

SCALE As Shown DRAWN P Bonney DATE July 2024

BA 0289 | 01 | A