


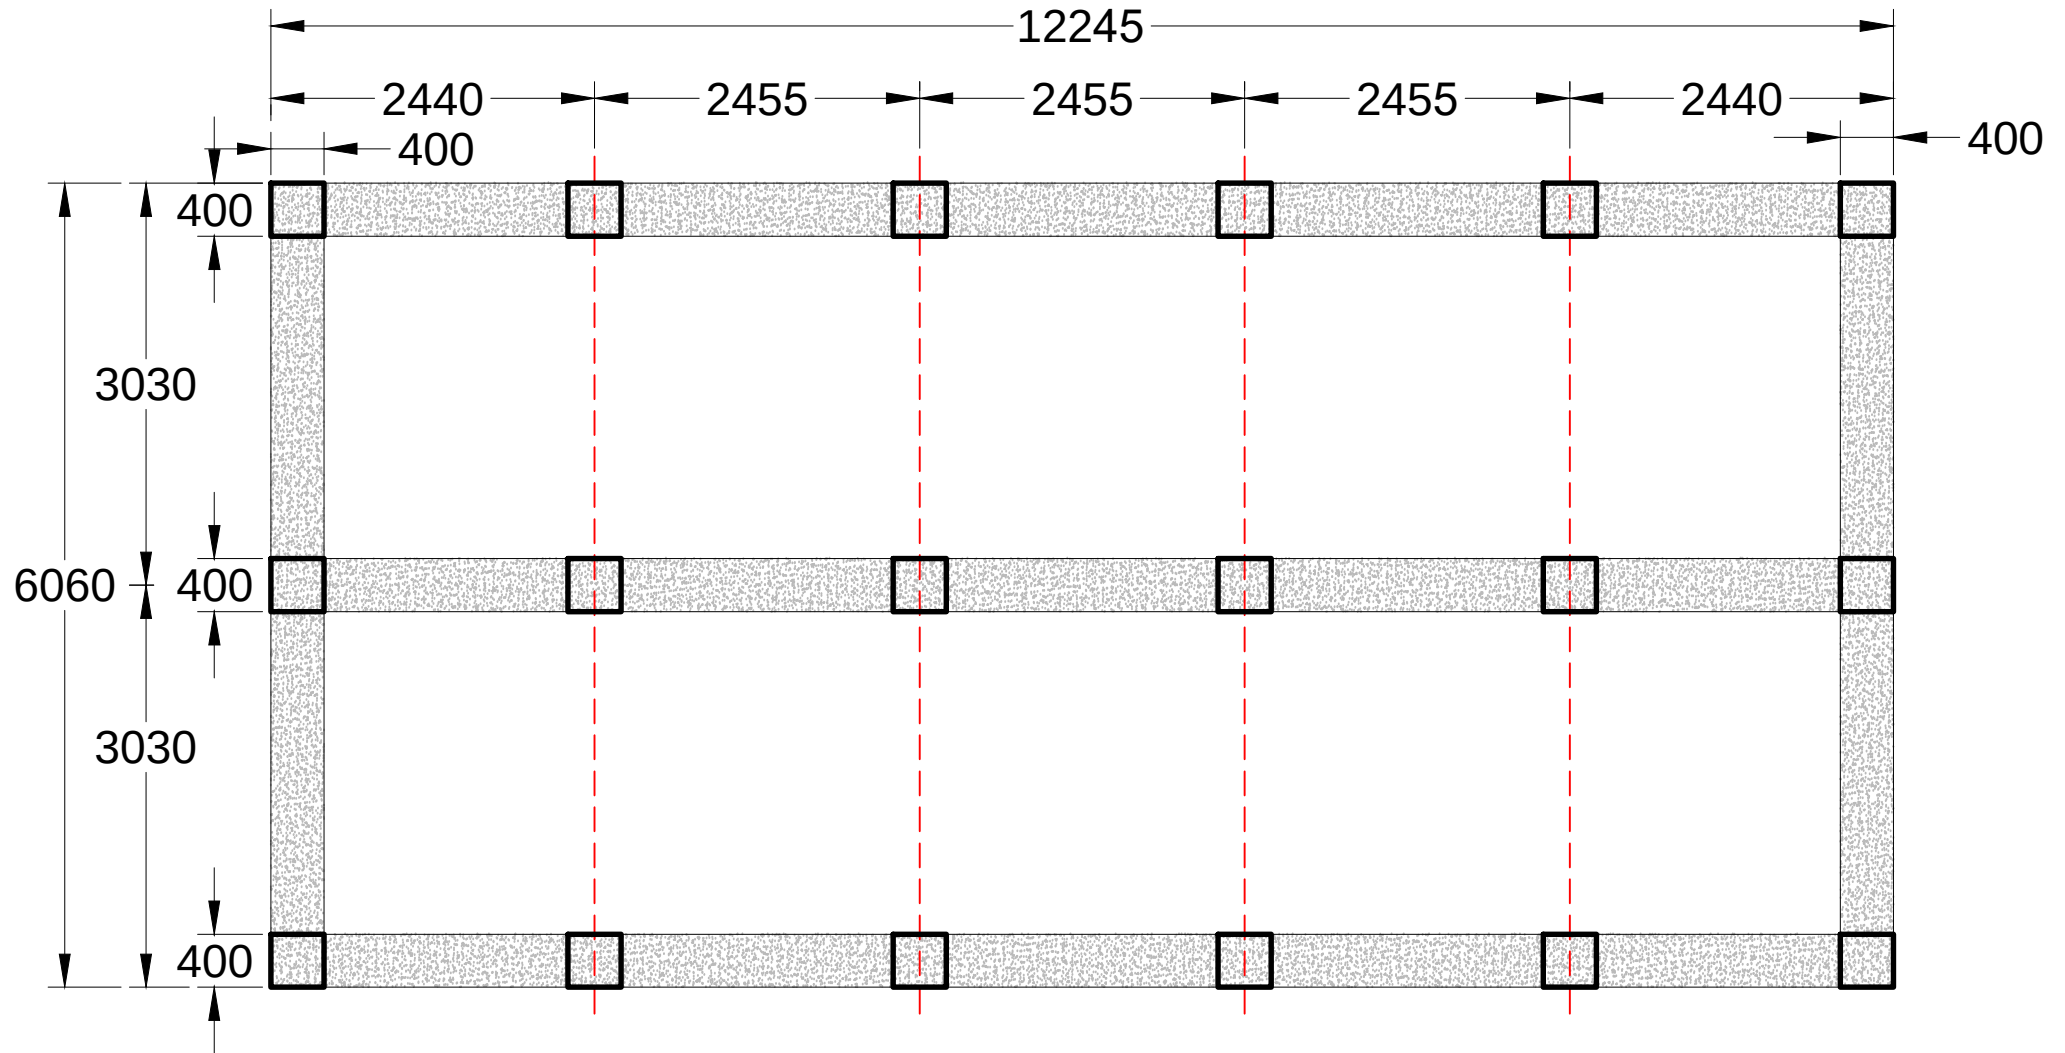

Strip & Pad Plan: 5 Bay Building - 12230mm x 6060mm (40' x 20')

Foundation Plan

-) all measurements in mm
 -) the depth of the foundation is depending on the prevailing ground conditions and topography.

Foundation Notes

No dimensions to be scaled from this drawing. This drawing is to be read in conjunction with all relevant architect's and engineer's drawings. Concrete strength to be grade c30 with minimum cement content of 300kg/m and a maximum free water:cement ratio of 0.55.

	
Drawn By: CCL Date Drawn: 12.03.2015 Drawing No:	Please Confirm And Return It Signature, Company Stamp Date: