



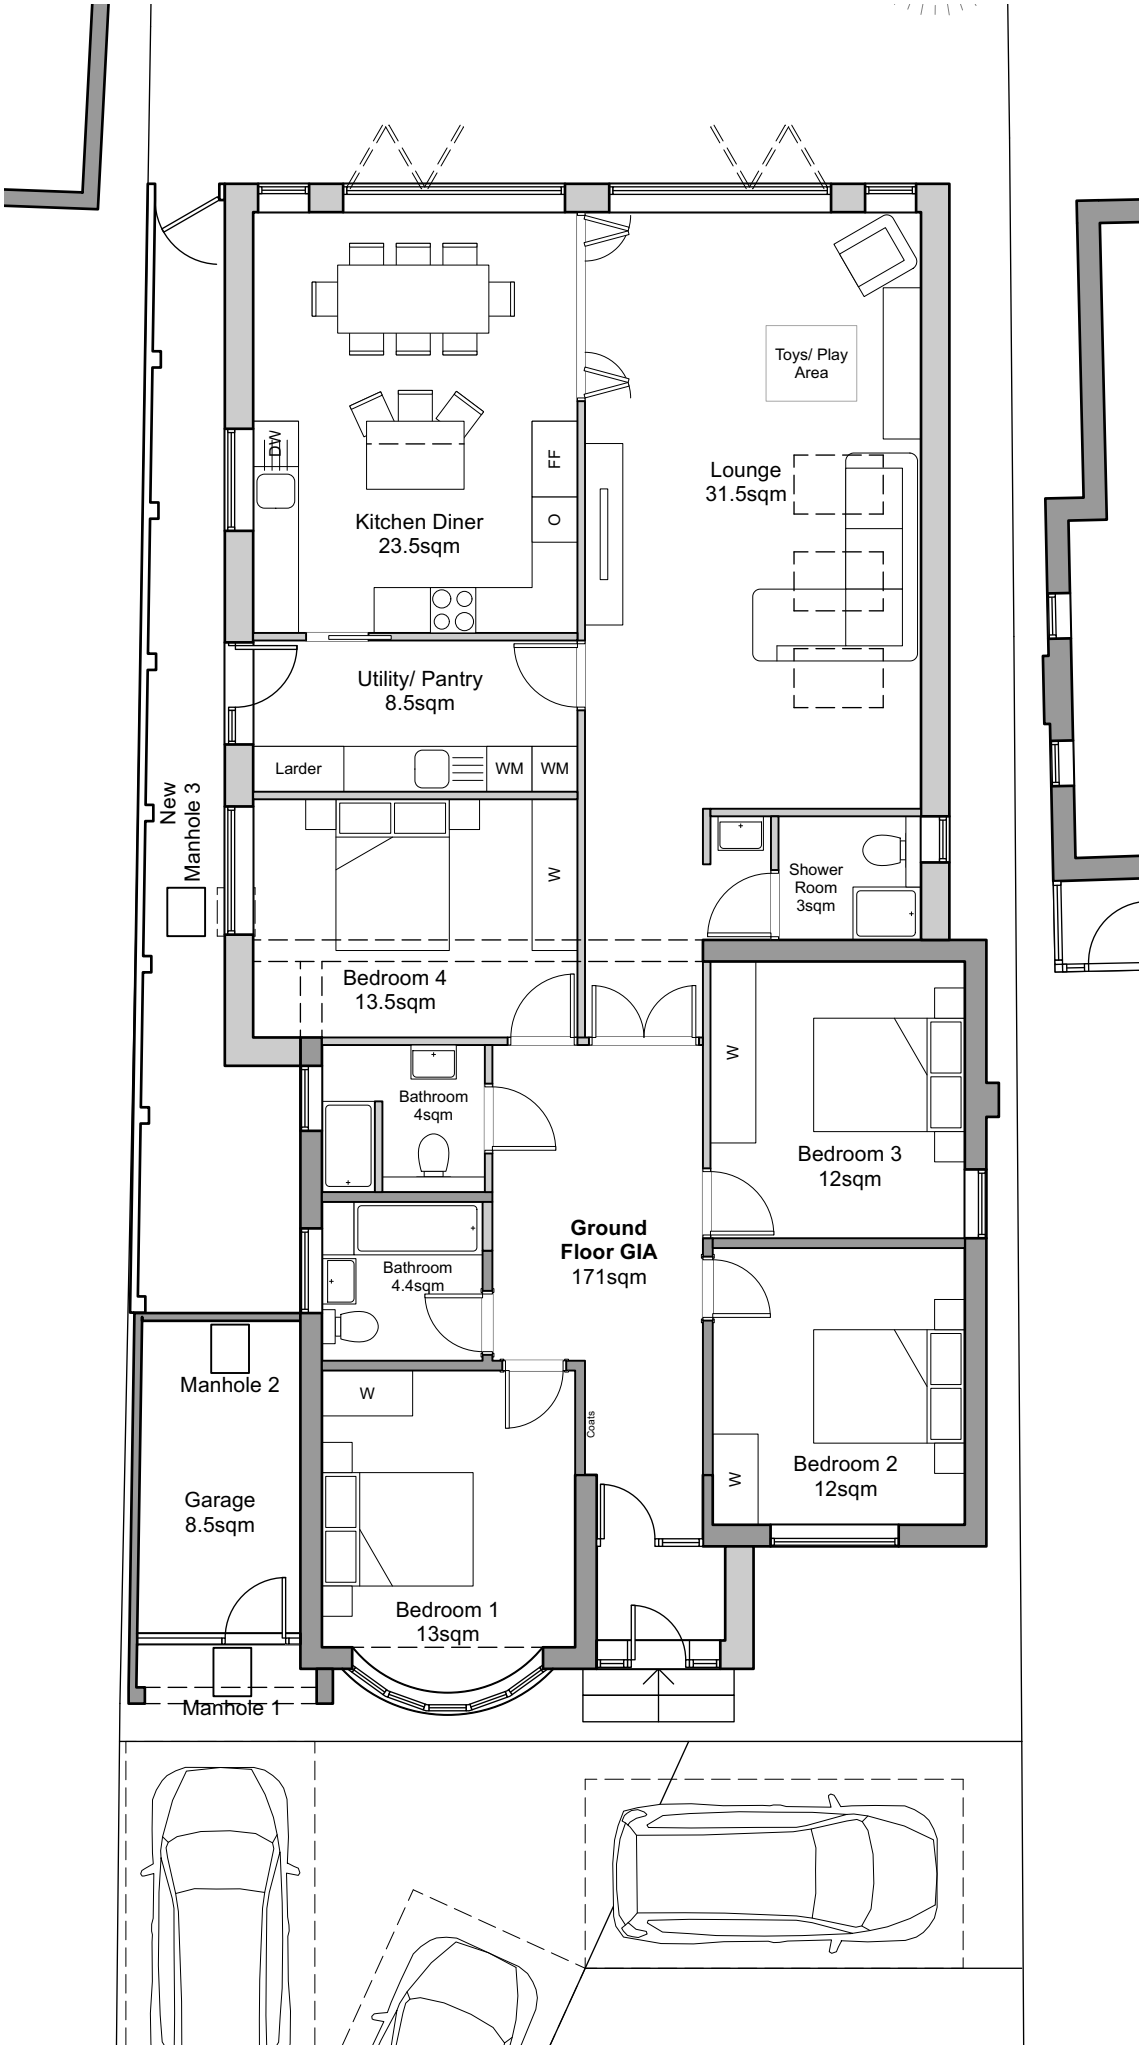


Proposed Ground Floor Plan

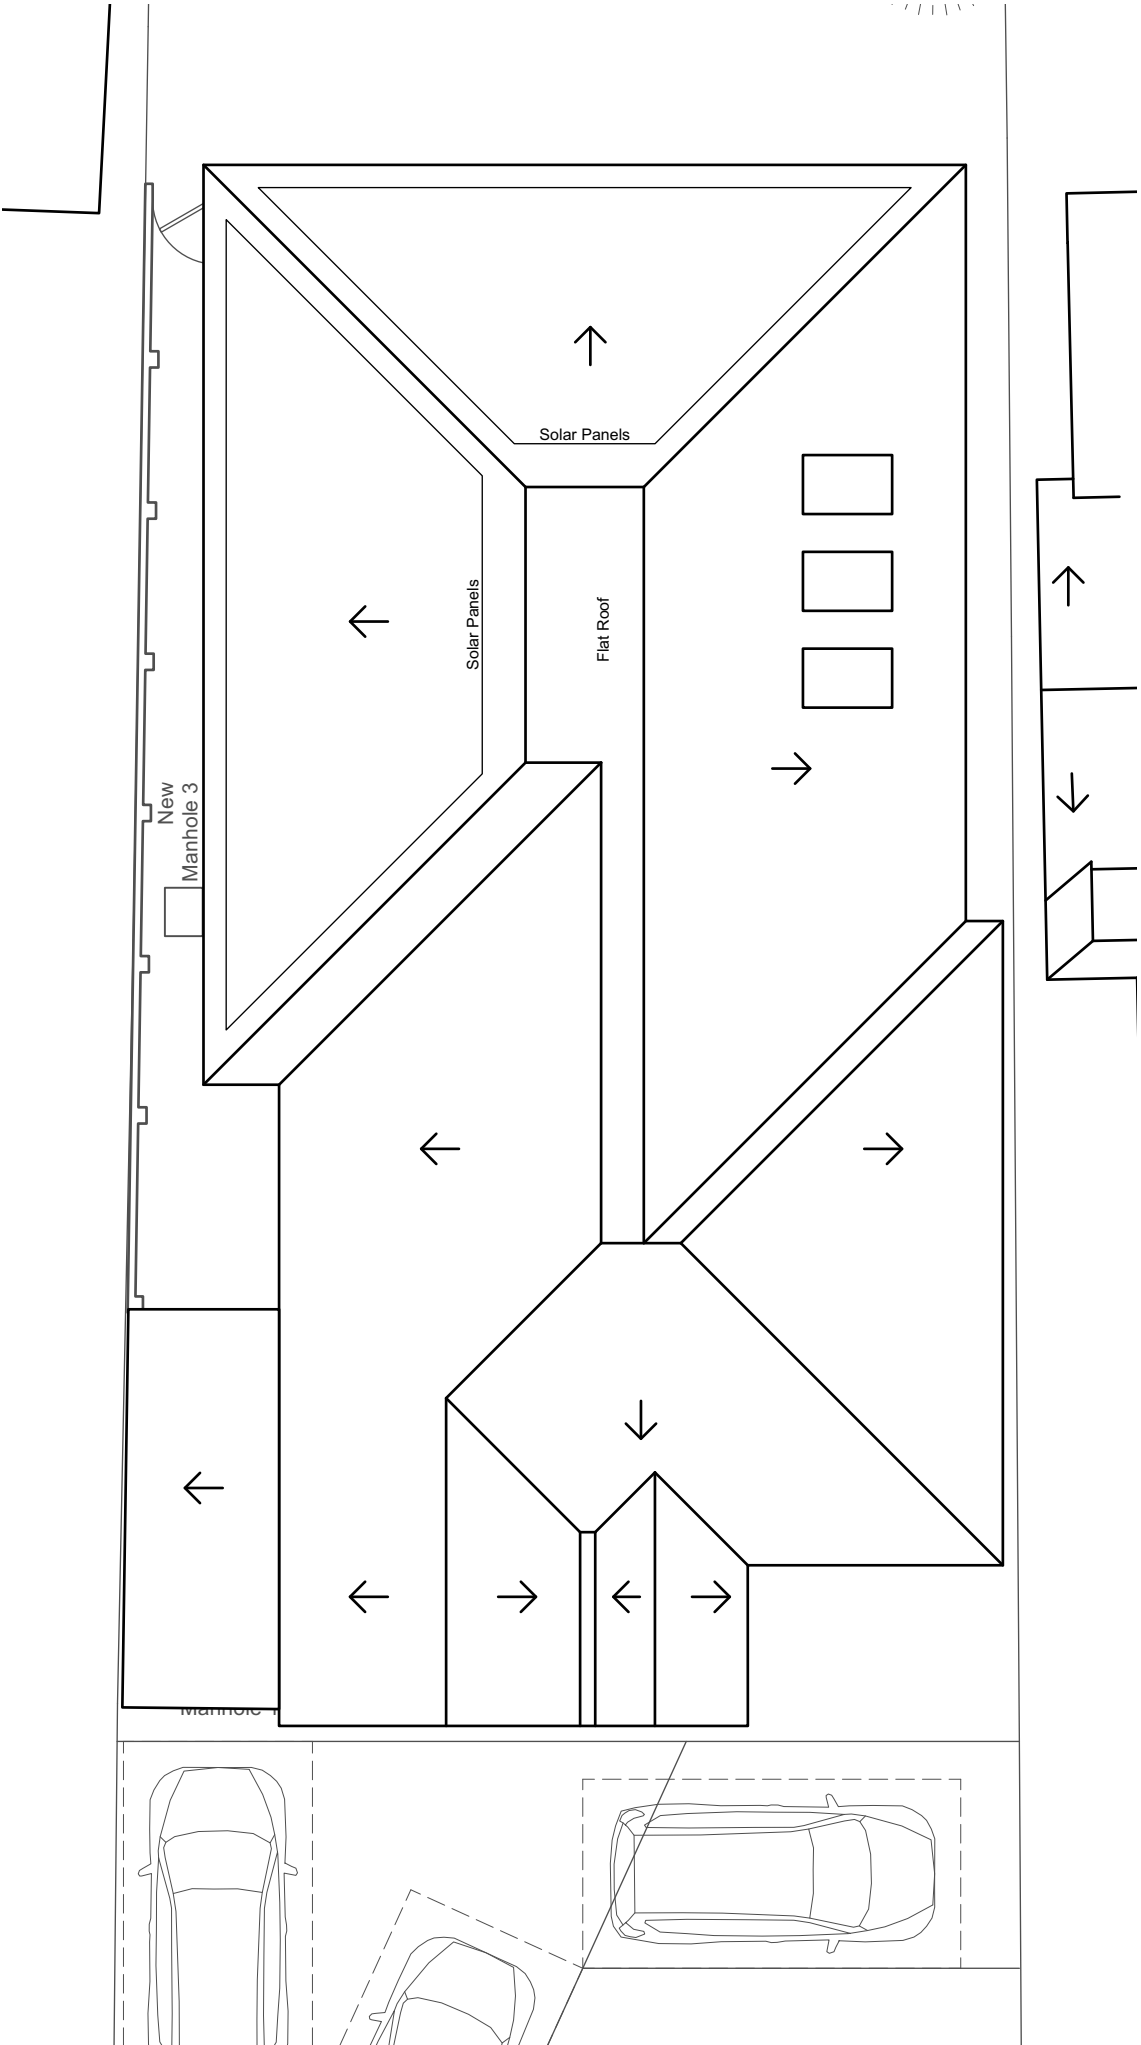

Proposed Roof Plan

All dimensions are to be checked on site before work commences.
Figured dimensions to be taken in preference to scaled dimensions.
If in doubt please ask.
© Copyright reserved.

 

P1	Issued for comment	04/08/25	LN
Rev	Notes	Date	Initial
Status			
Planning			
HOLTHAM+NEWMAN			
ARCHITECTS			
The Old Dairy, 282A Hyde End Road, Spencers Wood, Reading, Berkshire RG7 1DN		T: 07971 316497 E: hello@hnarchitects.co.uk	
Project: 72 Meadow Road Earley RG6 7EY			
Client P. Vellingiri and K. Achanta			
Drawing Title: Proposed Floor Plans			
Scale: 1:100 @A3		Dwg. No.:	Rev.:
Drawn by: LN		2423 - P100	P1
Date: Aug 2024			