



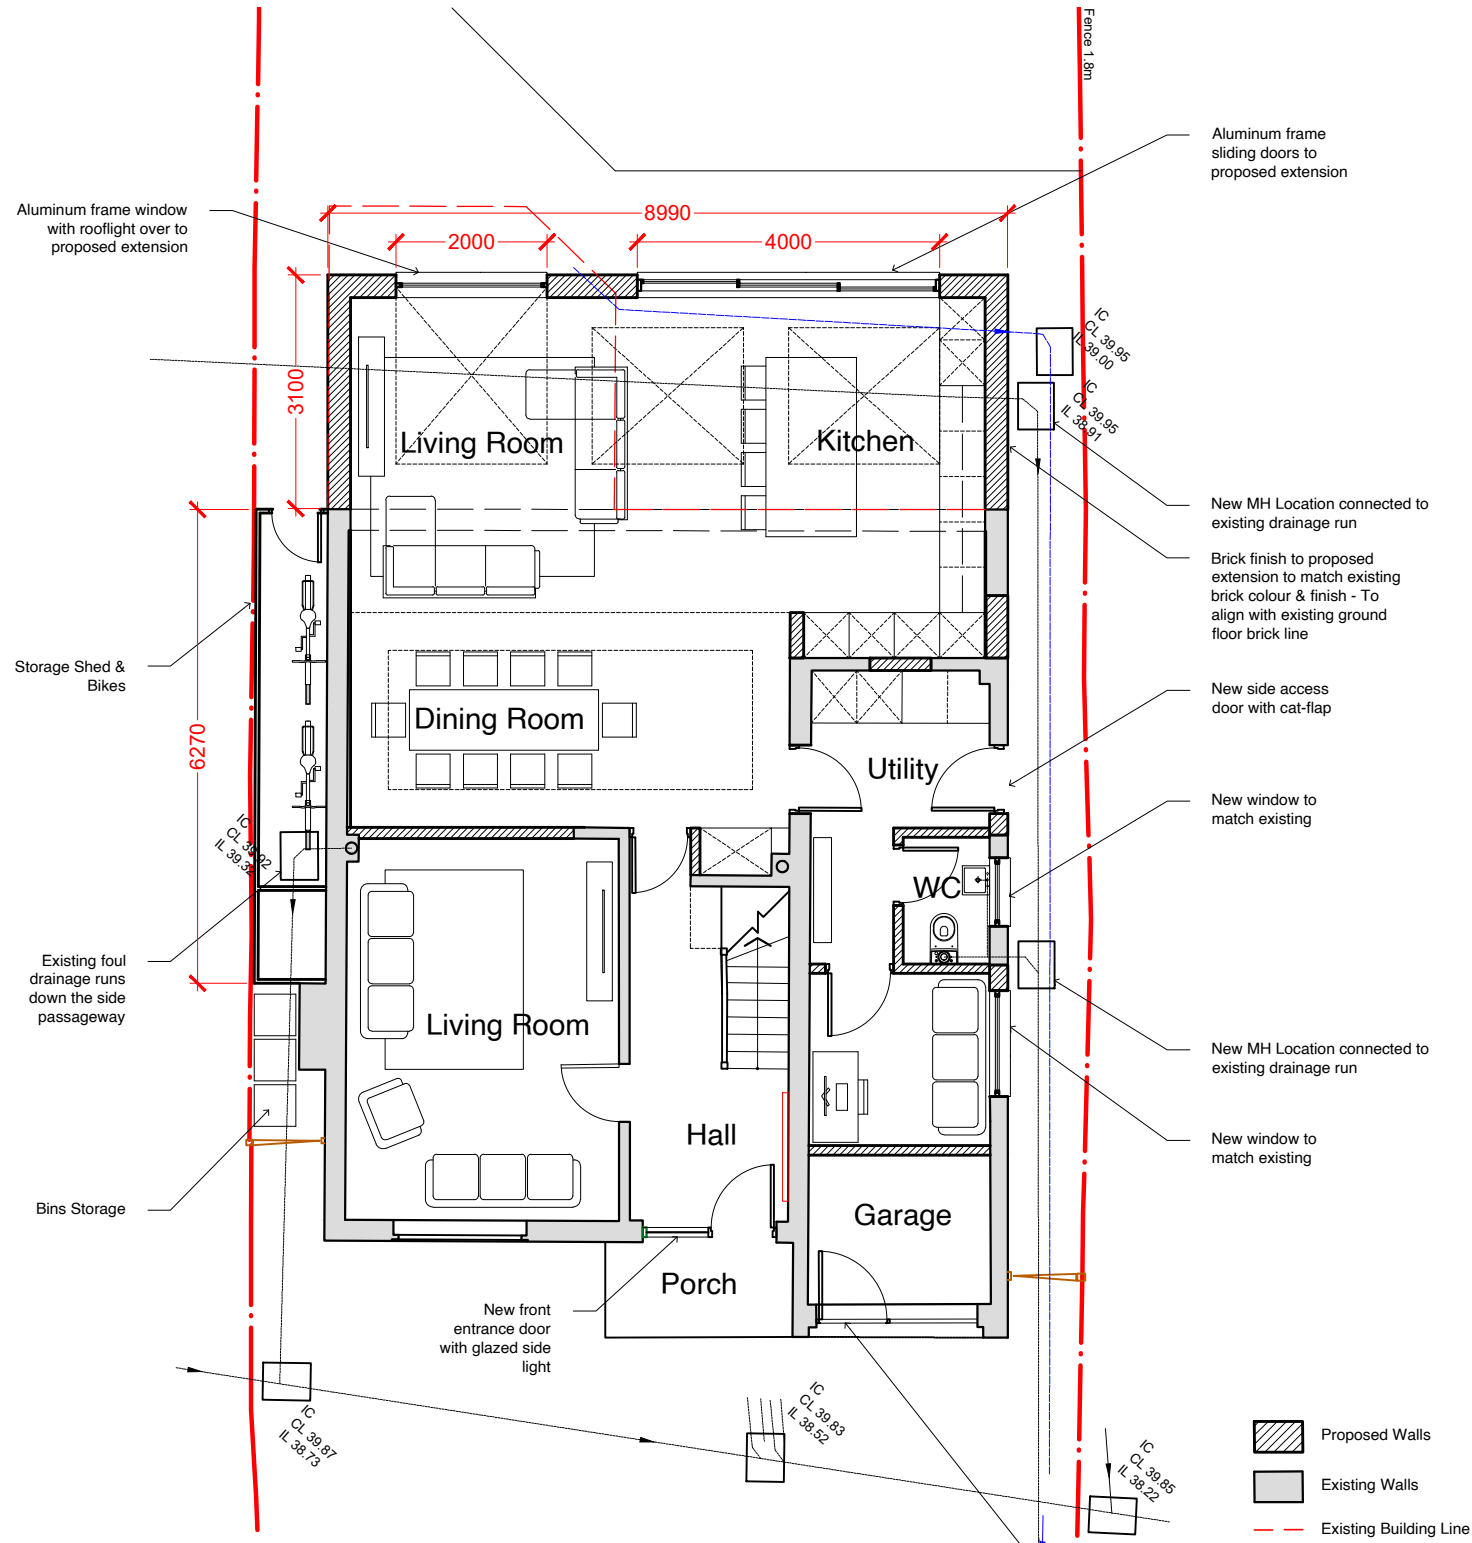

PROPOSED GROUND FLOOR PLAN

SCALE 1:100 @ A3

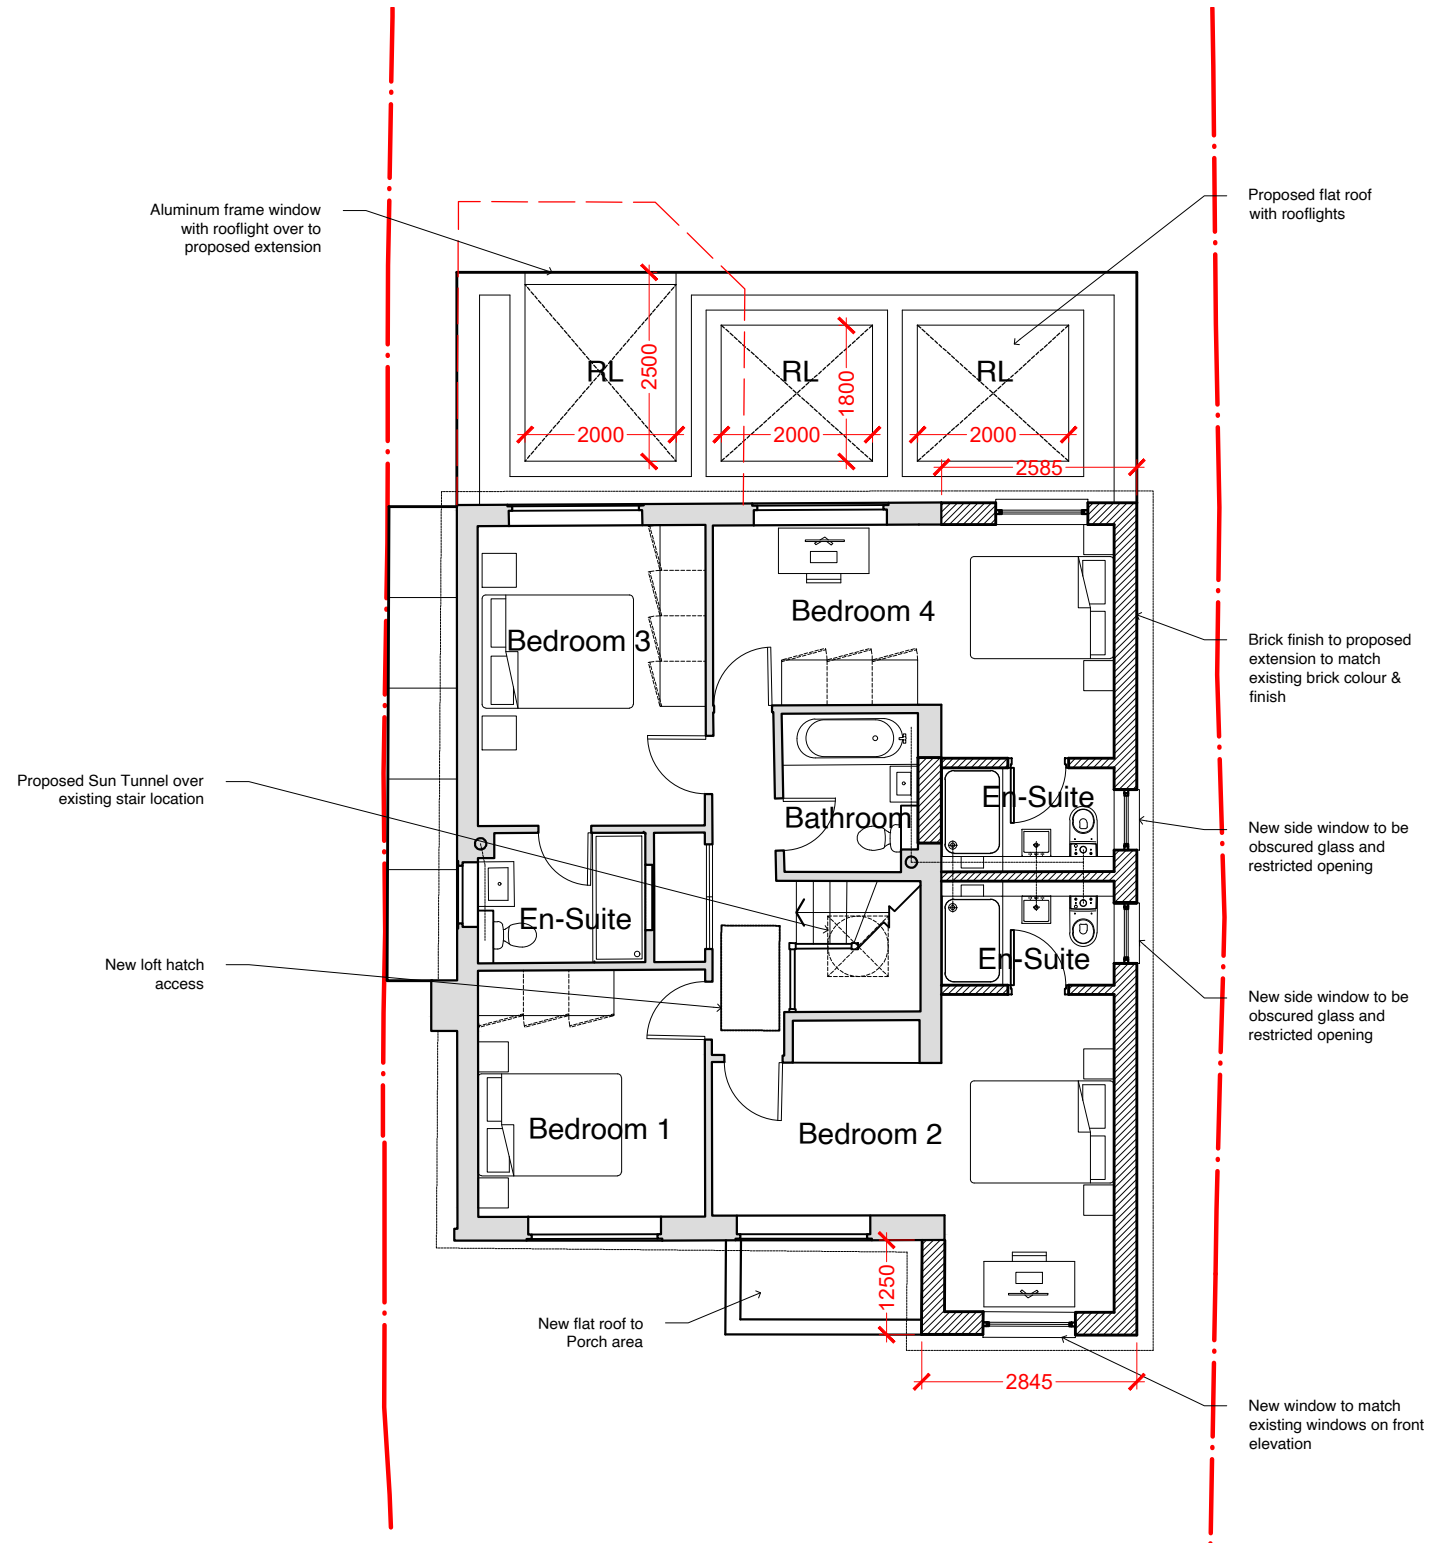

PROPOSED FIRST FLOOR PLAN

SCALE 1:100 @ A3



NWGArchitecture

NWG Architecture Ltd
21 Millbank Crescent
RG5 4EP

niall@nwgarchitecture.co.uk
07840917012
nwgarchitecture.co.uk

project north



notes

- Drawings are based on survey data and may not accurately represent what is physically present.
- Do not scale from this drawing. All dimensions to be site verified by the contractor before proceeding.
- All dimensions are in millimetres unless noted otherwise.
- NWG Architecture Ltd shall be notified in writing of any discrepancies.

key plan
not to scale



revisions

REV	DATE	DRAWN BY	APPR. BY	NOTES
PL01	28.08.24	NWG	NWG	PLANNING APPLICATION
PL02	02.09.24	NWG	NWG	REVISED SCALE
PL03	03.09.24	NWG	NWG	SCALE BAR

client:

KOROLINA & ALI
KOC

project:

10 EDENHAM CLOSE
READING

status:

PLANNING

revision:

PL03

title:

PROPOSED GROUND
& ROOF PLANS

drawn by:

NWG

approved by:

NWG

date:

03.09.24

job no:

2024-111

scale:

1:100 @ A3

drawing no:

110