



Existing Front Elevation 1:50




Existing Rear Elevation 1:50

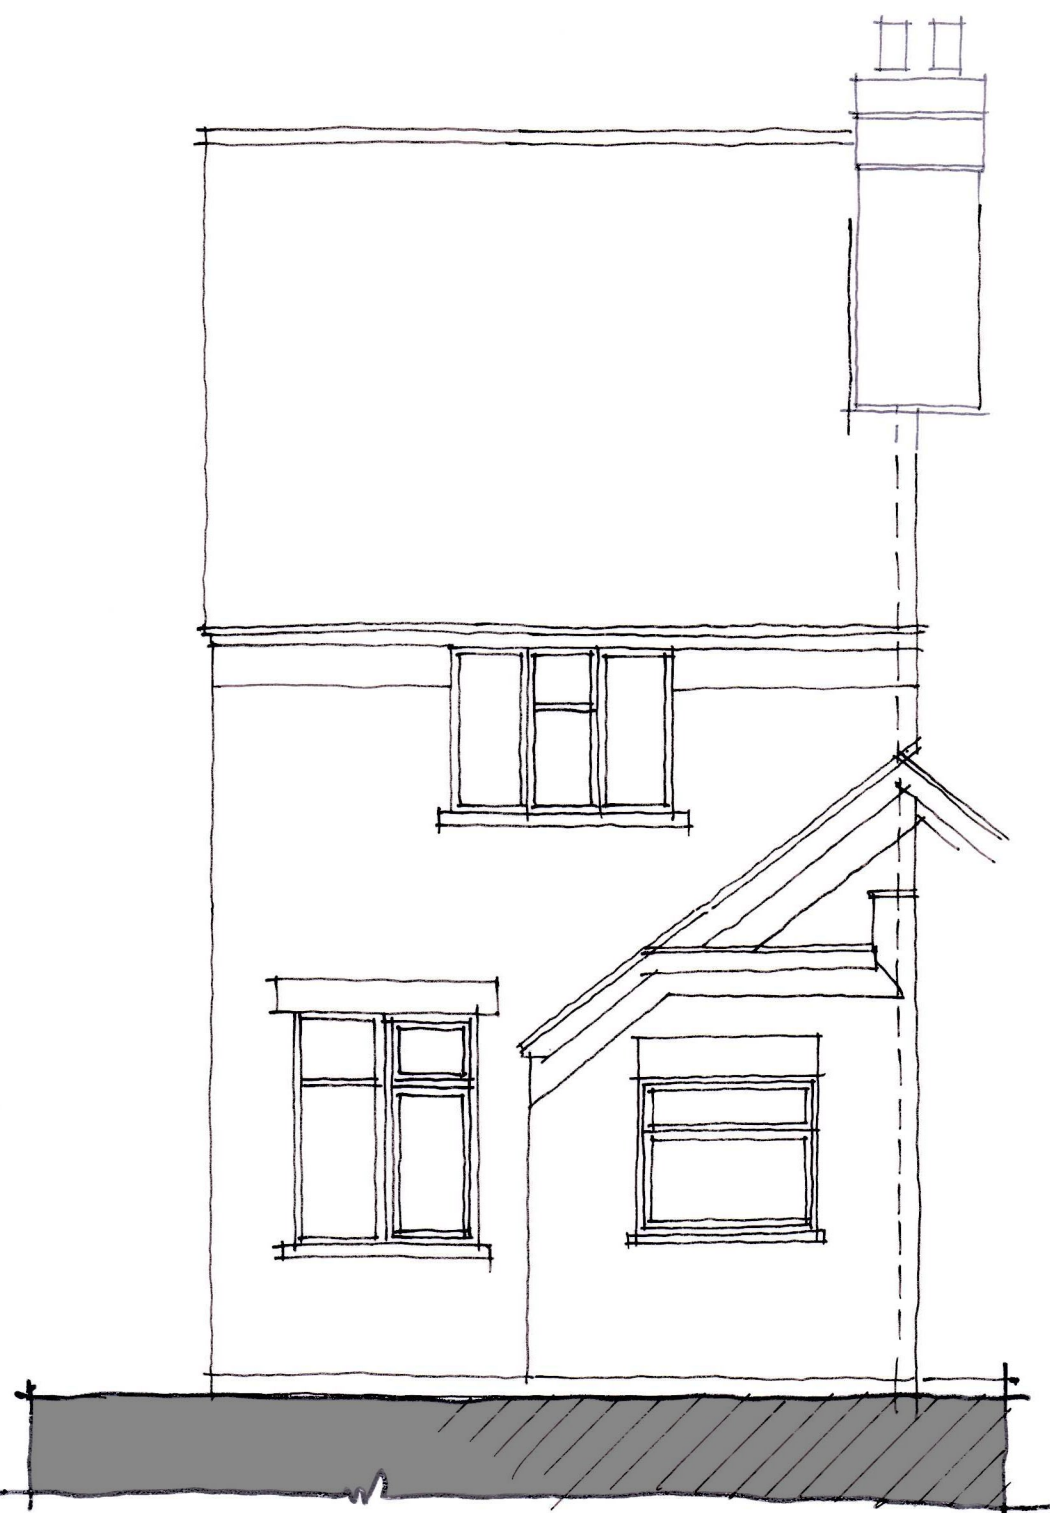


Existing Side Elevation 1:50

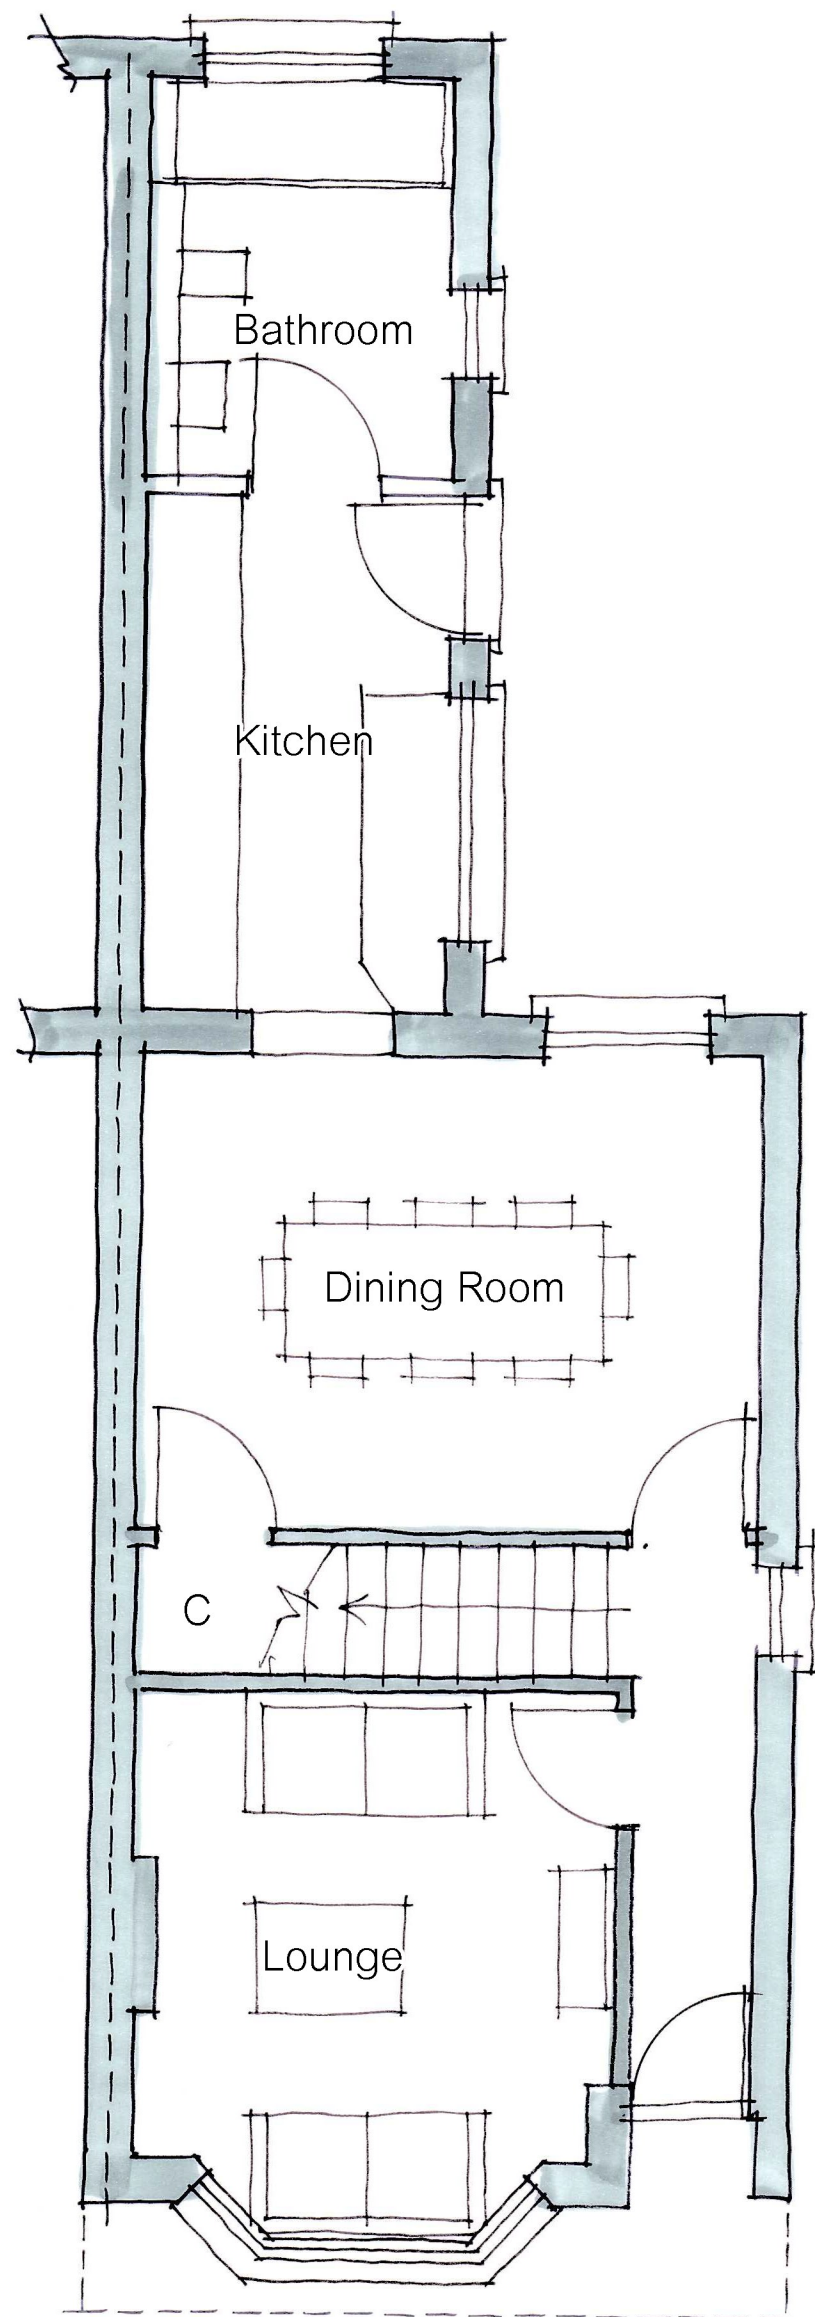

Existing Ground Floorplan 1:50

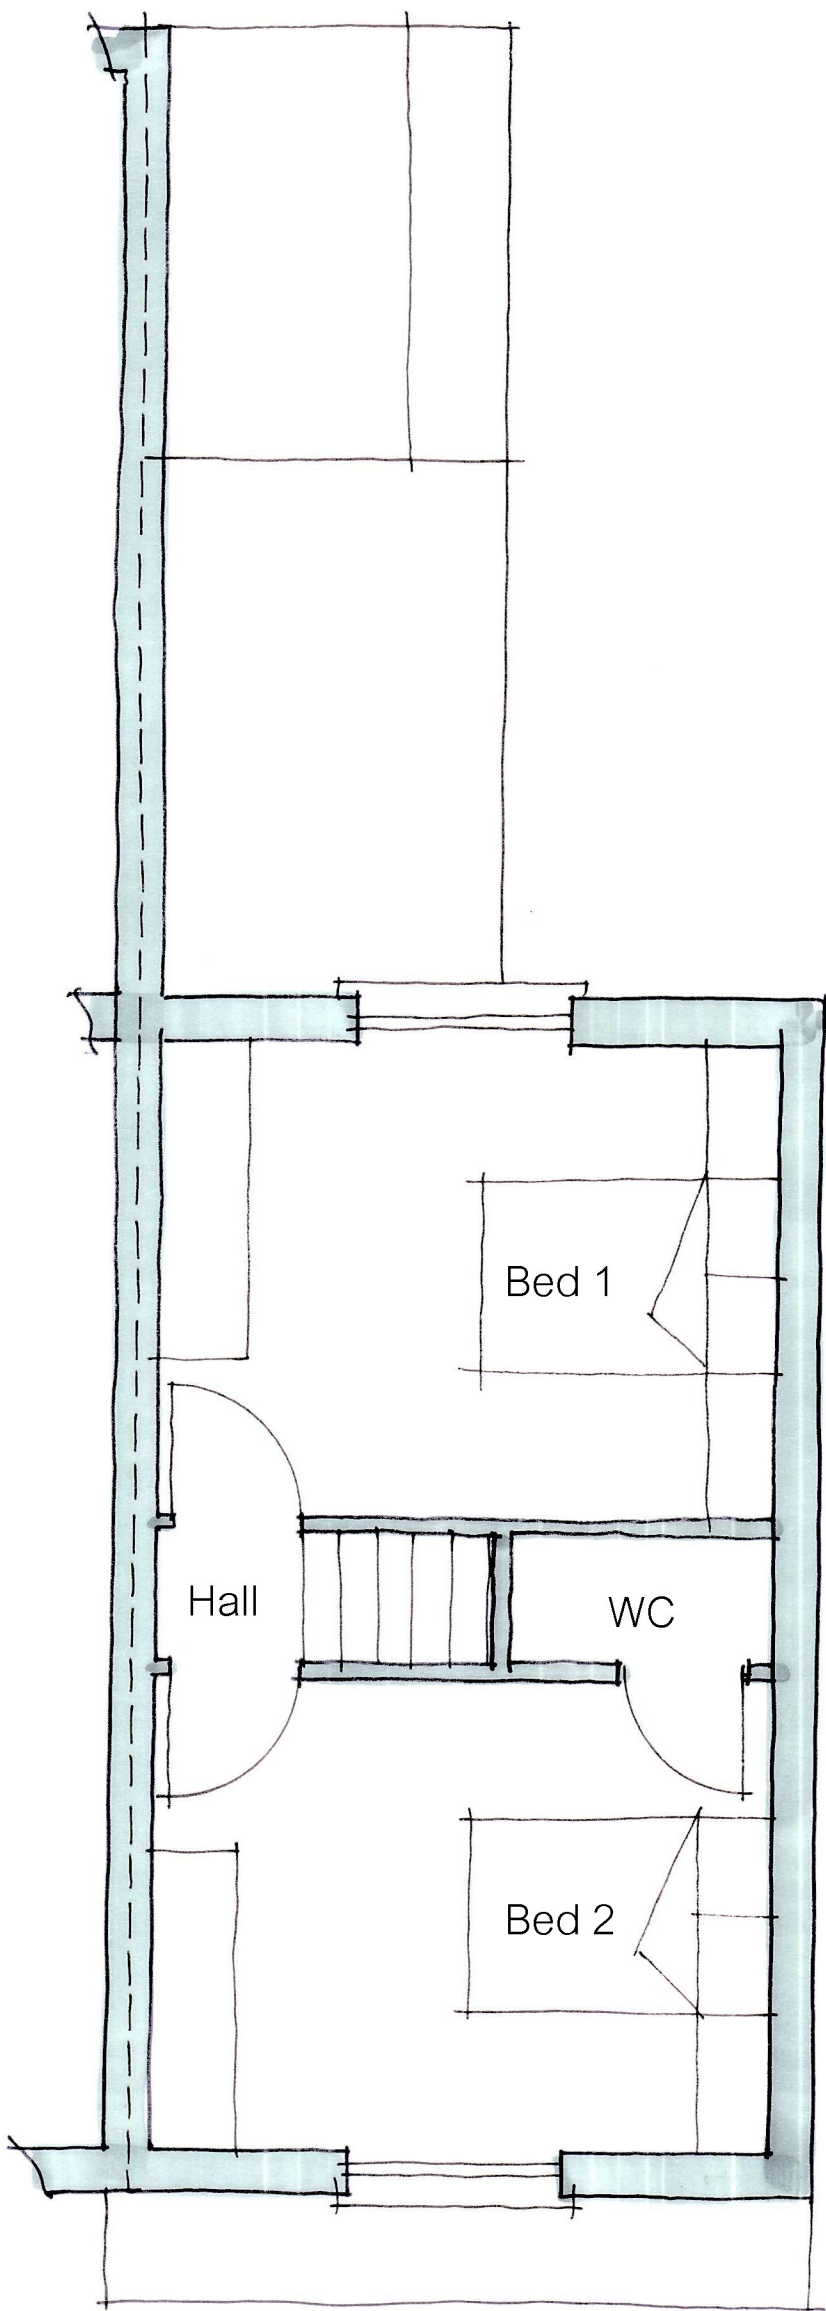

Existing First Floorplan 1:50

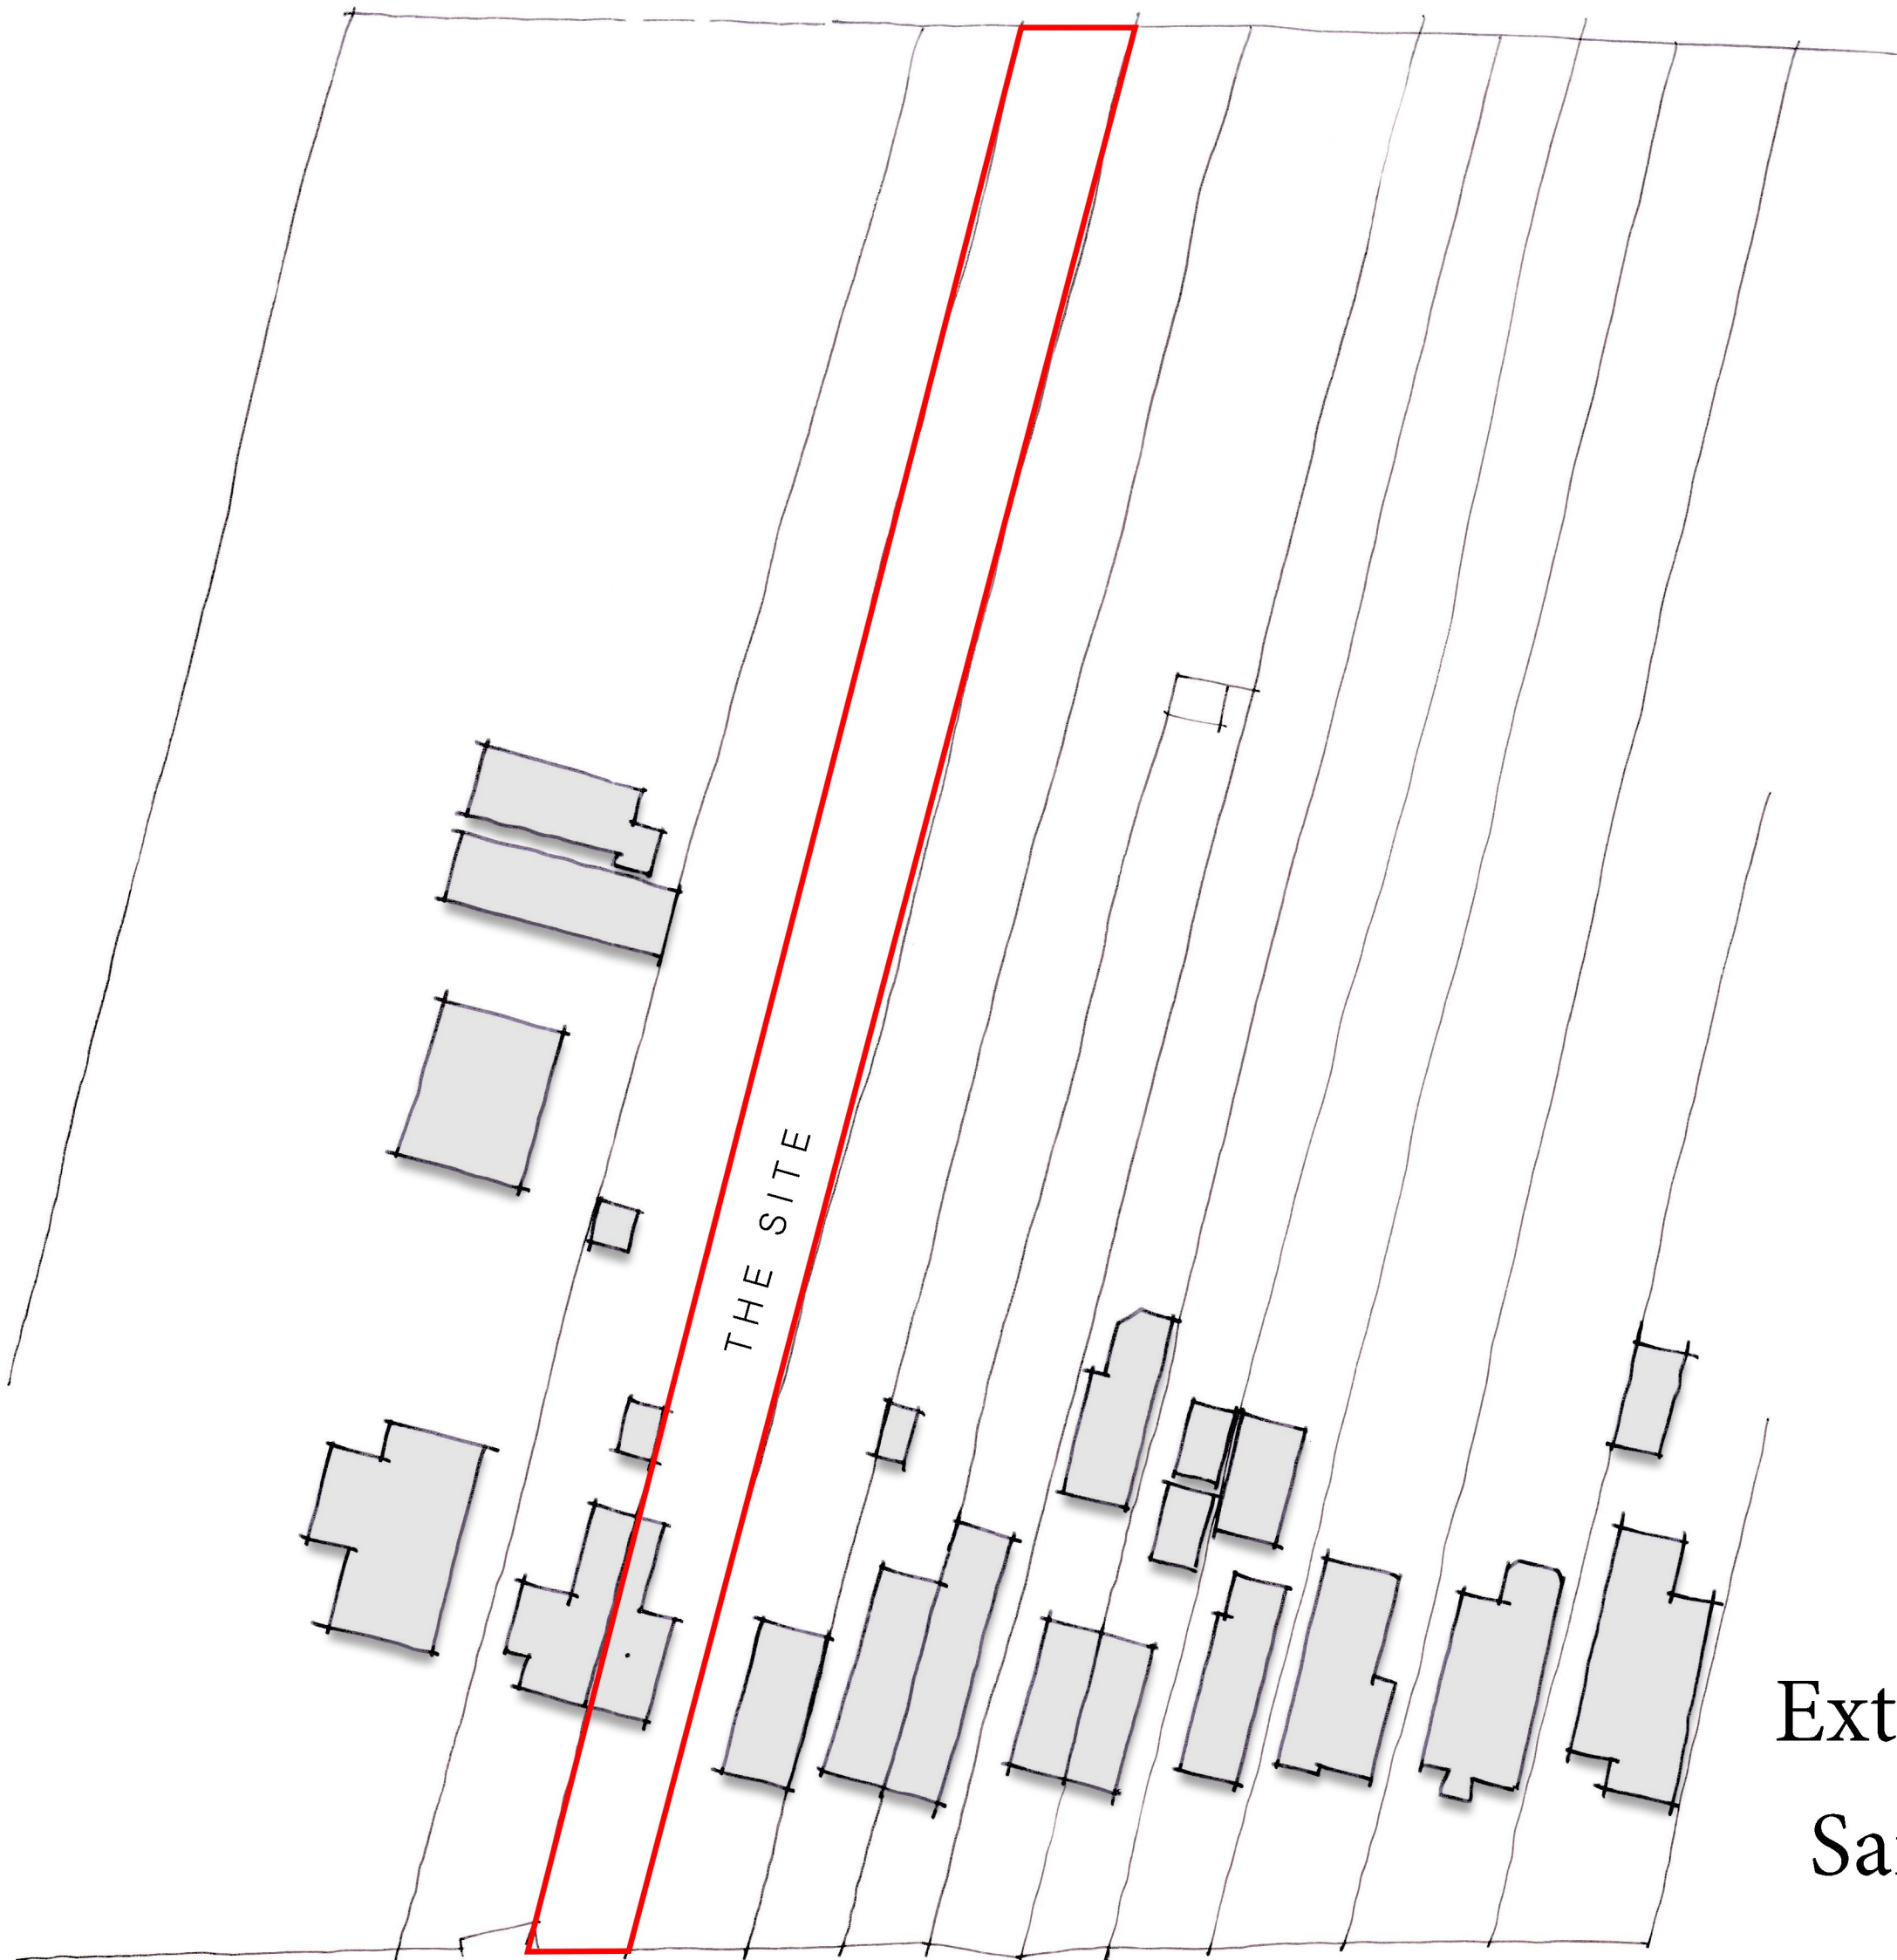

Existing Layout 1:500



Extension Proposals at
Sarandi, Forest Road
Wokingham
Drawing No. SM01