




Existing Front Elevation

Existing Side Elevation - A

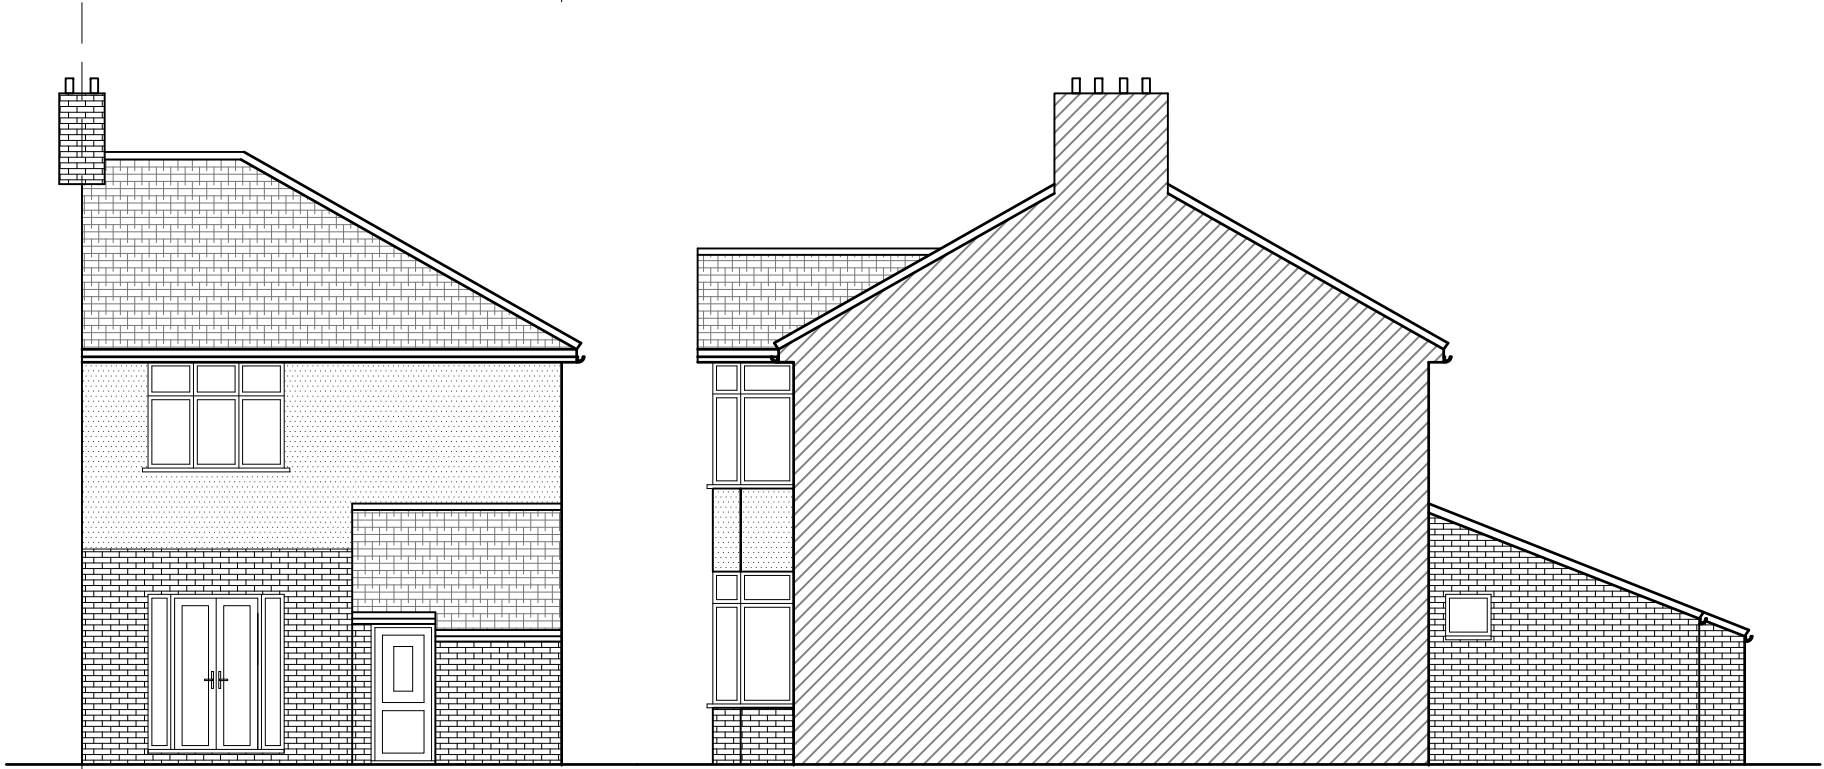

Existing Rear Elevation

Existing Side Elevation - B

|                                                         |                              |
|---------------------------------------------------------|------------------------------|
| <b>Project</b><br>23 ALDBOURNE AVENUE<br>EARLEY RG6 7DB |                              |
| <b>Drawing</b><br>EXISTING ELEVATIONS                   |                              |
| <b>Dwg No.</b><br>103                                   | <b>Date</b><br>FEBRUARY 2024 |
| <b>Scale @ A3</b> 1:100                                 |                              |
|                                                         |                              |