
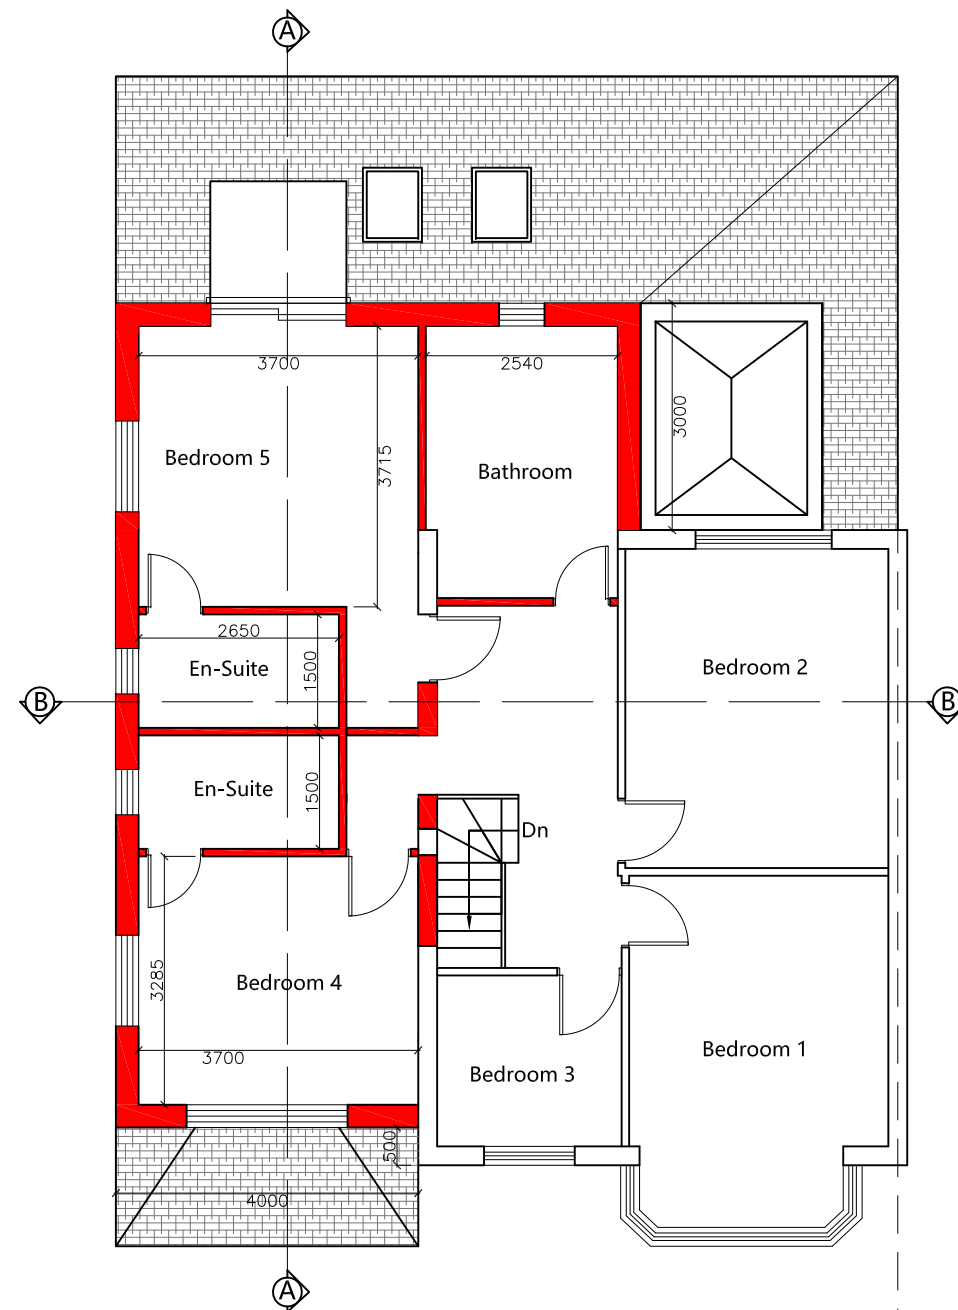


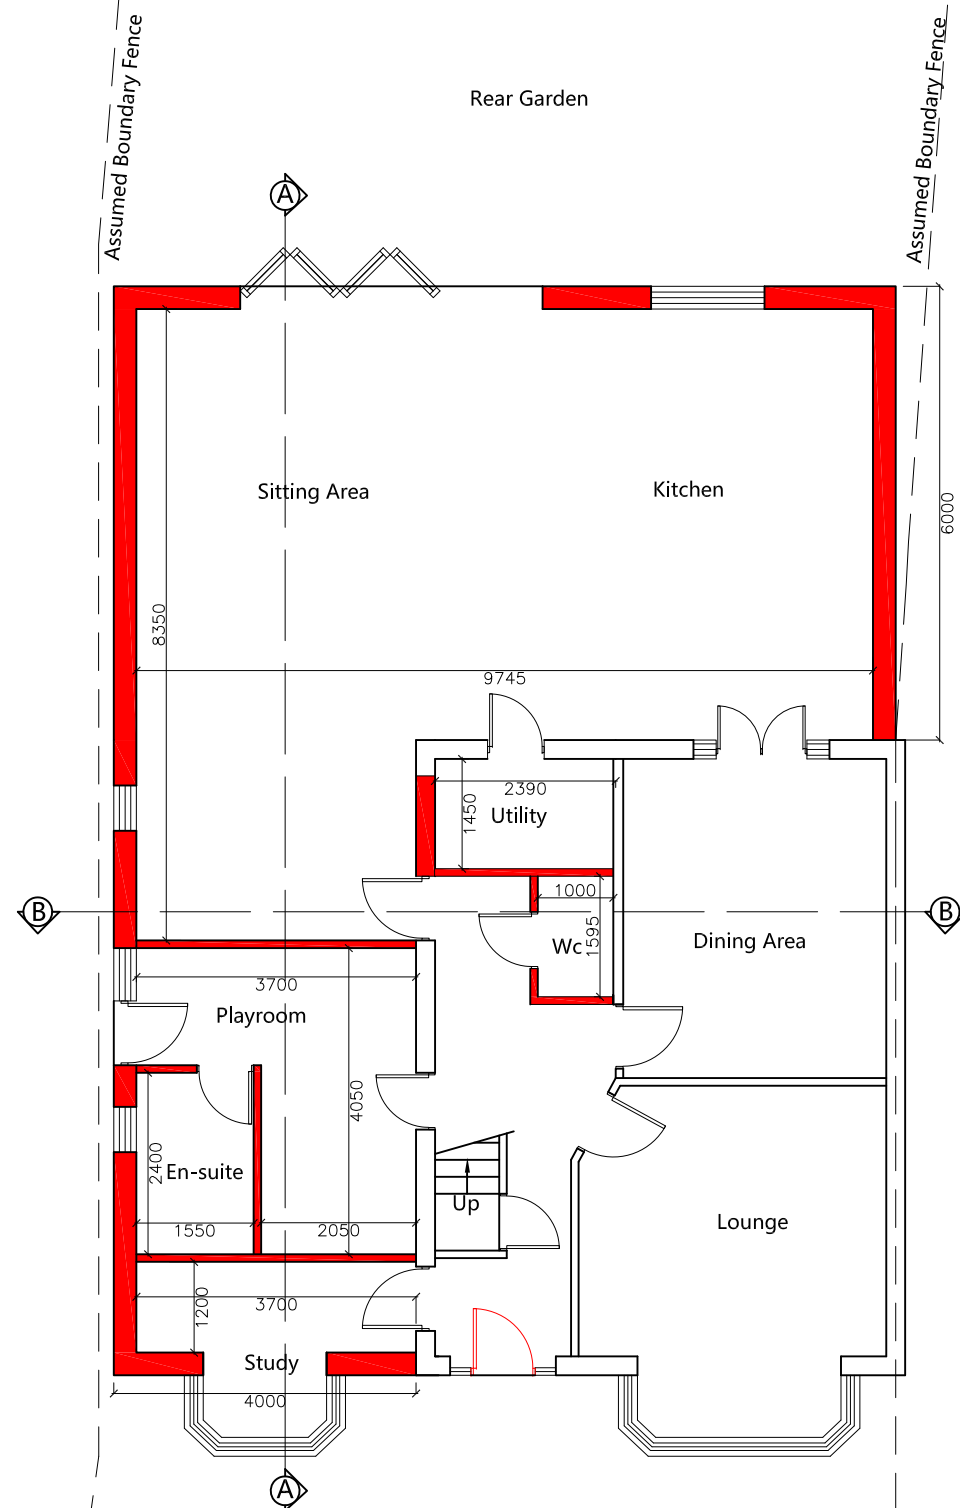

Proposed First Floor Plan

Project 23 ALDBOURNE AVENUE EARLEY RG6 7DB	
Drawing PROPOSED PLANS	
Dwg No. 104	Date FEBRUARY 2024
Scale @ A3 1:100	