
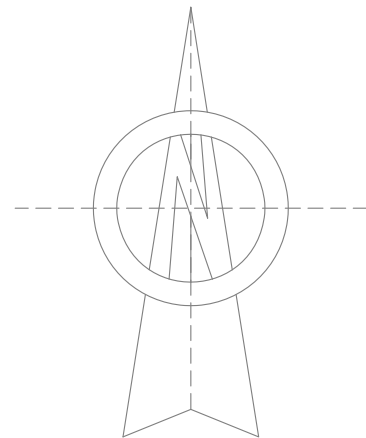


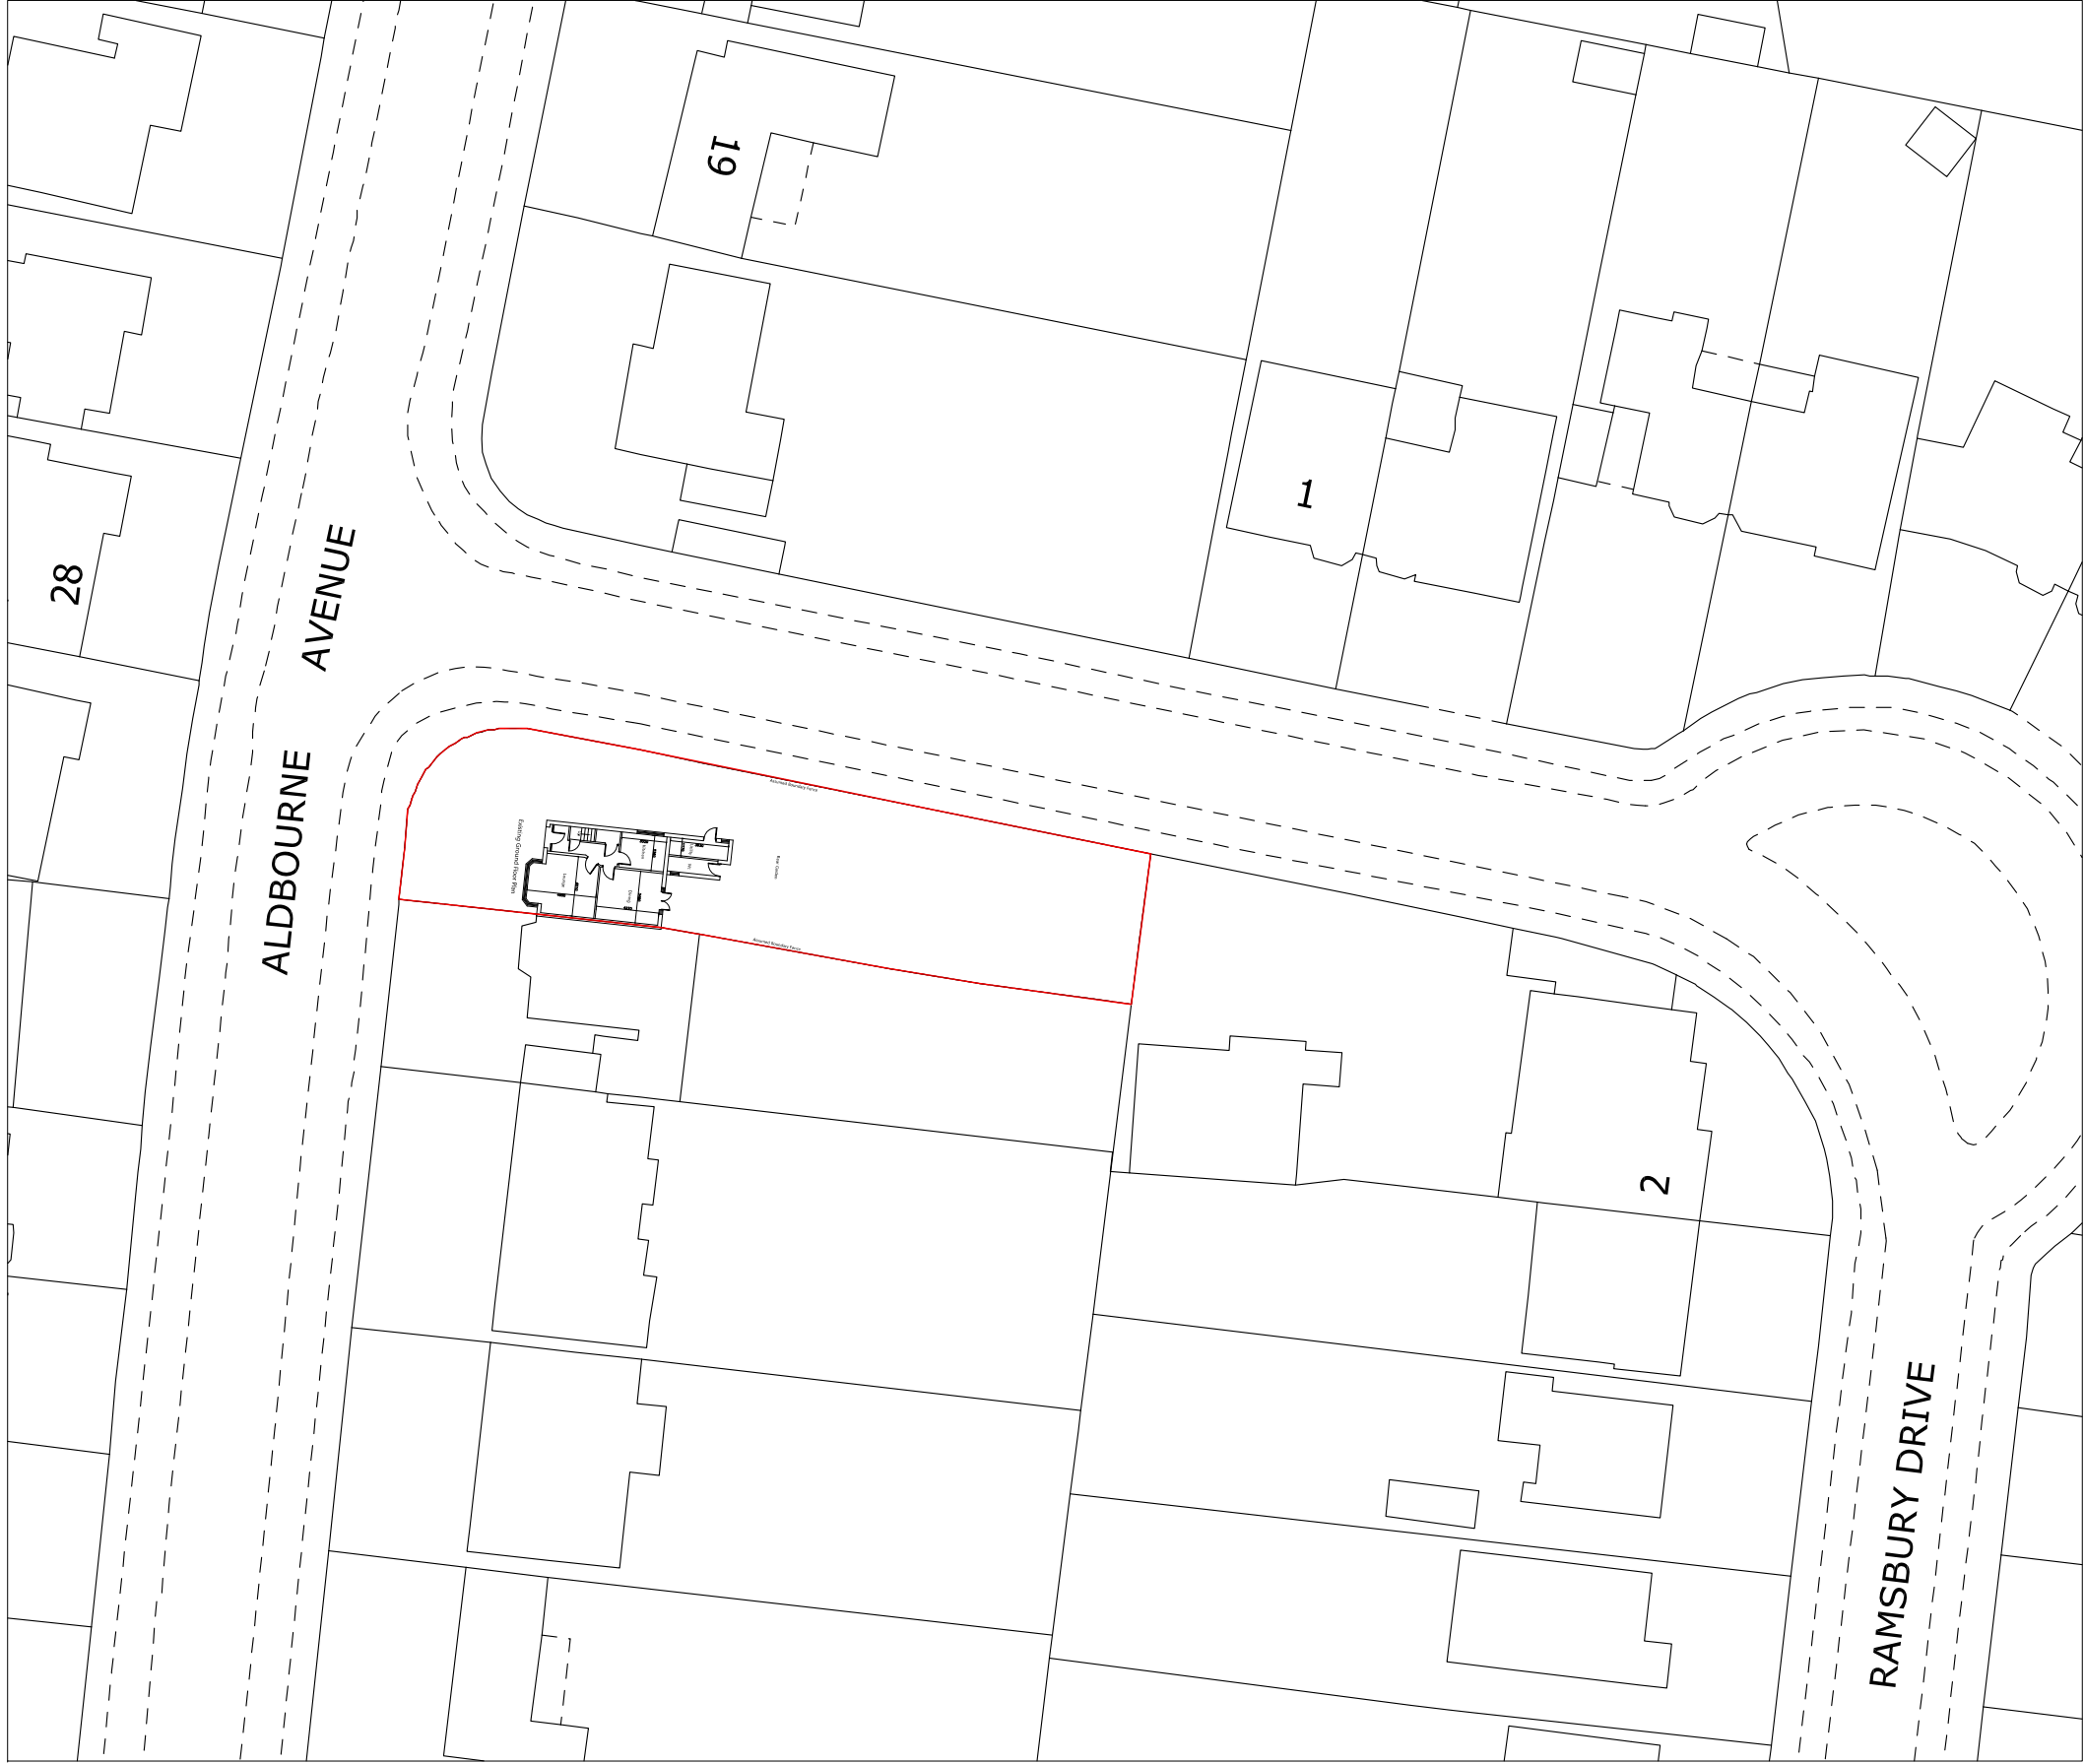

Project 23 ALDBOURNE AVENUE EARLEY RG6 7DB	
Drawing EXISTING SITE PLAN	
Dwg No. 107	Date FEBRUARY 2024
Scale @ A3 1:500	