


NOTES

ALL DRAWINGS TO BE PRINTED AT 100% SCALE. DO NOT FIT TO PRINTER MARGINS WHEN PRINTING.

1. This drawing is copyright of Floor Plans Express. Reproduction is only to take place with written authority.
2. These plans are subject to Planning & Building Regulation Approval or any other statute in law before building work commences.
3. Any structural work where mentioned on this drawing is subject to a qualified structural and civil engineer calculations before building work commences.
4. All boundaries are assumed. To be confirmed on site before building work commences.
5. Only Local Authority Planning Departments may scale dimensions from.
6. Any discrepancies are to be brought to the attention of Floor Plan Express for rectification.
7. All drawings marked preliminary are not to be built or manufactured from.

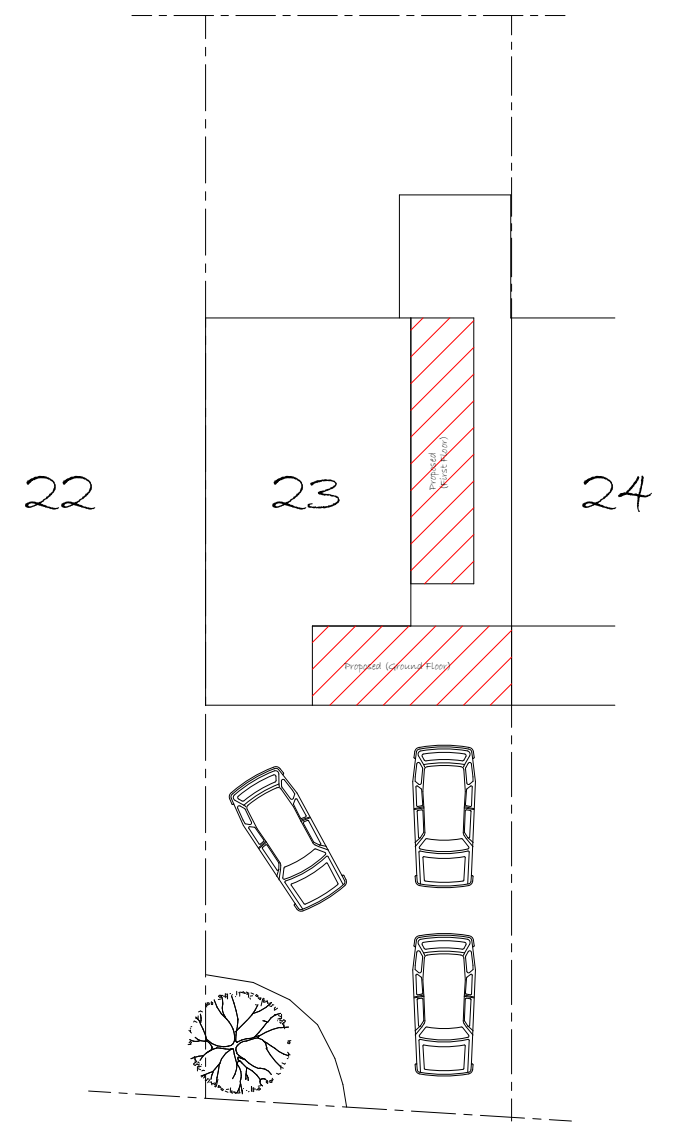

Fidlers Walk

Block Plan
Scale 1:200



Proposed: Single storey front extension with roof lights, garage conversion to habitable space, first floor side extension and internal structural alterations

Client: Mr Simon Robinson & Ms Ffion Jones

23, Fidlers Walk
Wargrave
RG10 8BA

Drawings: Site/Block Plan

Drawing No:P/23FidlersWalk/2025/002

Date: 11/2025 Scale 1:200

Drawn by: Mark Seagrove Page Size - A1

8, Spring Walk
Wargrave
Reading
Berkshire
RG10 8DX

Tel: 0118 9404274
Mob: 07957580355
Email: mark@floorplanexpress.co.uk