




Front Elevation



Side Elevation

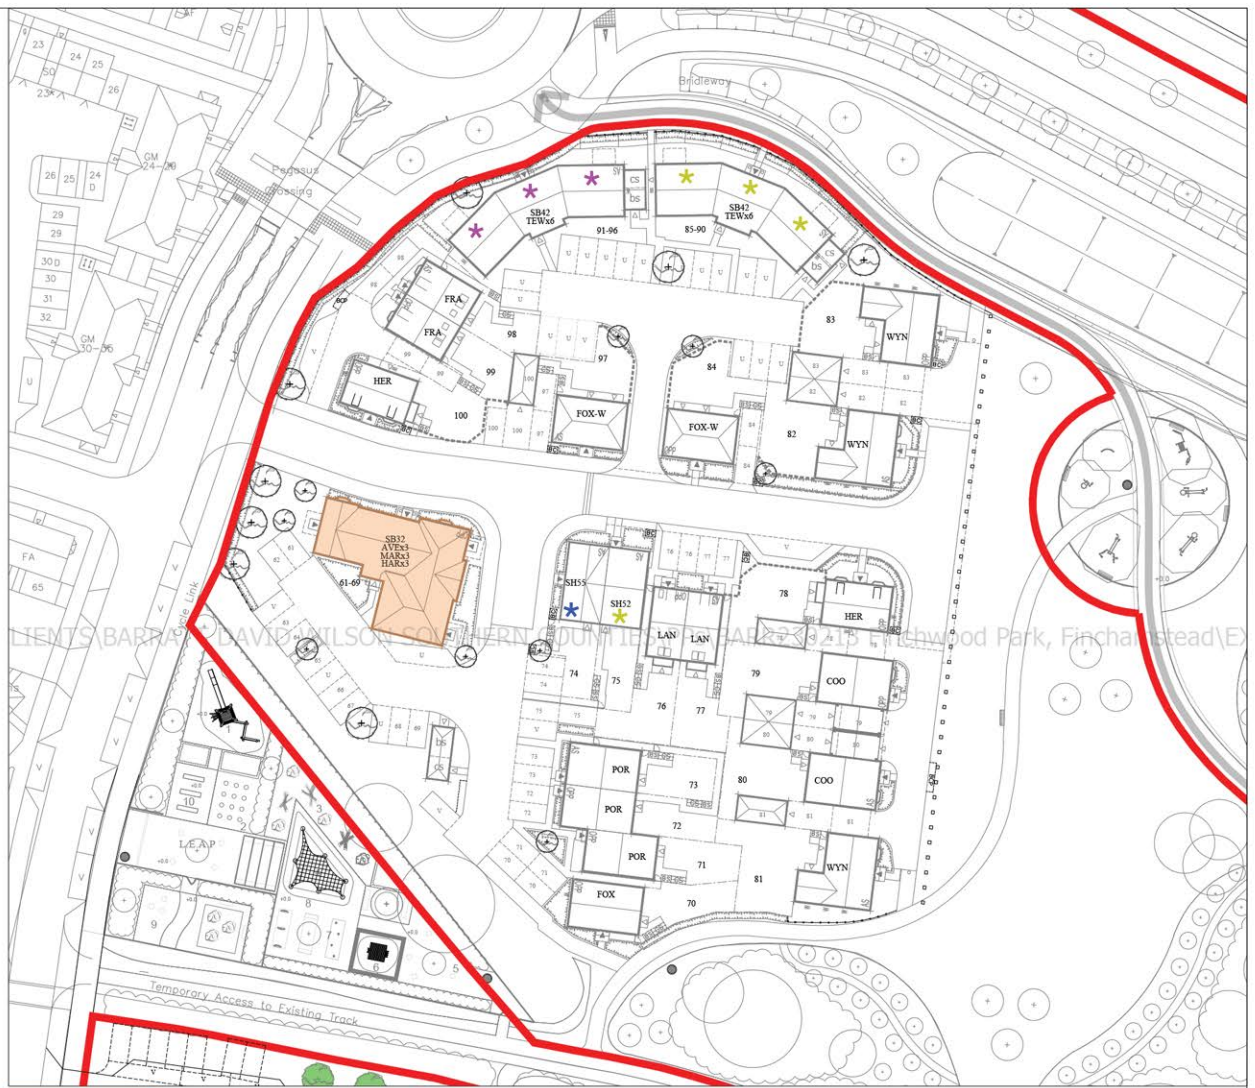


Dwelling Location on Site.



Rear Elevation




Side Elevation

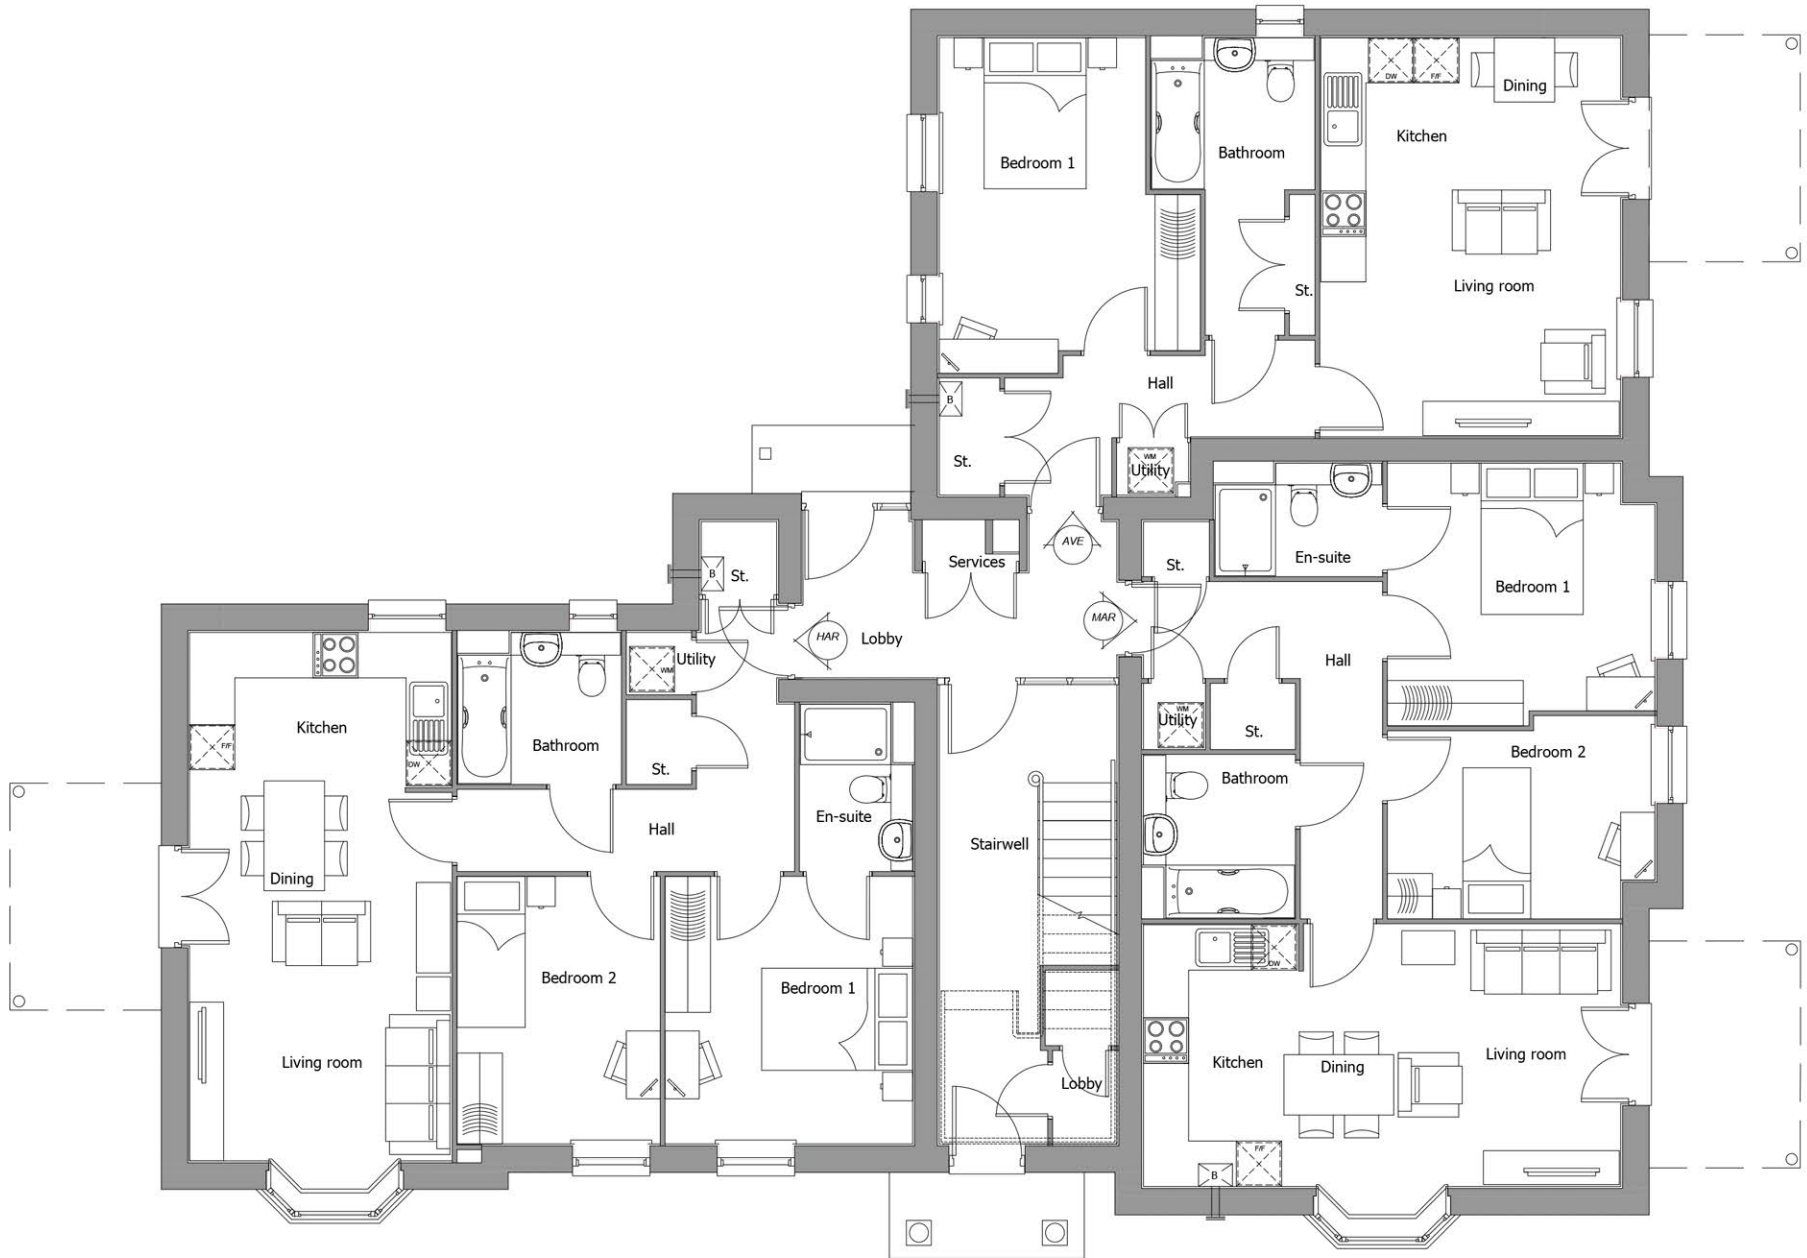

Ground Floor Plan




First Floor Plan

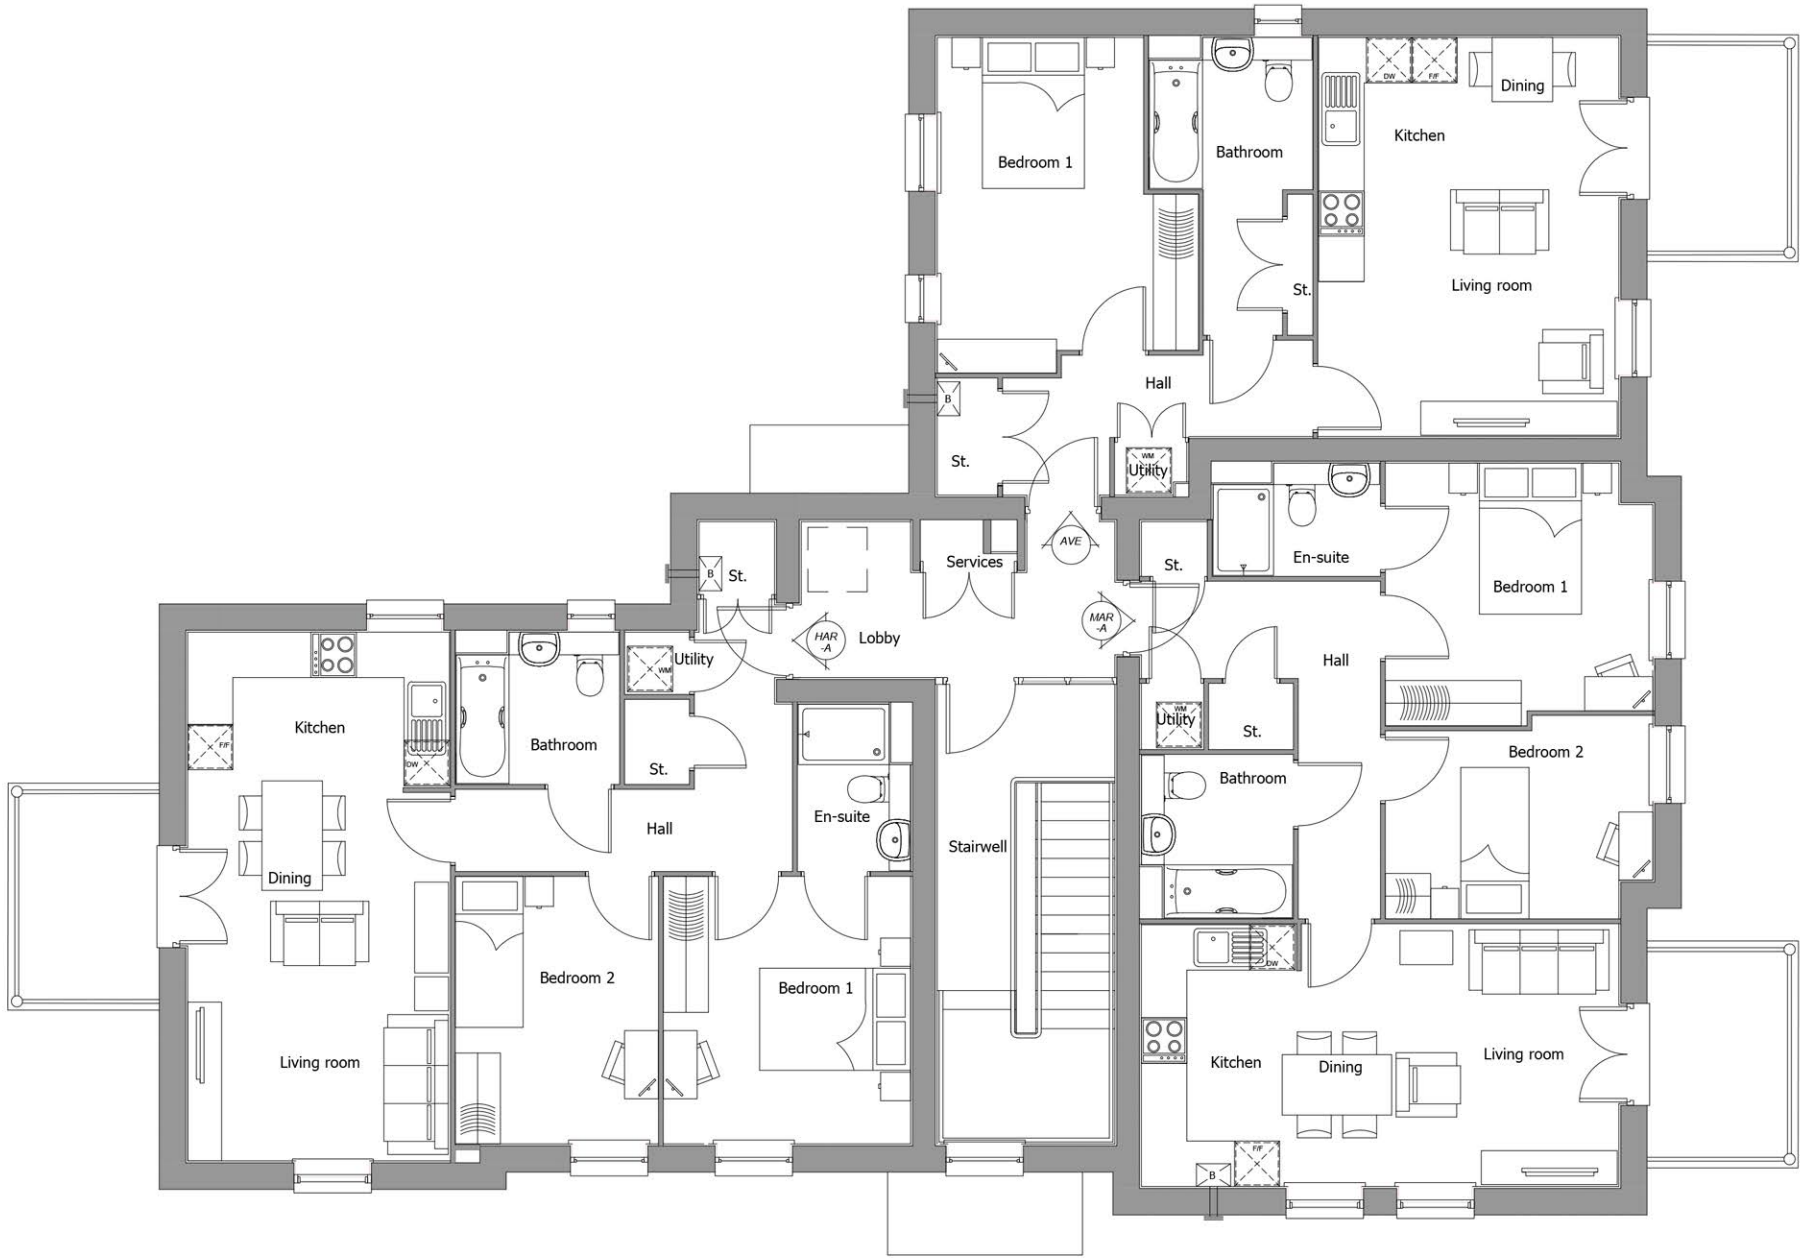

Second Floor Plan

House type Avebury			House type Marlborough			House type Marlborough			House type Harlington			House type Harlington		
Bedrooms	1	Persons	2	Bedrooms	2	Persons	4	Bedrooms	2	Persons	4	Bedrooms	2	Persons
Sq.ft	547	Sq.m	50.89	Sq.ft	680	Sq.m	63.23	Sq.ft	675	Sq.m	62.72	Sq.ft	712	Sq.m

PLOT No.
As Drawn - Handed -61-69

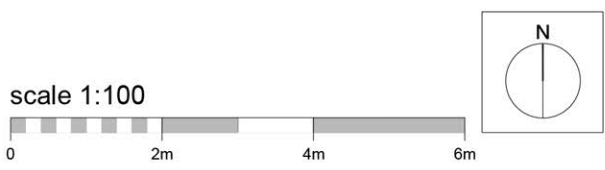

Rev	Description	Date	Au	Ch
A	Planning Issue	23.06.25	ZC	
B	Side elevation added and walls realigned	25.06.25	ZC	

Project	Finchwood Park, Finchampstead		
Drawing	Flat Block: SB32.1 Floor Plans and Elevations		
Client	Barratt David Wilson Homes		
Job no.	BARR230213	Date	27.03.23
Dwg no.	PLN-8-3000.1	Rev.	B
Author	JF	Checked	TA
Status	PLANNING	Scale	1:500 at A1
Client ref.		Office	Romsey