



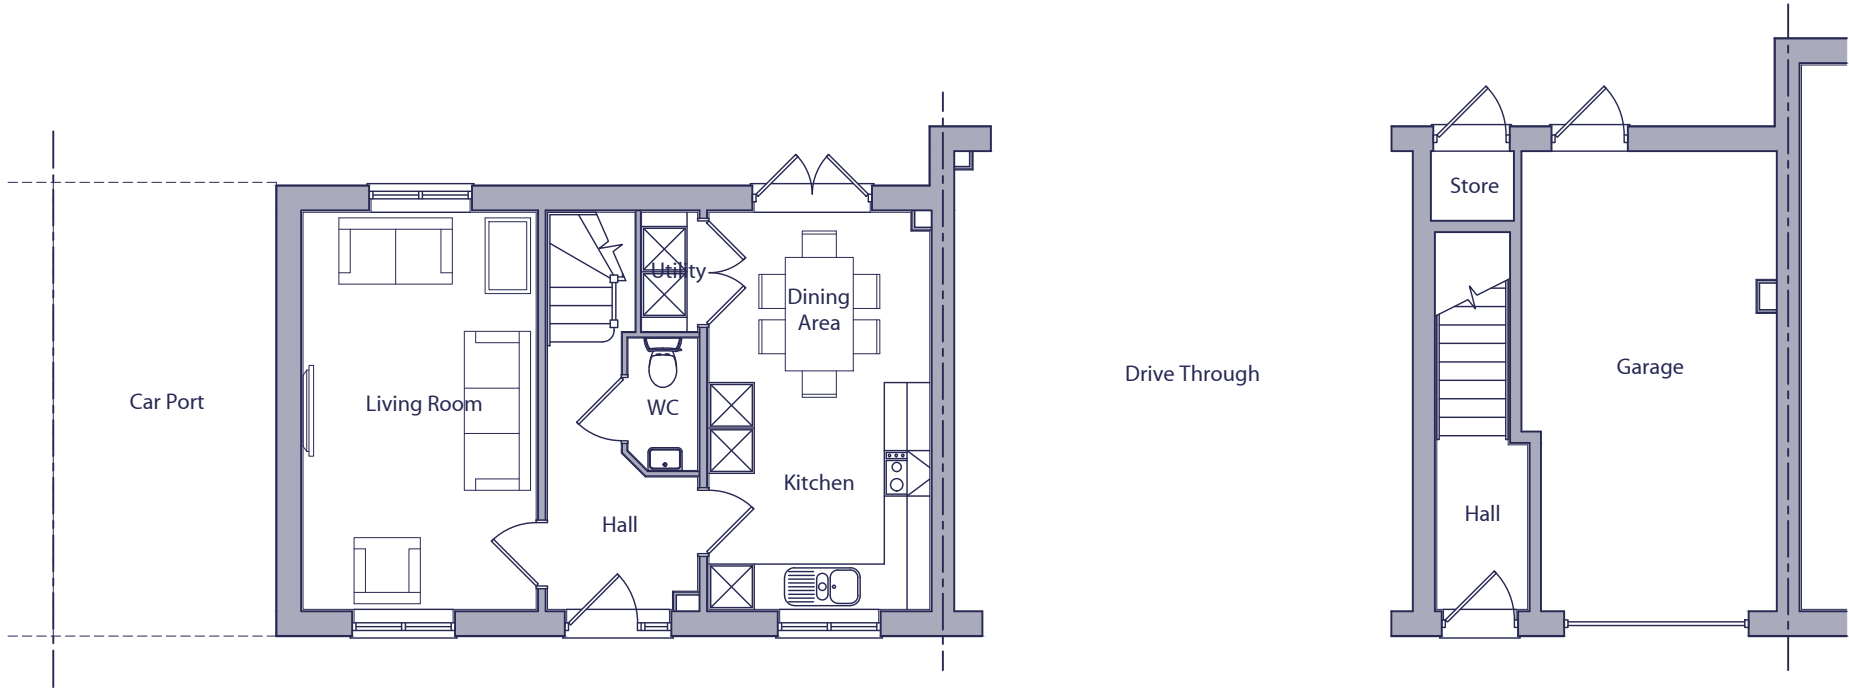


GROUND FLOOR PLAN
PLOT 4076 - TYPE L256

PLOT 4077 - TYPE H486A

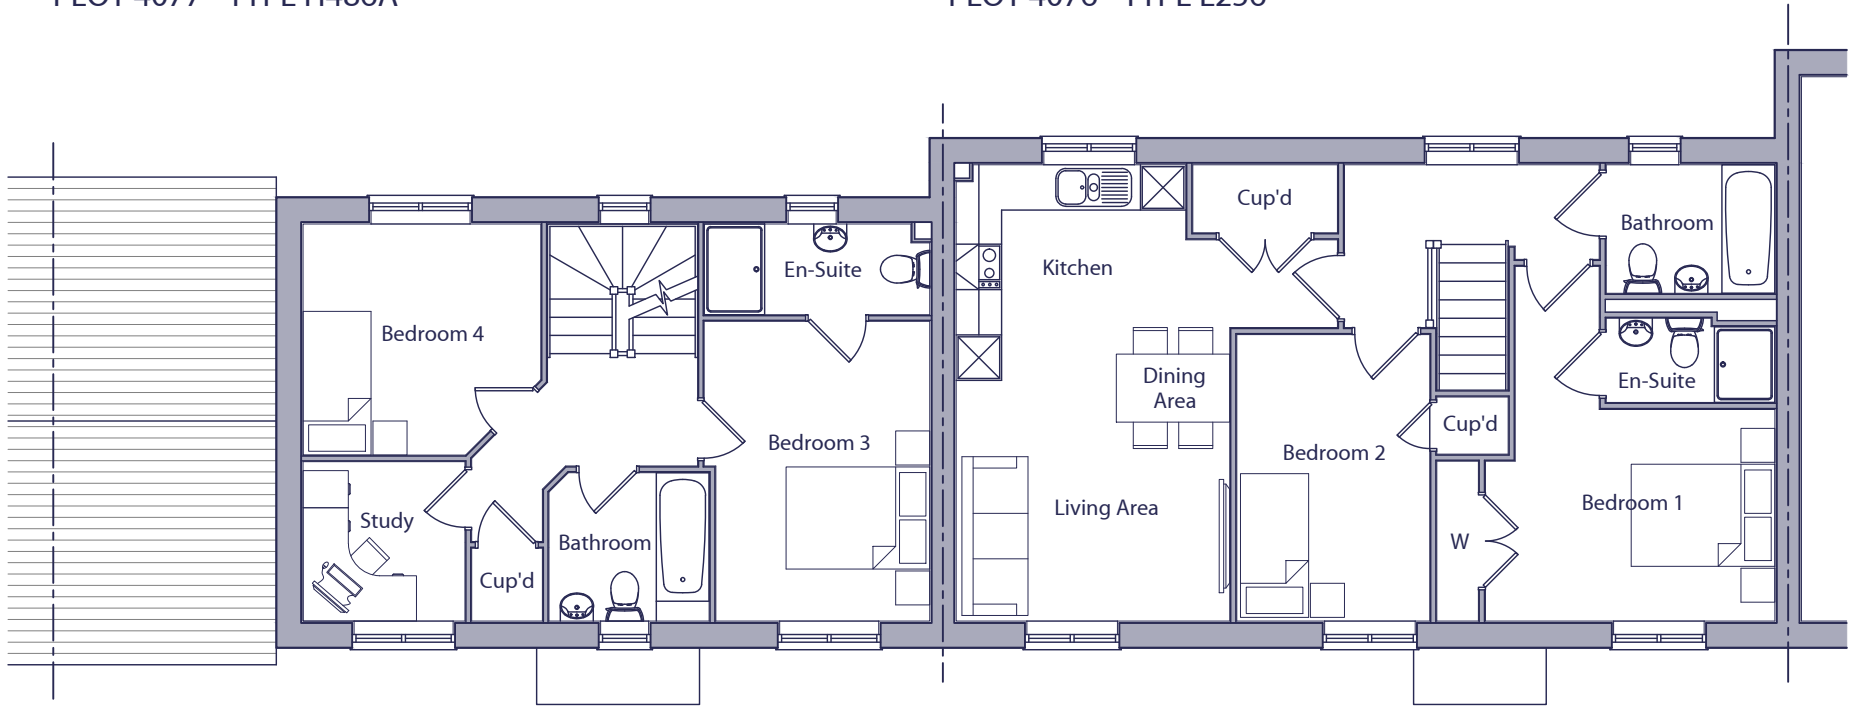

FIRST FLOOR PLAN
PLOT 4076 - TYPE L256

PLOT 4077 - TYPE H486A

 

HOUSE TYPE L256 - 2 BED / 3 PERSON FLAT		
SPACE STANDARDS	REQUIRED	ACTUAL
FLOOR AREA	61.00 m ²	65.36 m ²
STORAGE	2.00 m ²	2.88 m ²
BEDROOM 1	11.50 m ²	13.92 m ²
BEDROOM 2	7.50 m ²	9.67 m ²

Rev.	Date	Description	Drawn	Checked
			ADS	DGP
Client		Scale	1:100 @ A3	
Project		Date	Nov 2025	
Drawing Title		Drg.No.	P1905.L256.101	
L256 Type - Style 1		Rev.	-	
Floor Plans		Drawing Status	PLANNING	

Client

Project

Drawing Title

Floor Plans

Scale

Date

Drg.No.

P1905.L256.101

Drawn

ADS

File

P1905.L256.01

Rev.

-

Checked

DGP

Drawing Status

PLANNING

aap

architecture

AAP Architecture Ltd

Unit A, Monument Business Centre, Monument Way East, Woking, Surrey GU21 5LG

T 01483 727345 E projects@aap-arc.co.uk W aap-arc.co.uk