



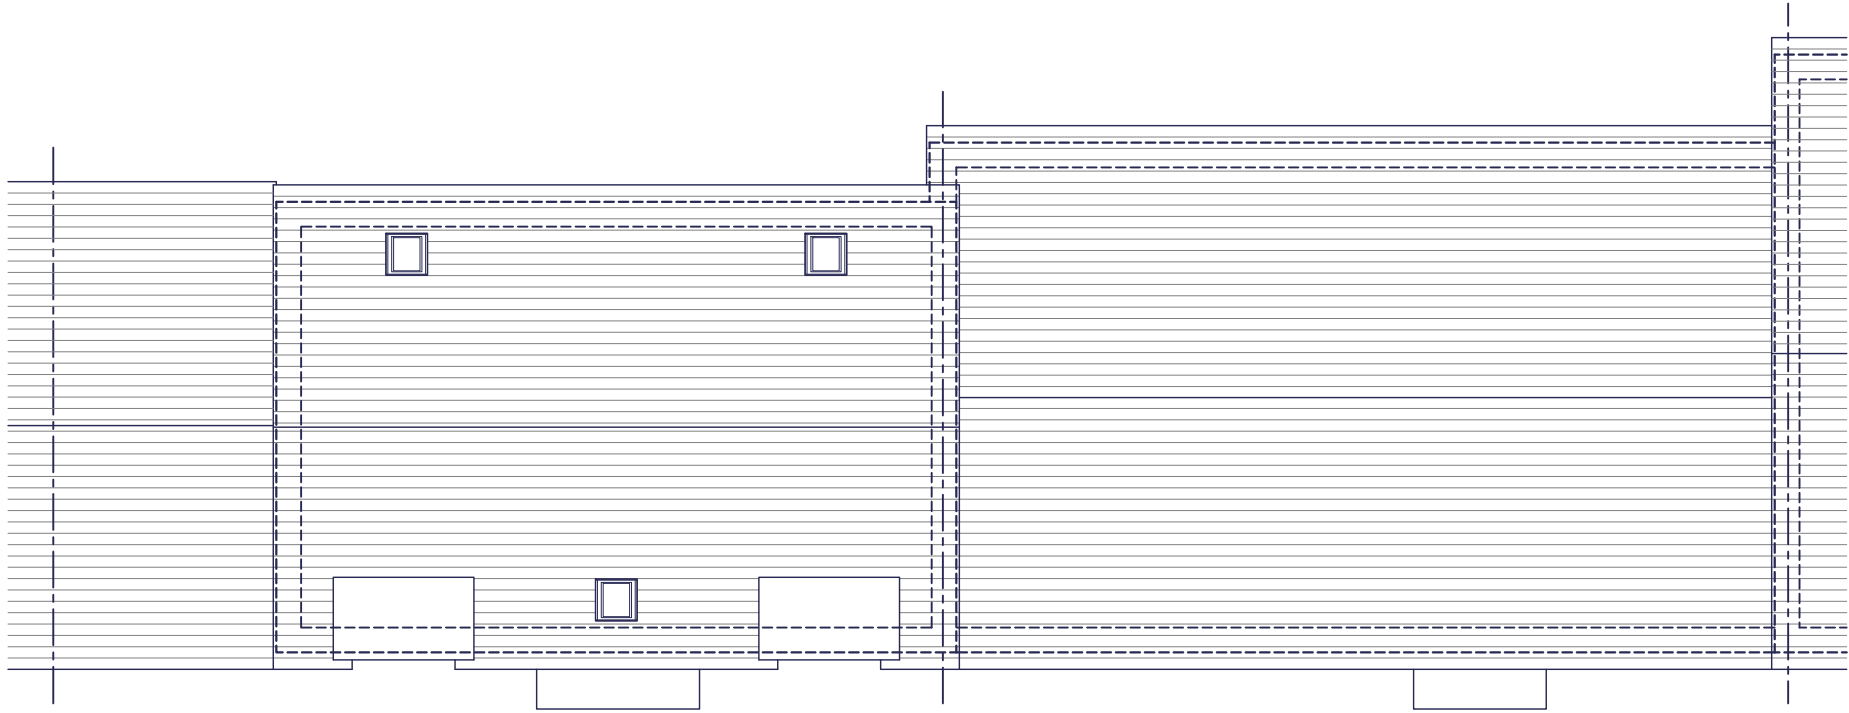

PLOT 4077 - TYPE H486A

ROOF PLAN
PLOT 4076 - TYPE L256

 

Rev.	Date	Description	Drawn	Checked
-	-	-	-	-
Client			Scale	1:100 @ A3
Project	South Wokingham, Phases R7 & R13.		Drawn	ADS
Drawing Title	L256 Type - Style 1 Roof Plan		Checked	DGP
			File	P1905.L256.01
			Date	Nov 2025
			Drg.No.	P1905.L256.102
			Rev.	-
			Drawing Status	PLANNING

