


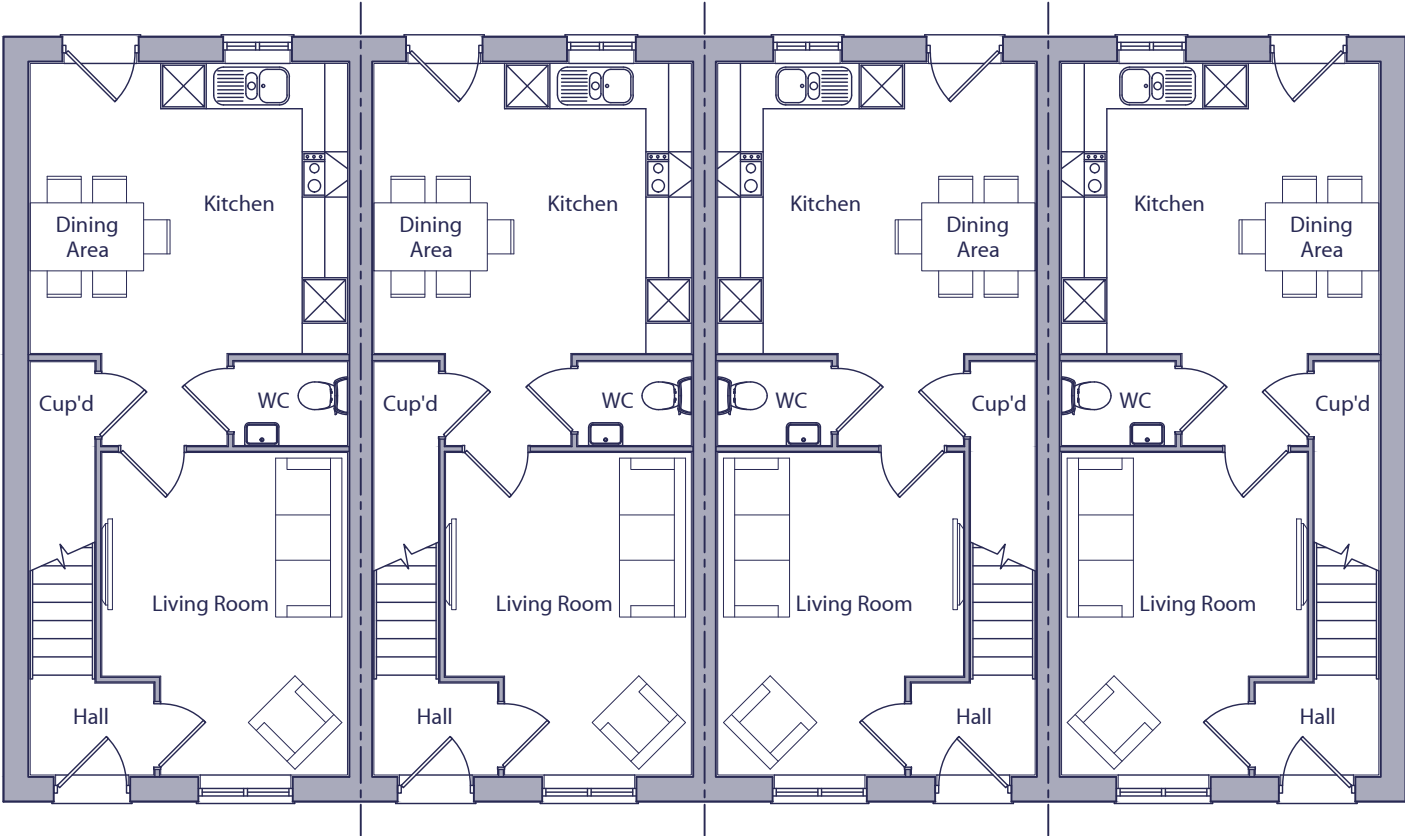


GROUND FLOOR PLAN

AL24 TYPE
PLOT 4082

AL24A TYPE
PLOT 4081

AL24A TYPE
PLOT 4080

AL24 TYPE
PLOT 4079

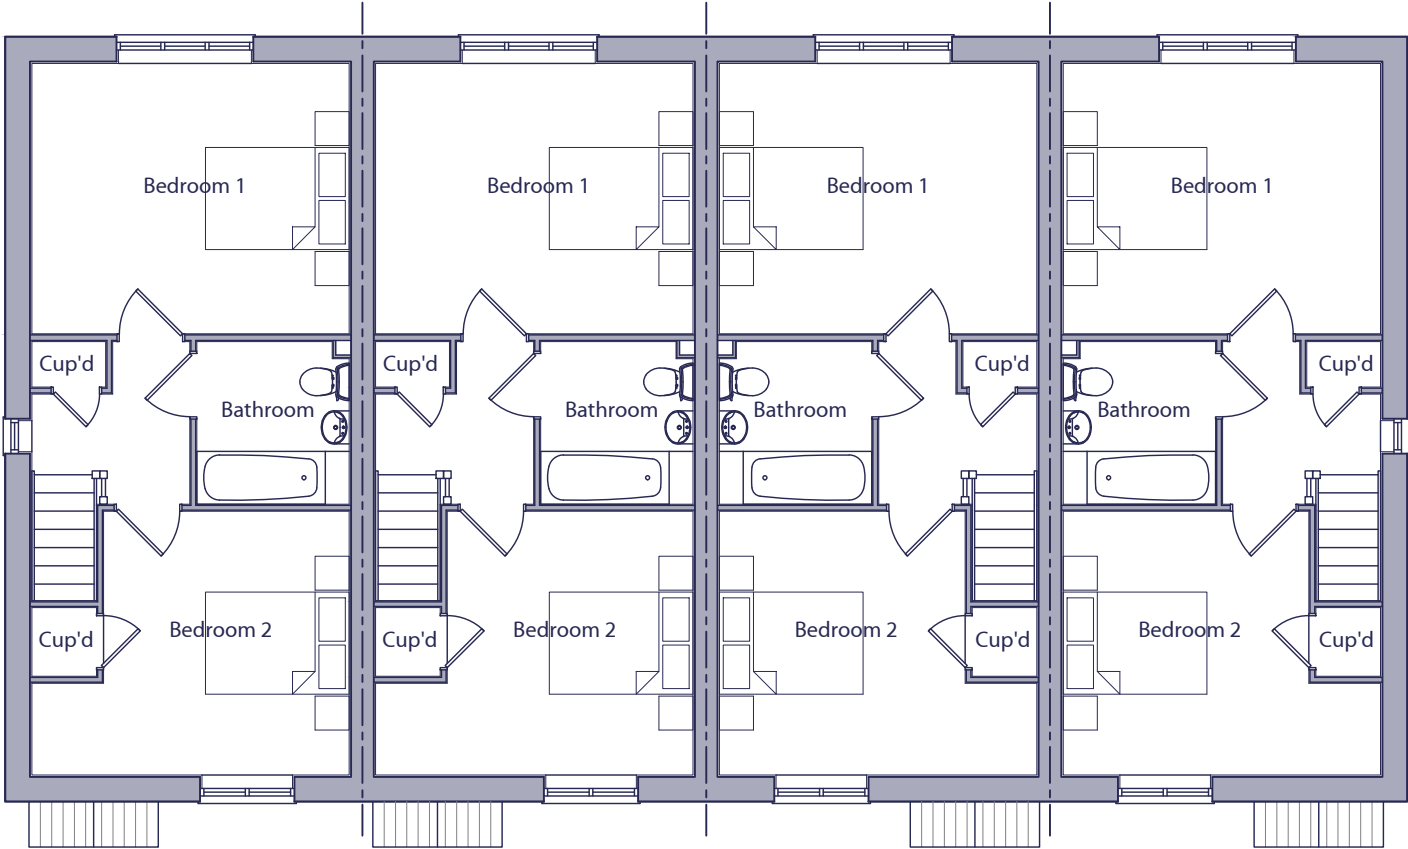


FIRST FLOOR PLAN

AL24 TYPE
PLOT 4082

AL24A TYPE
PLOT 4081

AL24A TYPE
PLOT 4080

AL24 TYPE
PLOT 4079

 

HOUSE TYPE AL24 - 2 BED / 4 PERSON HOUSE		
SPACE STANDARDS	REQUIRED	ACTUAL
FLOOR AREA	79.00 m ²	79.00 m ²
STORAGE	2.00 m ²	2.66 m ²
BEDROOM 1	11.50 m ²	15.01 m ²
BEDROOM 2	11.50 m ²	12.48 m ²

HOUSE TYPE AL24A - 2 BED / 4 PERSON HOUSE		
SPACE STANDARDS	REQUIRED	ACTUAL
FLOOR AREA	79.00 m ²	79.00 m ²
STORAGE	2.00 m ²	2.66 m ²
BEDROOM 1	11.50 m ²	15.01 m ²
BEDROOM 2	11.50 m ²	12.48 m ²

Rev.	Date	Description	Drawn	Checked
Client		Scale	Drawn	Checked
Project		Date	ADS	DGP
Drawing Title		File		
Floor Plans		Drg.No.	Rev.	Drawing Status
		P1905.AL24.109	-	PLANNING

Rev.

Date

Description

Client

Project

Drawing Title

Floor Plans

Scale

Date

Drg.No.

Drawn

File

Rev.

Checked

DGP

PLANNING

Unit A, Monument Business Centre, Monument Way East, Woking, Surrey GU21 5LG

T 01483 727345 E projects@aap-arc.co.uk W aap-arc.co.uk

Under the Intellectual Property Act 2014, this drawing is the copyright of AAP Architecture Ltd.

millerhomes

aaparchitecture