


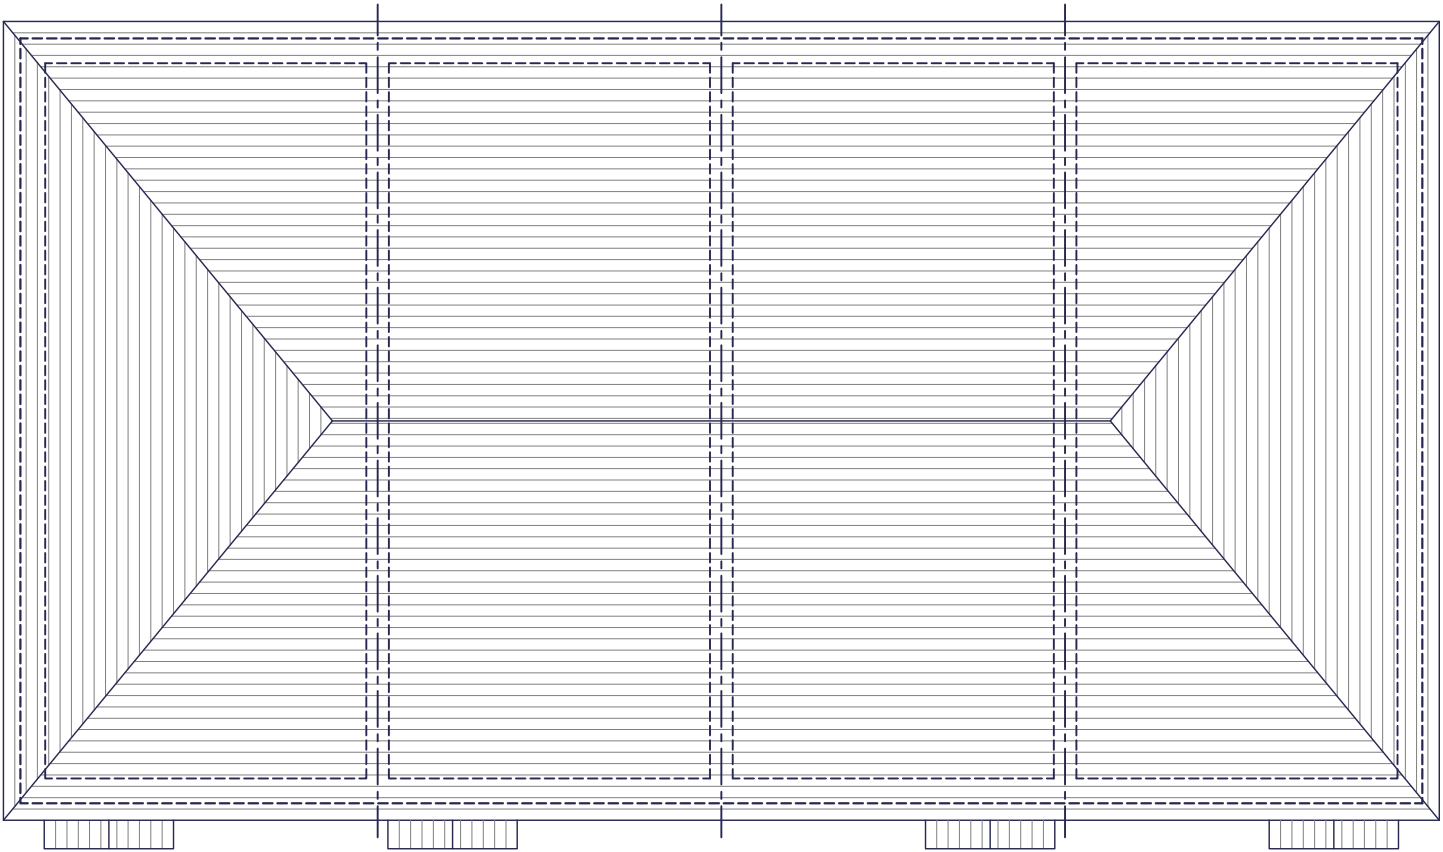

ROOF PLAN

AL24 TYPE

PLOT 4082

AL24A TYPE


PLOT 4081

AL24A TYPE

PLOT 4080

AL24 TYPE

PLOT 4079

 

Rev.	Date	Description	Drawn	Checked
-	-	-	-	-
Client	Scale	Drawn	Checked	
Project	1:100 @ A3	ADS	DGP	
South Wokingham, Phases R7 & R13.	Date	File		
Drawing Title	Nov 2025	P1905.AL24.01		
AL24 & AL24A Types - Style 4 Roof Plan	Drg.No.	Rev.	Drawing Status	
	P1905.AL24.110	-	PLANNING	

