
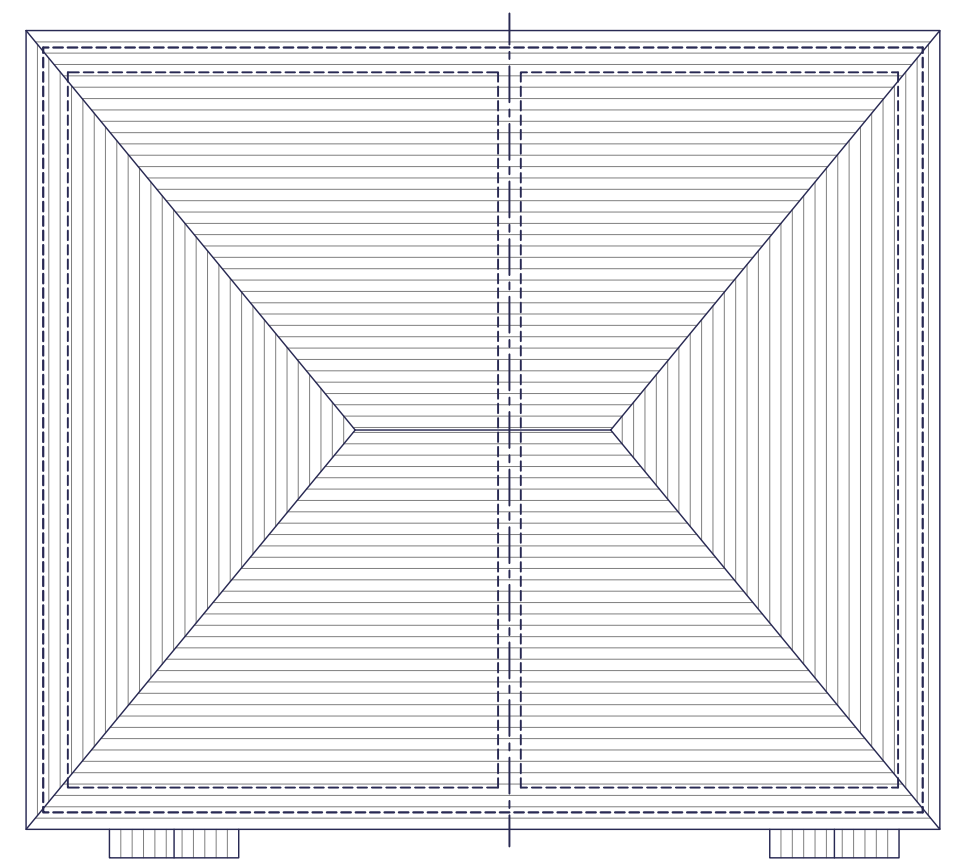


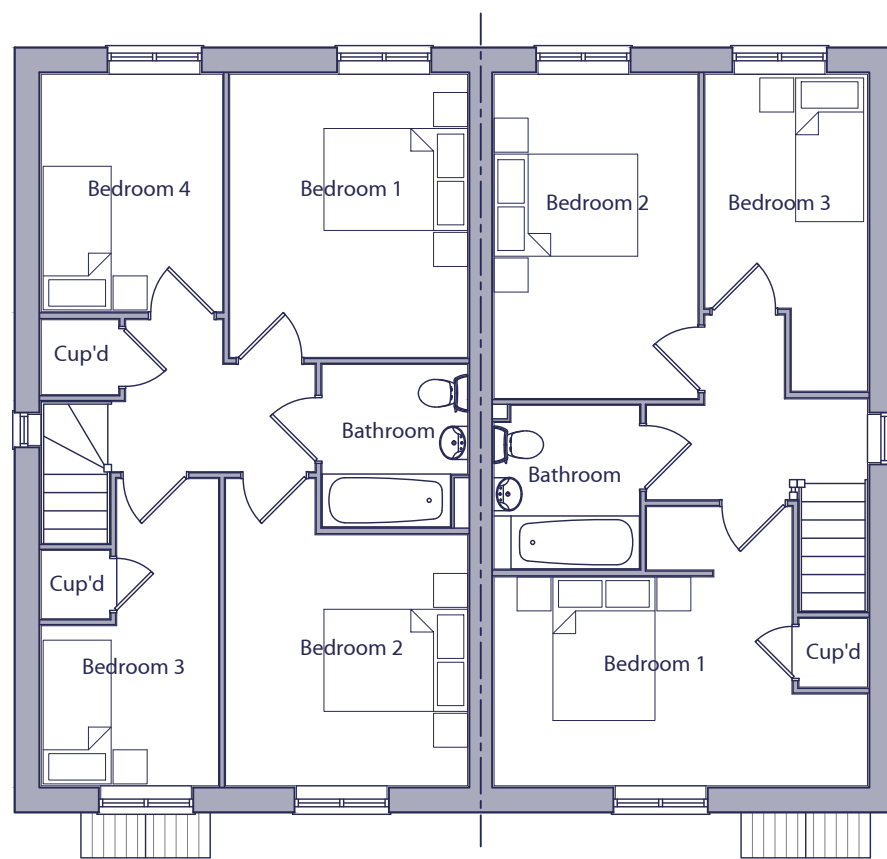


GROUND FLOOR PLAN
AL32 TYPE - PLOT 3099

FIRST FLOOR PLAN
AL32 TYPE - PLOT 3099

ROOF PLAN
AL32 TYPE - PLOT 3099

HOUSE TYPE AL41 - 4 BED / 6 PERSON HOUSE		
SPACE STANDARDS	REQUIRED	ACTUAL
FLOOR AREA	106.0 m ²	106.14 m ²
STORAGE	3.0 m ²	3.42 m ²
BEDROOM 1	11.5 m ²	11.79 m ²
BEDROOM 2	11.5 m ²	11.50 m ²
BEDROOM 3	7.5 m ²	7.58 m ²
BEDROOM 4	7.5 m ²	7.54 m ²

 

Rev.	Date	Description	Drawn	Checked
Client		Scale 1:100 @ A3	Drawn ADS	Checked DGP
Project	South Wokingham, Phases R7 & R13.	Date Nov 2025	File P1905.AL32.01	
Drawing Title	AL32 Type - Style 4 Floor & Roof Plans	Drg.No. P1905.AL32.107	Rev. -	Drawing Status PLANNING

AAP Architecture Ltd
Unit A, Monument Business Centre, Monument Way East, Woking, Surrey GU21 5LG
T 01483 727345 **E** projects@aap-arc.co.uk **W** aap-arc.co.uk