



FRONT ELEVATION
AL41 TYPE AL32 TYPE
PLOT 3098 PLOT 3099




SIDE ELEVATION
AL32 TYPE - PLOT 3099




REAR ELEVATION
AL32 TYPE
PLOT 3099

PLOT 3098

FOR MATERIAL COLOURS, PLEASE REFER TO
STREETSCENES AND LAYOUTS.

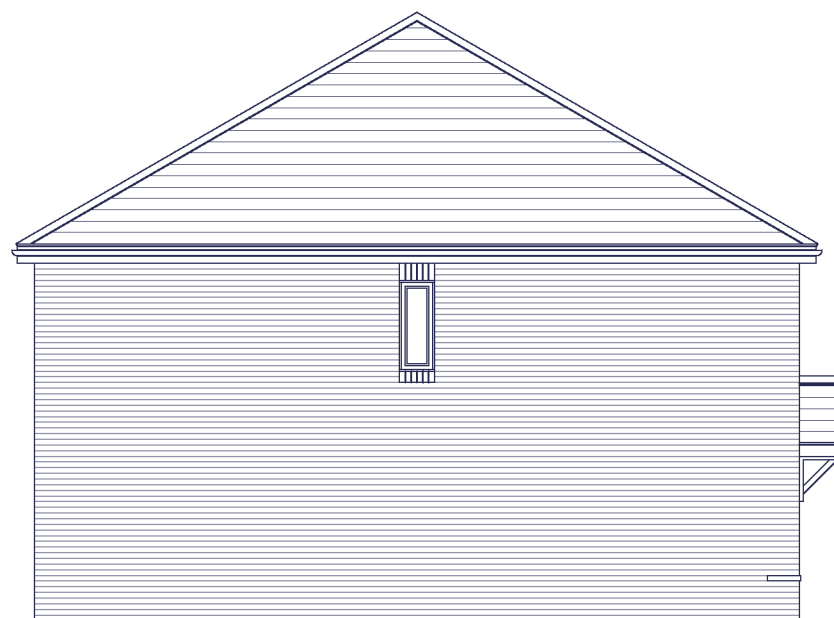

SIDE ELEVATION
AL41 TYPE - PLOT 3098

 

Rev.	Date	Description	Drawn	Checked
Client		Scale 1:100 @ A3	Drawn ADS	Checked DGP
Project	South Wokingham, Phases R7 & R13.	Date Nov 2025	File P1905.AL41.01	
Drawing Title	AL41 Type - Style 4 Elevations - Brick	Drg.No. P1905.AL41.104	Rev. -	Drawing Status PLANNING

AAP Architecture Ltd
Unit A, Monument Business Centre, Monument Way East, Woking, Surrey GU21 5LG
T 01483 727345 **E** projects@aap-arc.co.uk **W** aap-arc.co.uk

Under the Intellectual Property Act 2014, this drawing is the copyright of AAP Architecture Ltd.