


PLOTS 4017, 4018, 4019 & 4020

FOR MATERIAL COLOURS, PLEASE REFER TO
STREETSCENES AND LAYOUTS.




FRONT ELEVATION
PLOT 4018
PLOT 4020

PLOT 4017
PLOT 4019

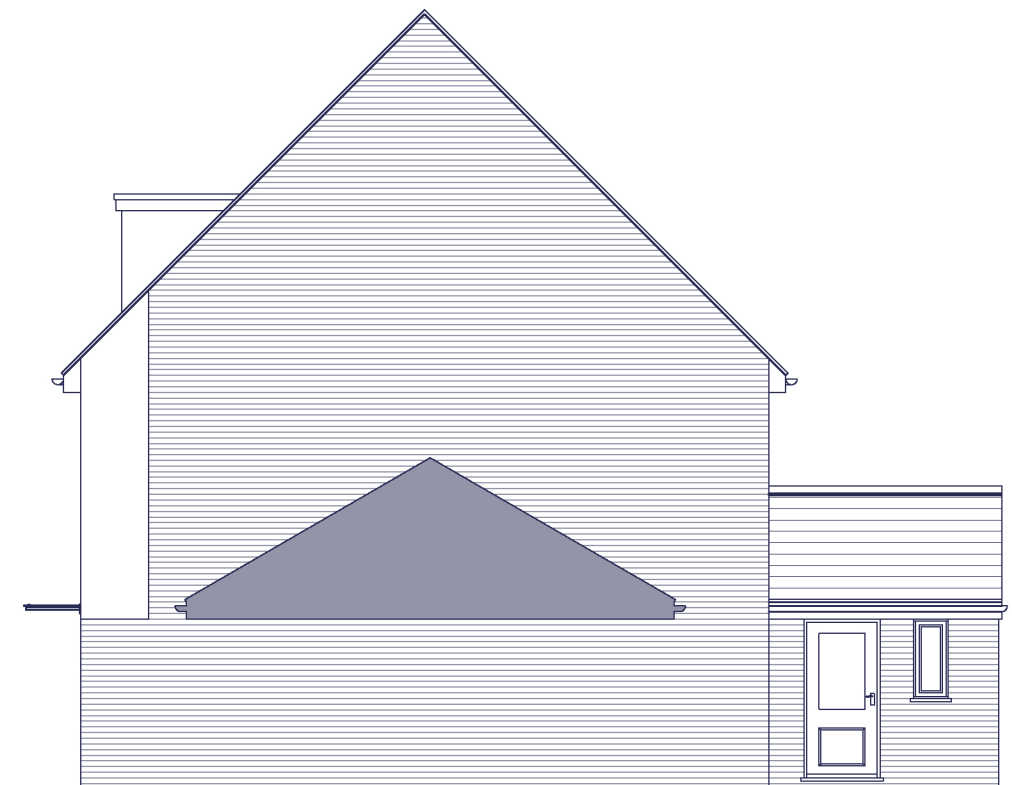

SIDE ELEVATION
PLOT 4017
PLOT 4019

 

Rev.	Date	Description	Drawn	Checked	
Client		Scale 1:100 @ A3	Drawn ADS	Checked DGP	
Project	South Wokingham, Phases R7 & R13.	Date Nov 2025	File P1905 H482 Type		
Drawing Title	H482 Type - Style 1 Front & Side Elevations - Render	Drg.No. P1905.H482.111	Rev. -		Drawing Status PLANNING

AAP Architecture Ltd
Unit A, Monument Business Centre, Monument Way East, Woking, Surrey GU21 5LG
T 01483 727345 **E** projects@aap-arc.co.uk **W** aap-arc.co.uk

Under the Intellectual Property Act 2014, this drawing is the copyright of AAP Architecture Ltd.