

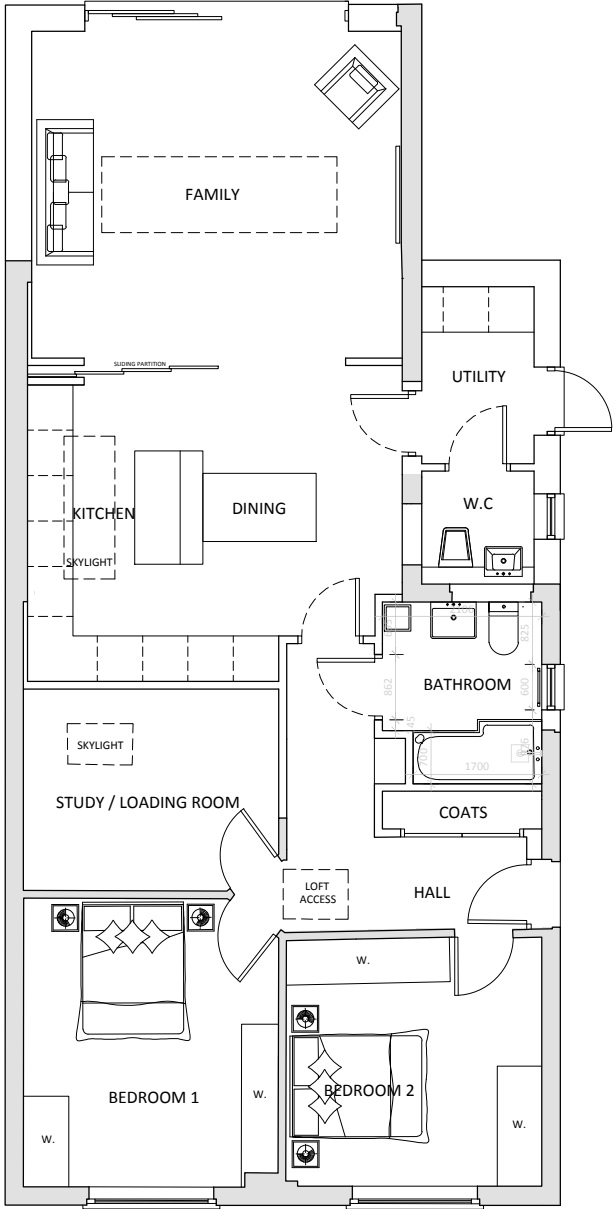


 


GROUND FLOOR PLAN

SCALE 1:100
AS PROPOSED

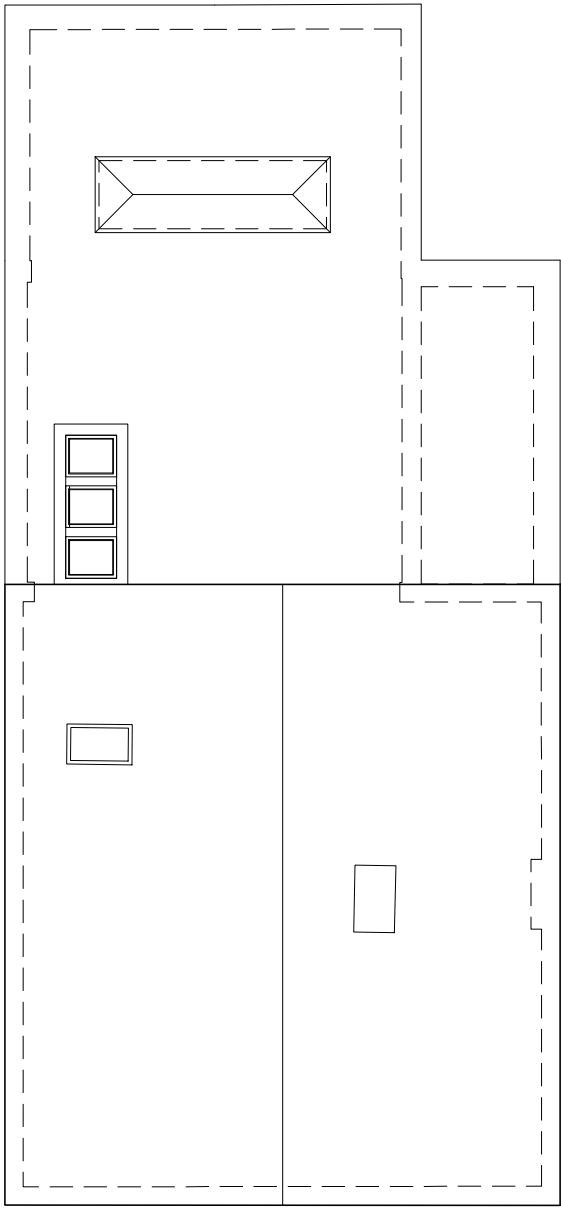

ROOFSCAPE PLAN

SCALE 1:100
AS PROPOSED

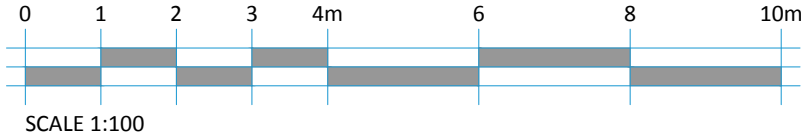

DATE		REVISIONS:	REV.	DATE	REVISIONS:	CLIENT:		PROJECT:		20-21 NEW Architecture Technical Vision +44 (0) 1344 513514 admin@2020architecture.co.uk www.2020architecture.co.uk Old Boundary House, London Road, Sunningdale, Berkshire, SL5 0DJ	
A	22.01.25	MINOR AMENDMENTS MADE TO REDUCE ROOF STRUCTURE.				MR & MRS I WEBB		13 ELLIS ROAD, CROWTHORNE, WOKINGHAM, RG45 6PU			
B	16.04.25	MINOR AMENDMENTS MADE TO SIMPLIFY ROOF STRUCTURE.				SCALE:		DRAWING:			
C	06.11.25	MINOR AMENDMENTS MADE TO SIMPLIFY ROOF STRUCTURE.				1:100 (A3 ORIGINAL)		FLOOR PLANS AS PROPOSED			
D	07.01.26	CHIMNEY REINTRODUCED AS REQUESTED.				DRAWN:		DRAWING NO:			
						BM	JOB NO:		REVISION:		
							21 - F0699	P01	D		
						DATE:	NOV '24				
© COPYRIGHT EXISTS ON THE DESIGNS AND INFORMATION SHOWN ON THIS DRAWING This drawing may be scaled or cross referenced to the scale bar for planning application purposes only. Do not scale for any other purpose, use figured dimensions only. Subject to site survey and all necessary consents. All dimensions to be checked by user and any discrepancies, errors or omissions to be reported to Twenty20 Vision Ltd before work commences. This drawing is to be read in conjunction with all other relevant materials.											