




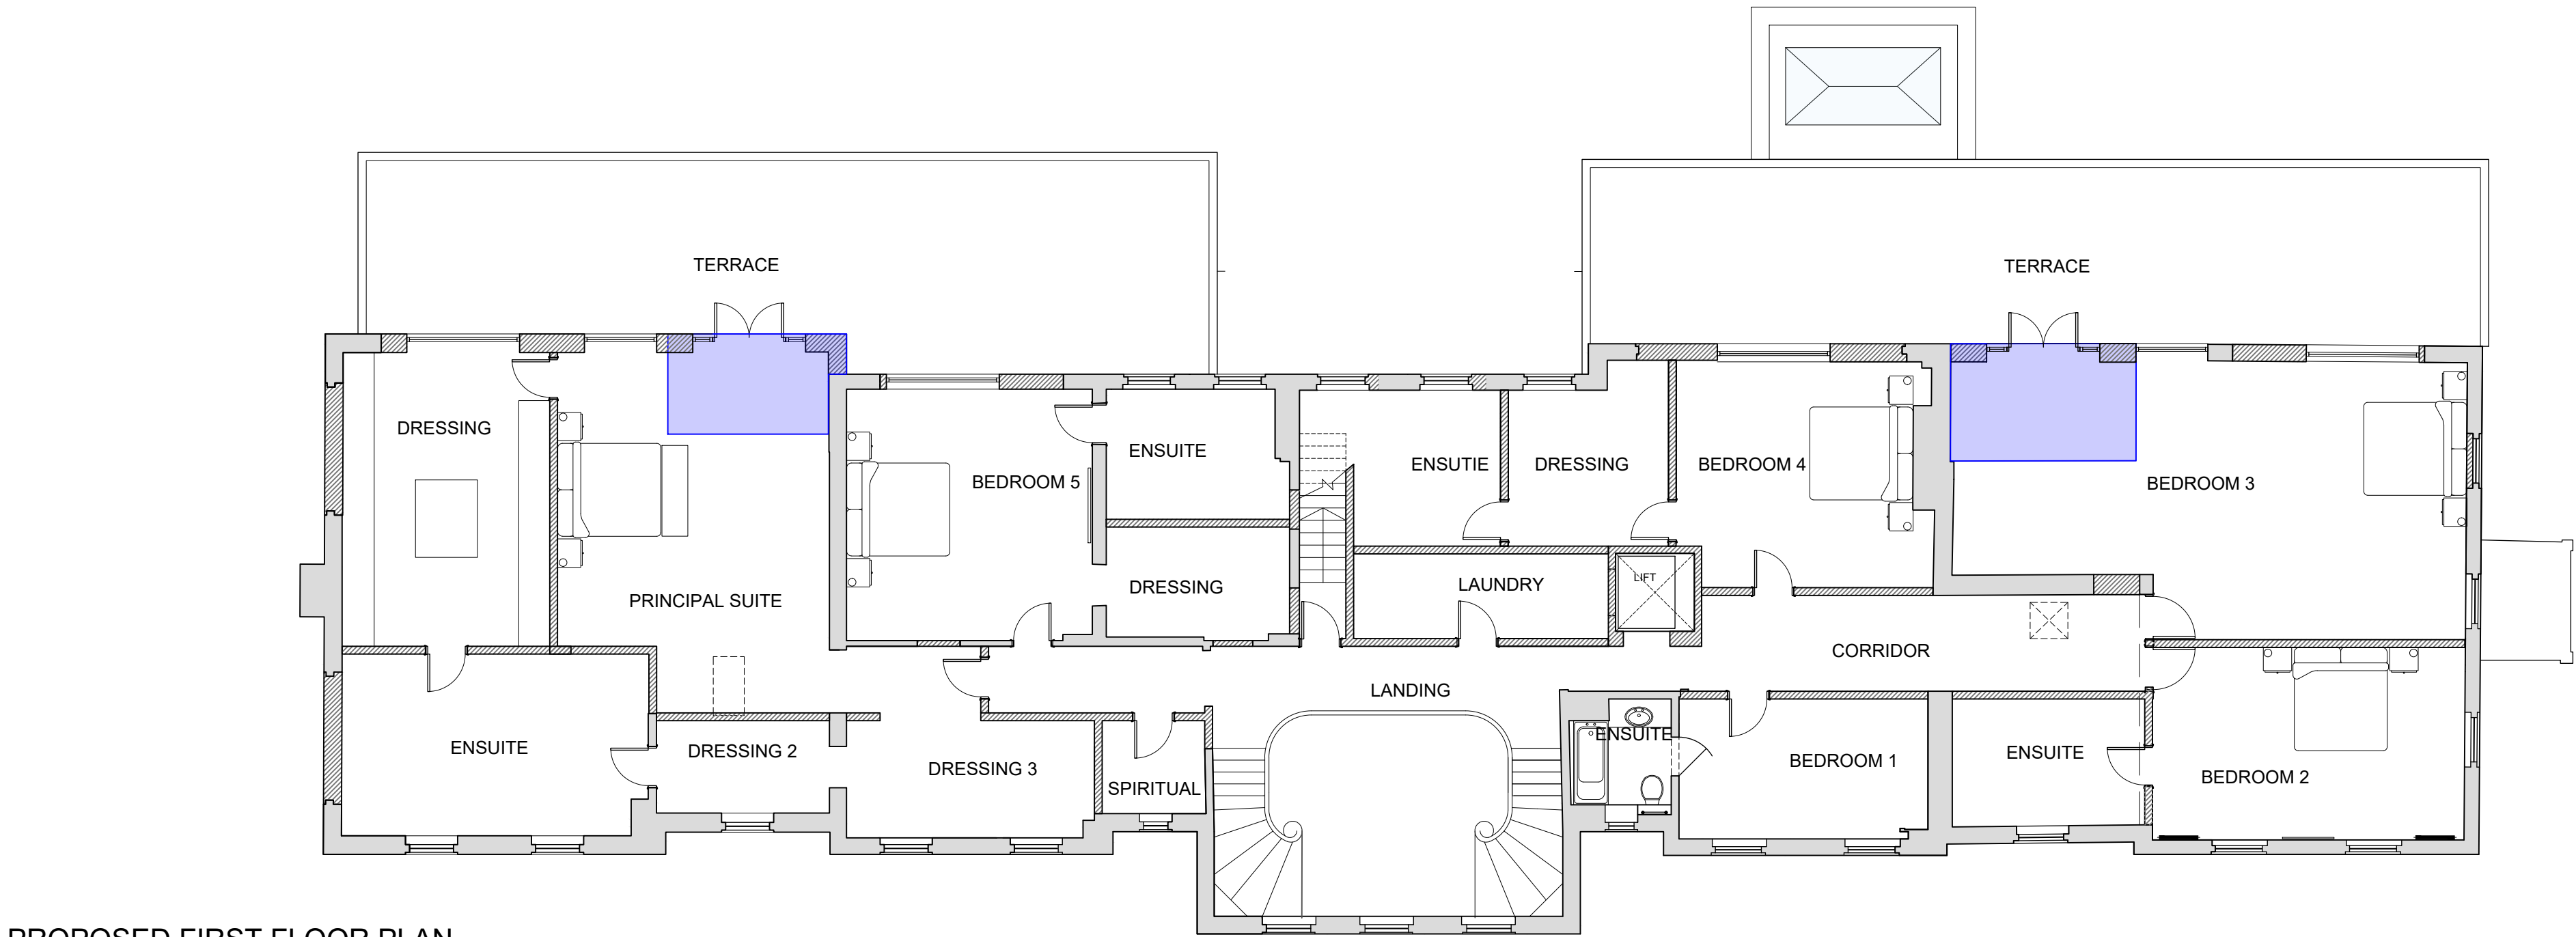


PROPOSED FIRST FLOOR PLAN

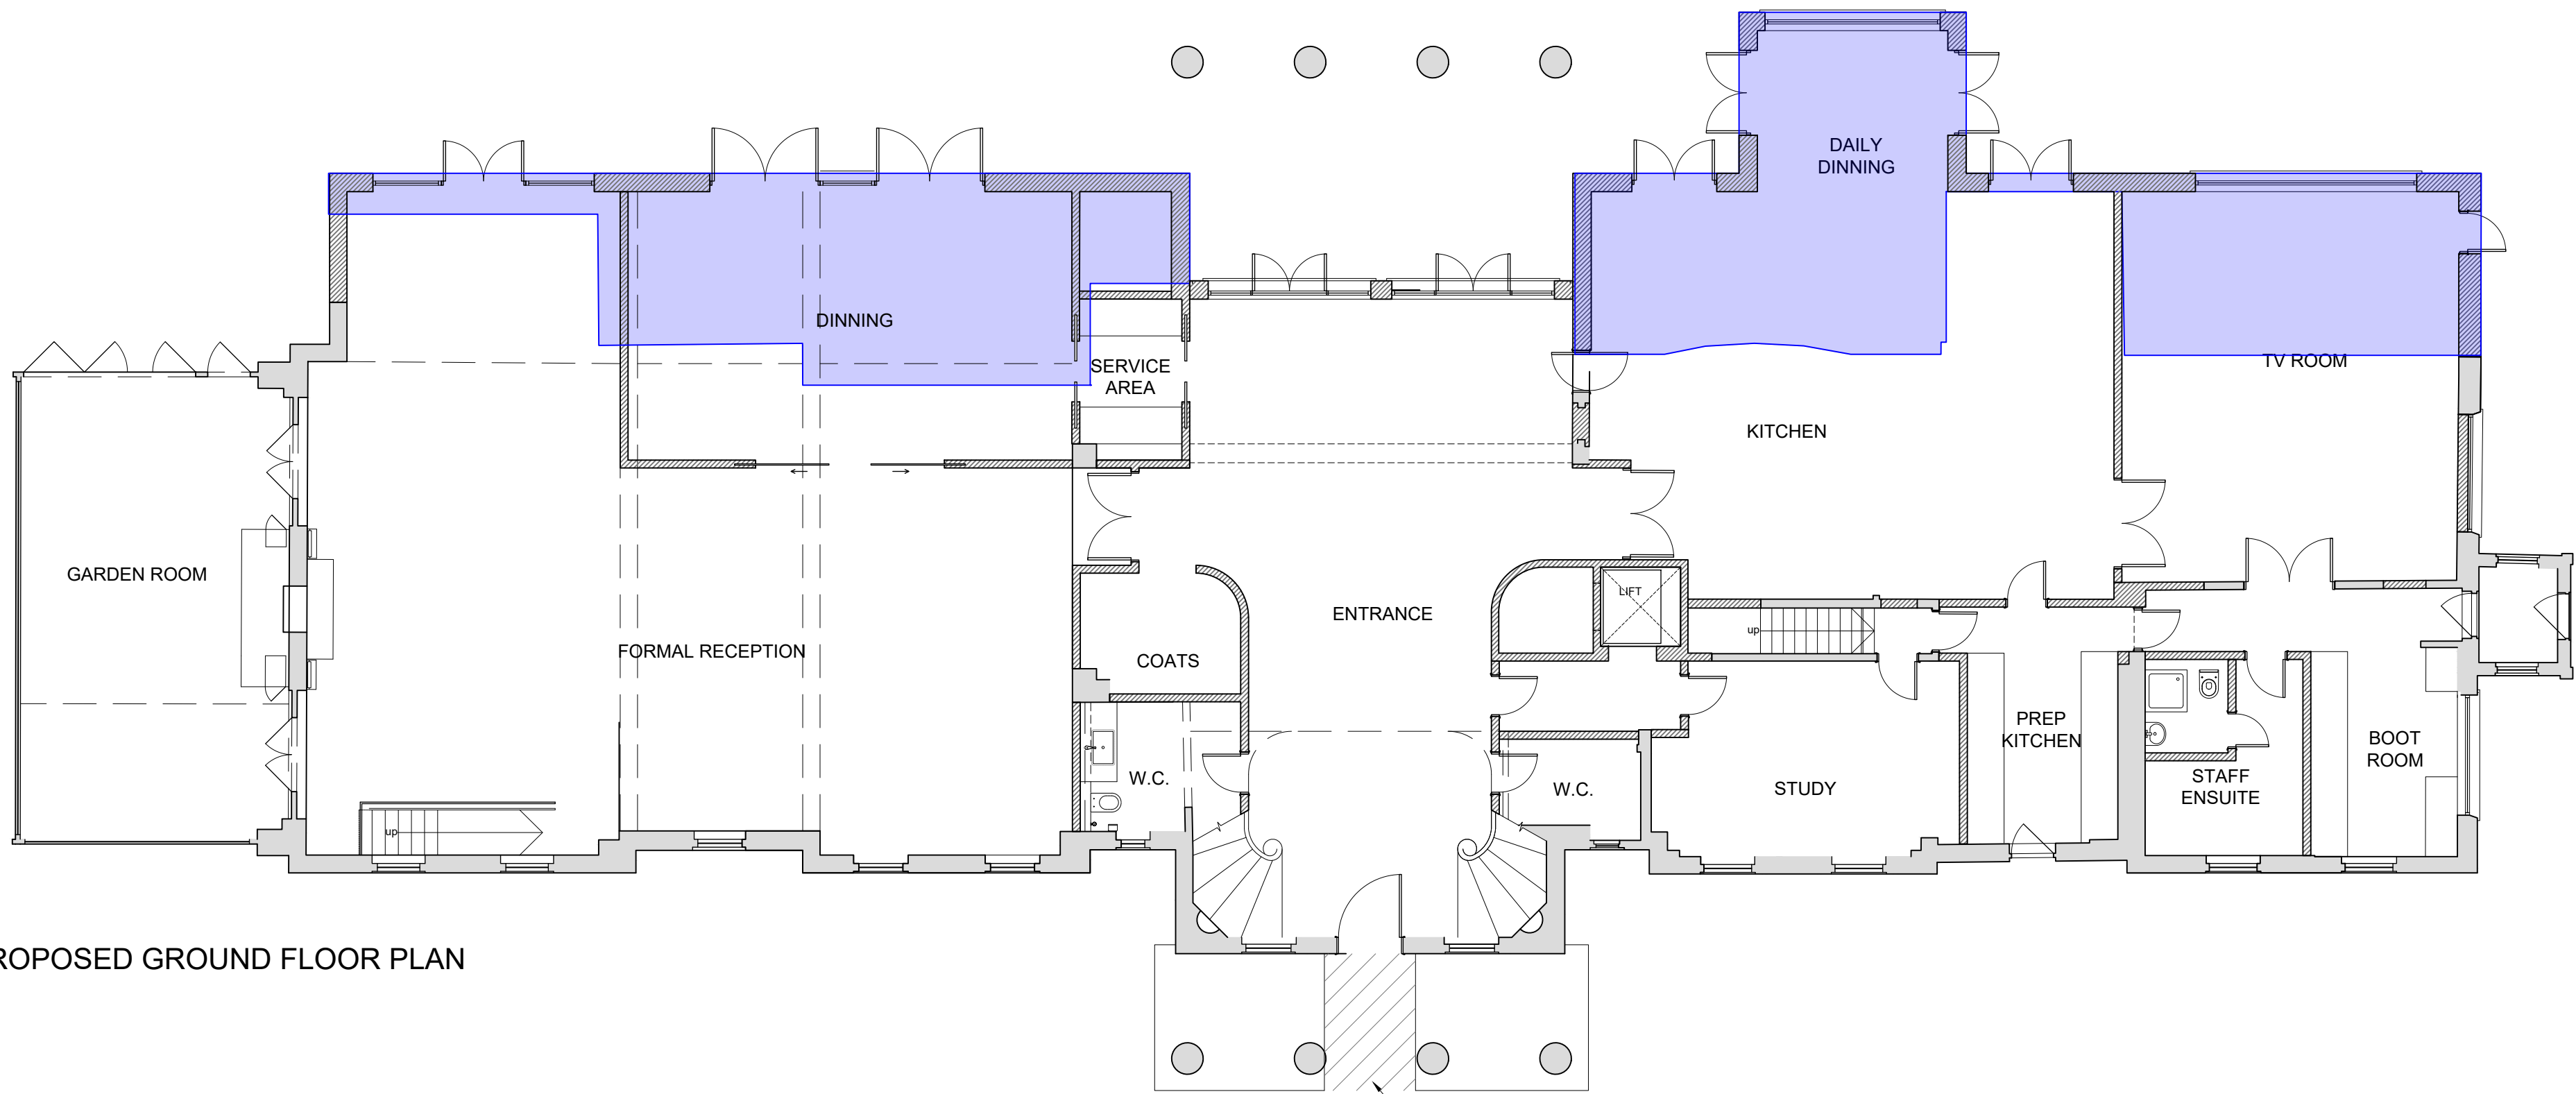

PROPOSED GROUND FLOOR PLAN

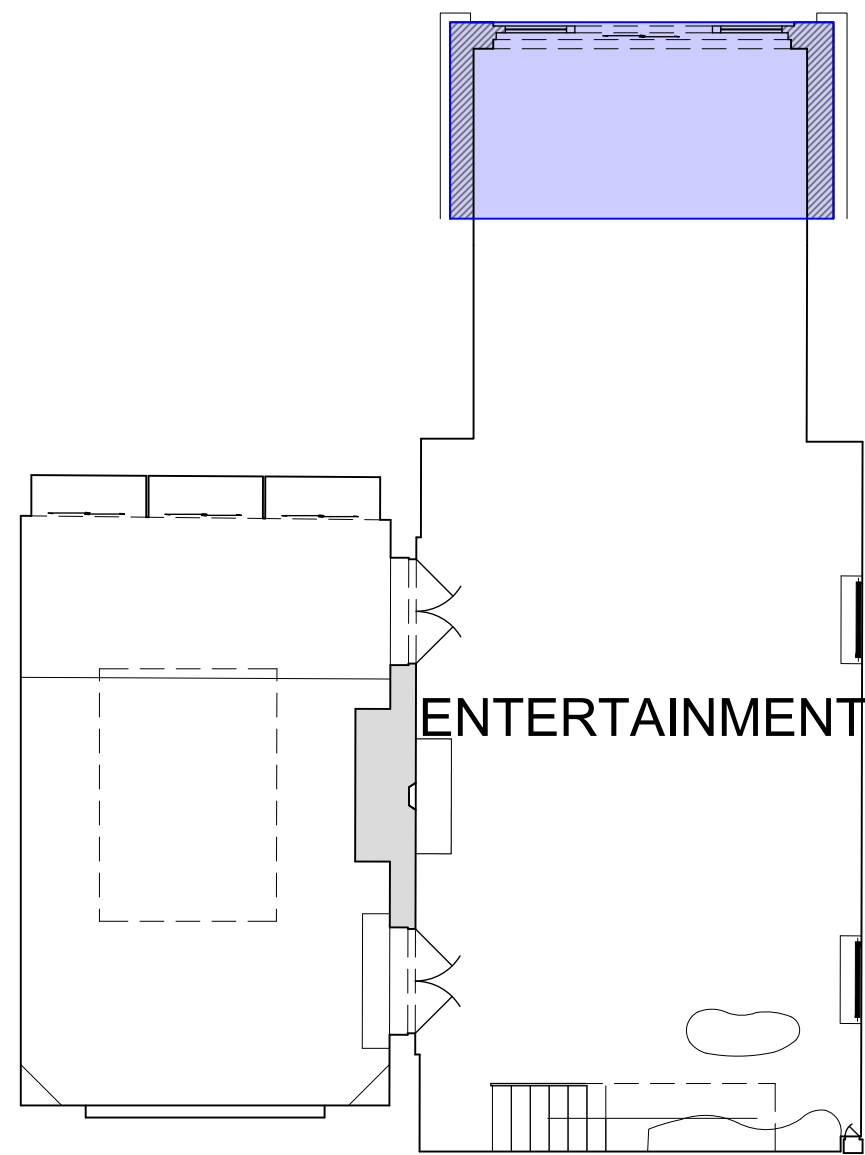

PROPOSED BASEMENT PLAN

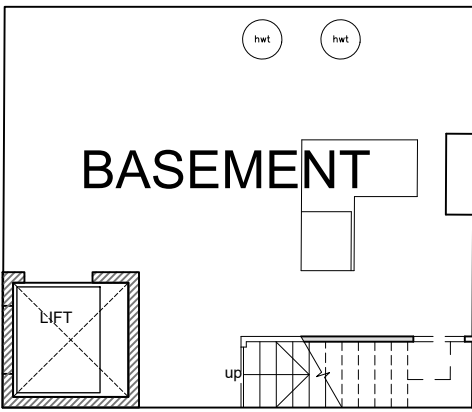

Existing raised plinth to be modified to reduce level to allow a level entrance for the house. The front door will be replaced with a timber one to accommodate the lowered threshold level. Style of door to be a painted timber 6 panel door to match existing

Note
Use figured dimensions only. All dimensions are to be checked on site and any discrepancies, errors or omissions are to be reported to the architect prior to commencement of works.

DRAWING KEY

- EXISTING WALLS RETAINED
- PROPOSED WALLS
- PROPOSED EXTENSIONS

A	Revised to Heritage Officer's Comments	15.01.26	RP
Rev	Notes	Date	By

ALL DIMENSIONS APPROXIMATE

SCHEME DESIGN SUBJECT TO STRUCTURAL ENGINEER /SERVICES ENGINEER, & PLANNERS COMMENT

PLANNING



Studios 33-34, 10 Hornsey St, London. N7 8EL
Tel 020 7336 8555 - e-mail - architect@bbpartnership.co.uk

Client
Bobby Ahluwalia

Project
Sonning Court
Sonning-on-Thames, Berkshire
RG4 6UR

Drawing
Ground Floor Application
Proposed Basement, Ground and First Floor Plan

Date SEPT'25	Scale 1:100 @A1	Drawn by ML
drg.no. BBP0730_201	Revision A	

© 2022 BB PARTNERSHIP LIMITED - ALL RIGHTS RESERVED
- CHECK ALL DIMENSIONS ON SITE