





PROPOSED SOUTHEAST ELEVATION (FRONT)



PROPOSED NORTHWEST ELEVATION (REAR)

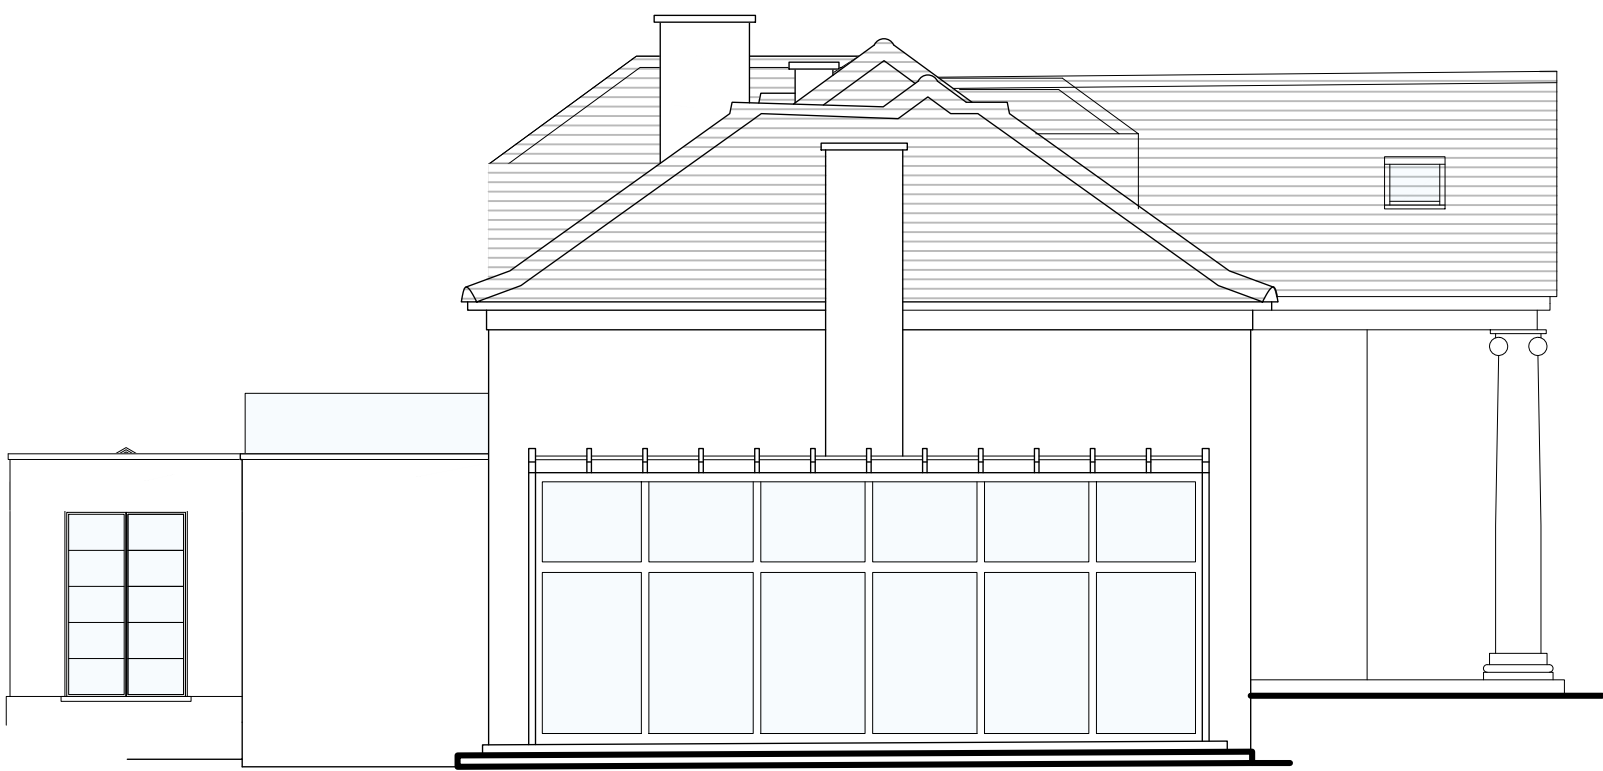


PROPOSED SOUTHWEST ELEVATION (LEFT)

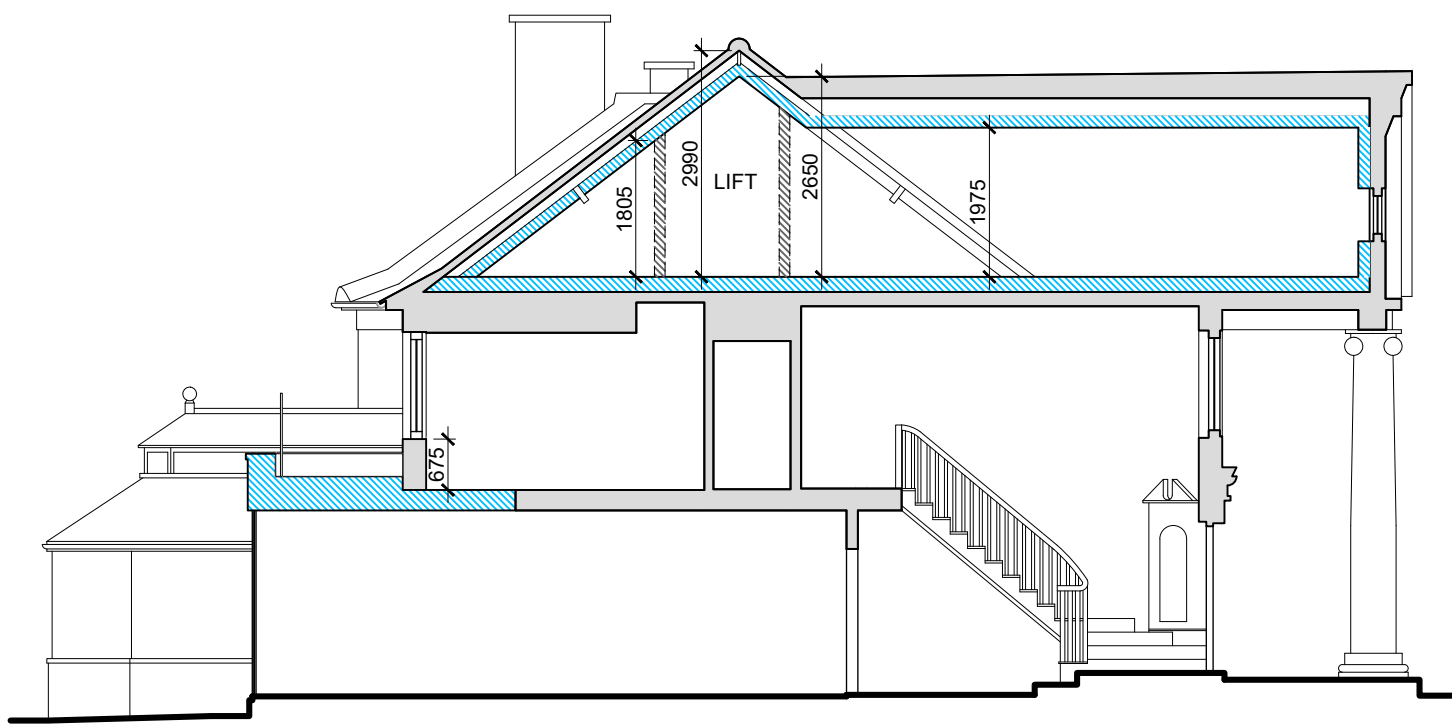

PROPOSED SECTION



PROPOSED SOUTHEAST ELEVATION (RIGHT)

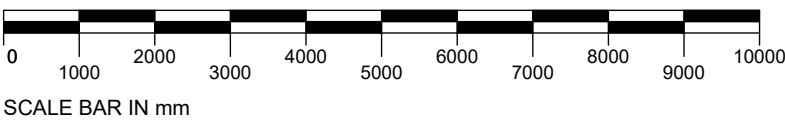

Note
Use figured dimensions only. All dimensions are to be checked on site and any discrepancies, errors or omissions are to be reported to the architect prior to commencement of works.

DRAWING KEY

- EXISTING STRUCTURE RETAINED
- PROPOSED STRUCTURE

MATERIAL KEY

- Proposed dormer
- Proposed rooflight

A	Revised to Heritage Officer's Comments	15.01.26	RP
Rev	Notes	Date	By

ALL DIMENSIONS APPROXIMATE

SCHEME DESIGN SUBJECT TO
STRUCTURAL ENGINEER /SERVICES ENGINEER,
& PLANNERS COMMENT

PLANNING



Studios 33-34, 10 Hornsey St, London. N7 8EL
Tel 020 7336 8555 - e-mail - architect@bbpartnership.co.uk

Client
Bobby Ahluwalia

Project
Sonning Court
Sonning-on-Thames, Berkshire
RG4 6UR

Drawing
Combined Drawings
Proposed Elevations and Section

Date SEPT'25	Scale 1:100 @A1	Drawn by ML
drg.no. BBP0730_508	Revision A	

© 2022 BB PARTNERSHIP LIMITED - ALL RIGHTS RESERVED
- CHECK ALL DIMENSIONS ON SITE