





FRONT ELEVATION

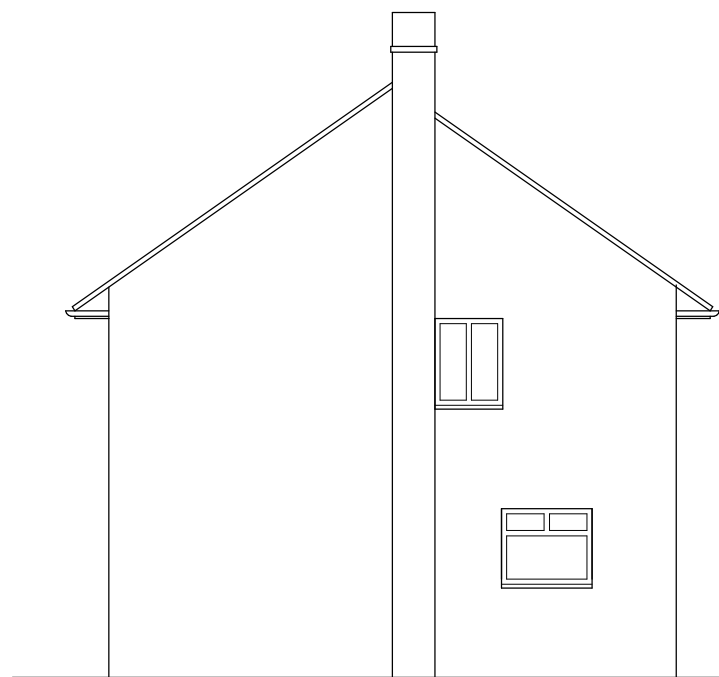


SIDE ELEVATION




REAR ELEVATION

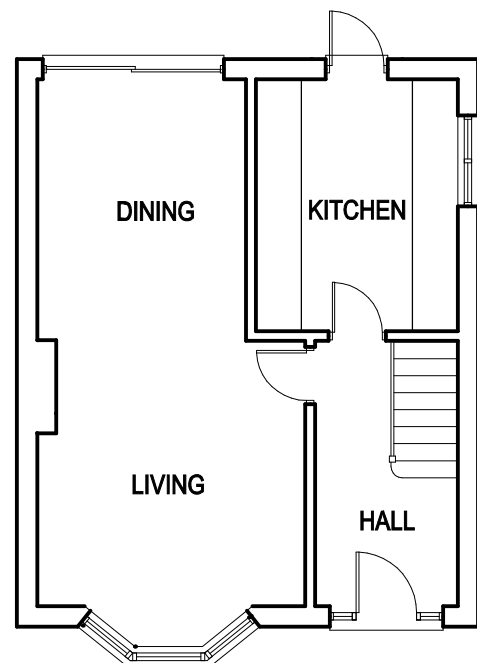

GROUND FLOOR PLAN

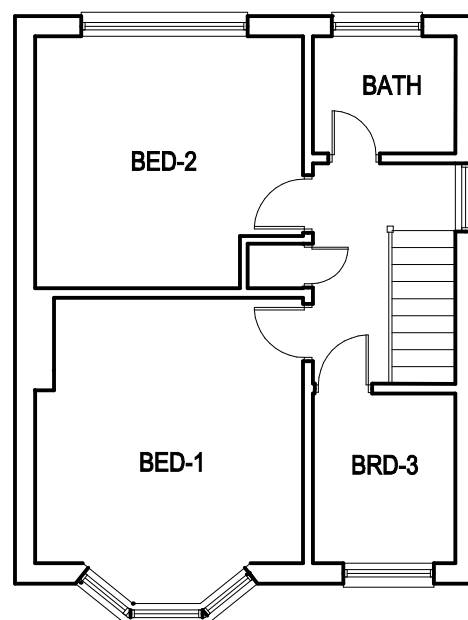

FIRST FLOOR PLAN

 

Job EXTENSION TO 44 COPPICE ROAD WOODLEY RG5 3RA			pioneer designs Ltd 17 Kingswood Court, Reading RG30 2AU 01183475590 / 07725338742 pioneerdesignsltd@gmail.com
Client MR ZAHIR HUSSAIN			
Drawing EEXISTING FLOOR PLANS & ELEVATIONS			
Date MAY 2024	Scale 1:100	Dwg. No. 240503-05A	A Date 10.3.25 Revisions DRAWING UPDATE