




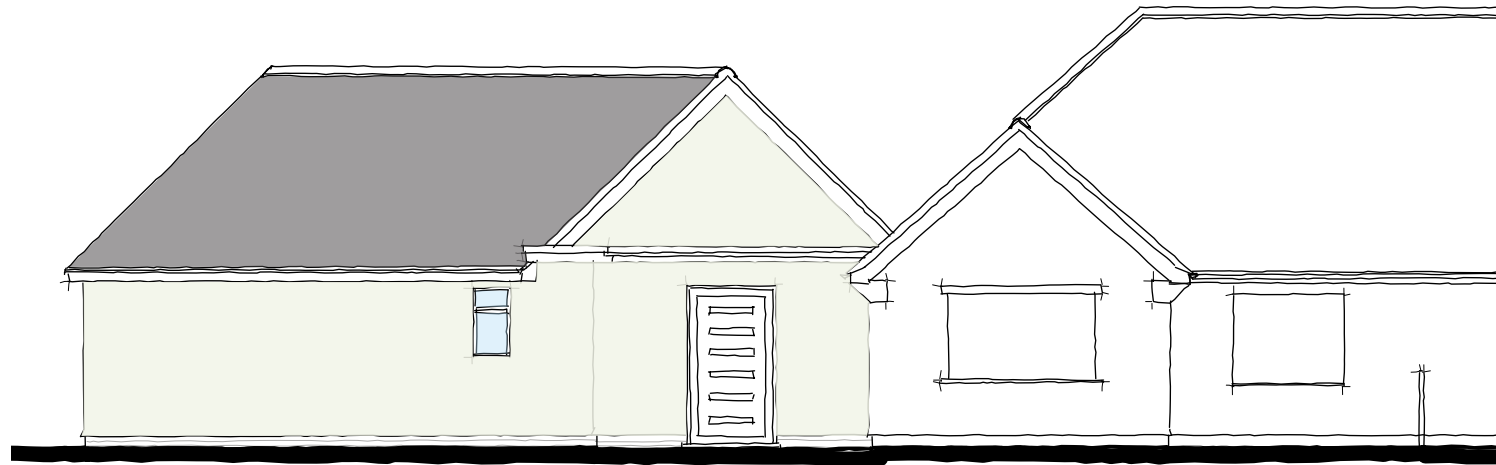


FRONT ELEVATION - PHASE 2

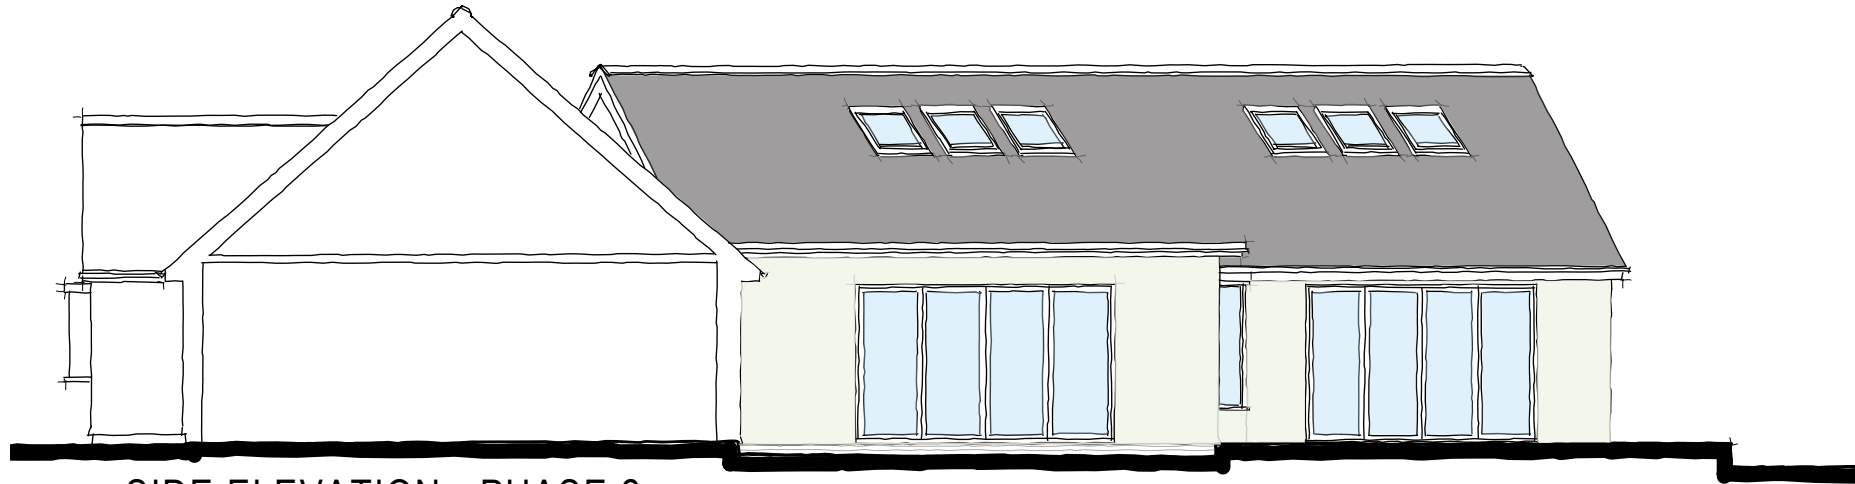

SIDE ELEVATION - PHASE 2

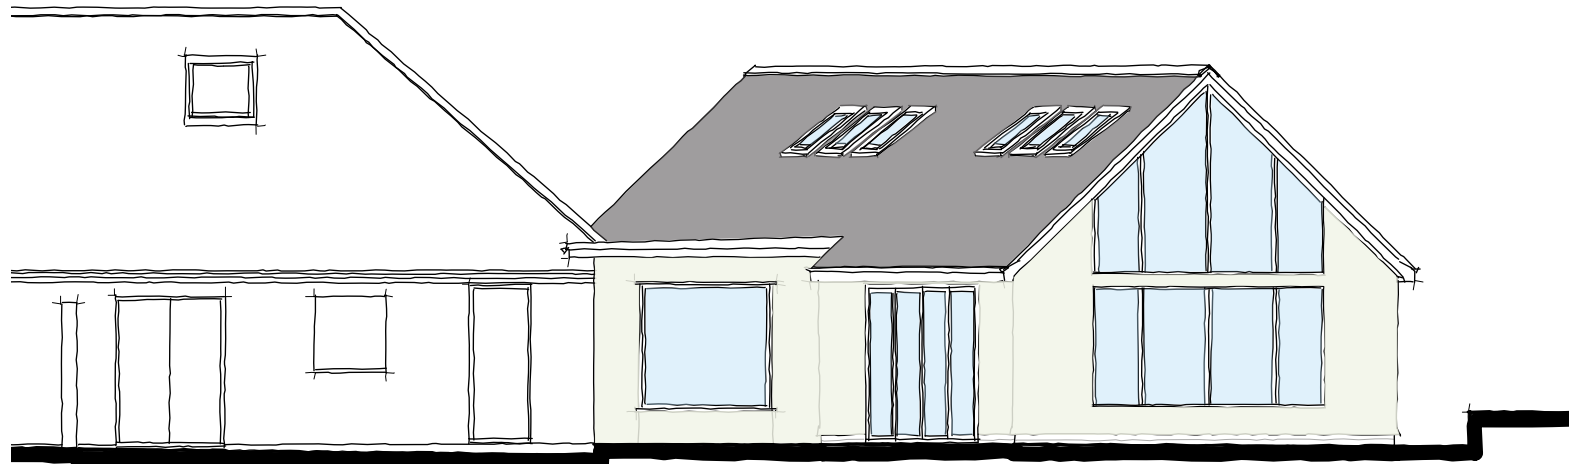

REAR ELEVATION - PHASE 2

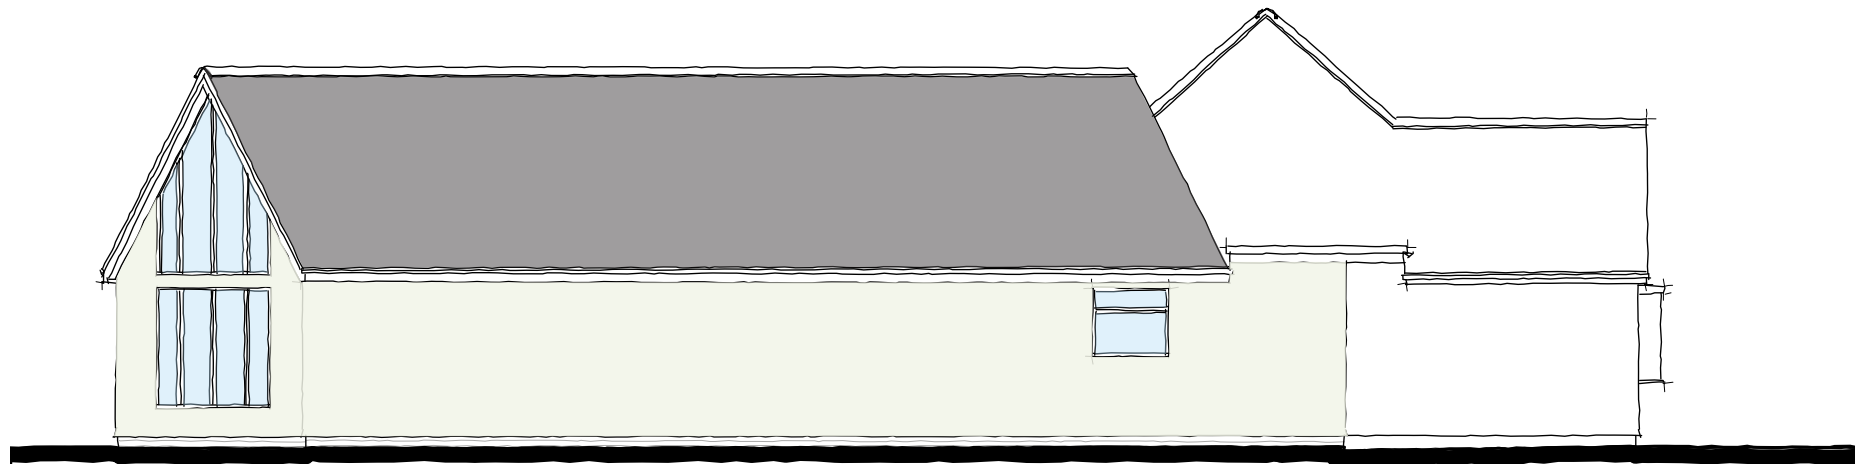

SIDE ELEVATION - PHASE 2

1:100 scale Bar
This Drawing has been produced for printing onto A3 size paper,



REV	COMMENTS	DATE
-----	----------	------

TCB

TC Biggin Architecture

ARCHITECTURE & PLANNING

www.tcbarchitecture.co.uk • info@tcbarchitecture.co.uk • 07889 218936

CLIENT Mr S Bashir
 PROJECT 9 Emblem Crescent, Arborfield Cross,
 Reading, RG2 9PA
 DRAWING EXISTING ELEVATIONS - PHASE 2

DATE Nov 24 DWG SCALE 1:100 DRAWN TB DWG No. 175/101 REV B

VERIFY ALL DIMENSIONS BEFORE SETTING OUT, COMMENCING WORK OR PRODUCTION OF
 FABRICATION DRAWINGS. REPORT ANY DISCREPANCIES TO THE SITE SUPERVISOR IMMEDIATELY. ©