



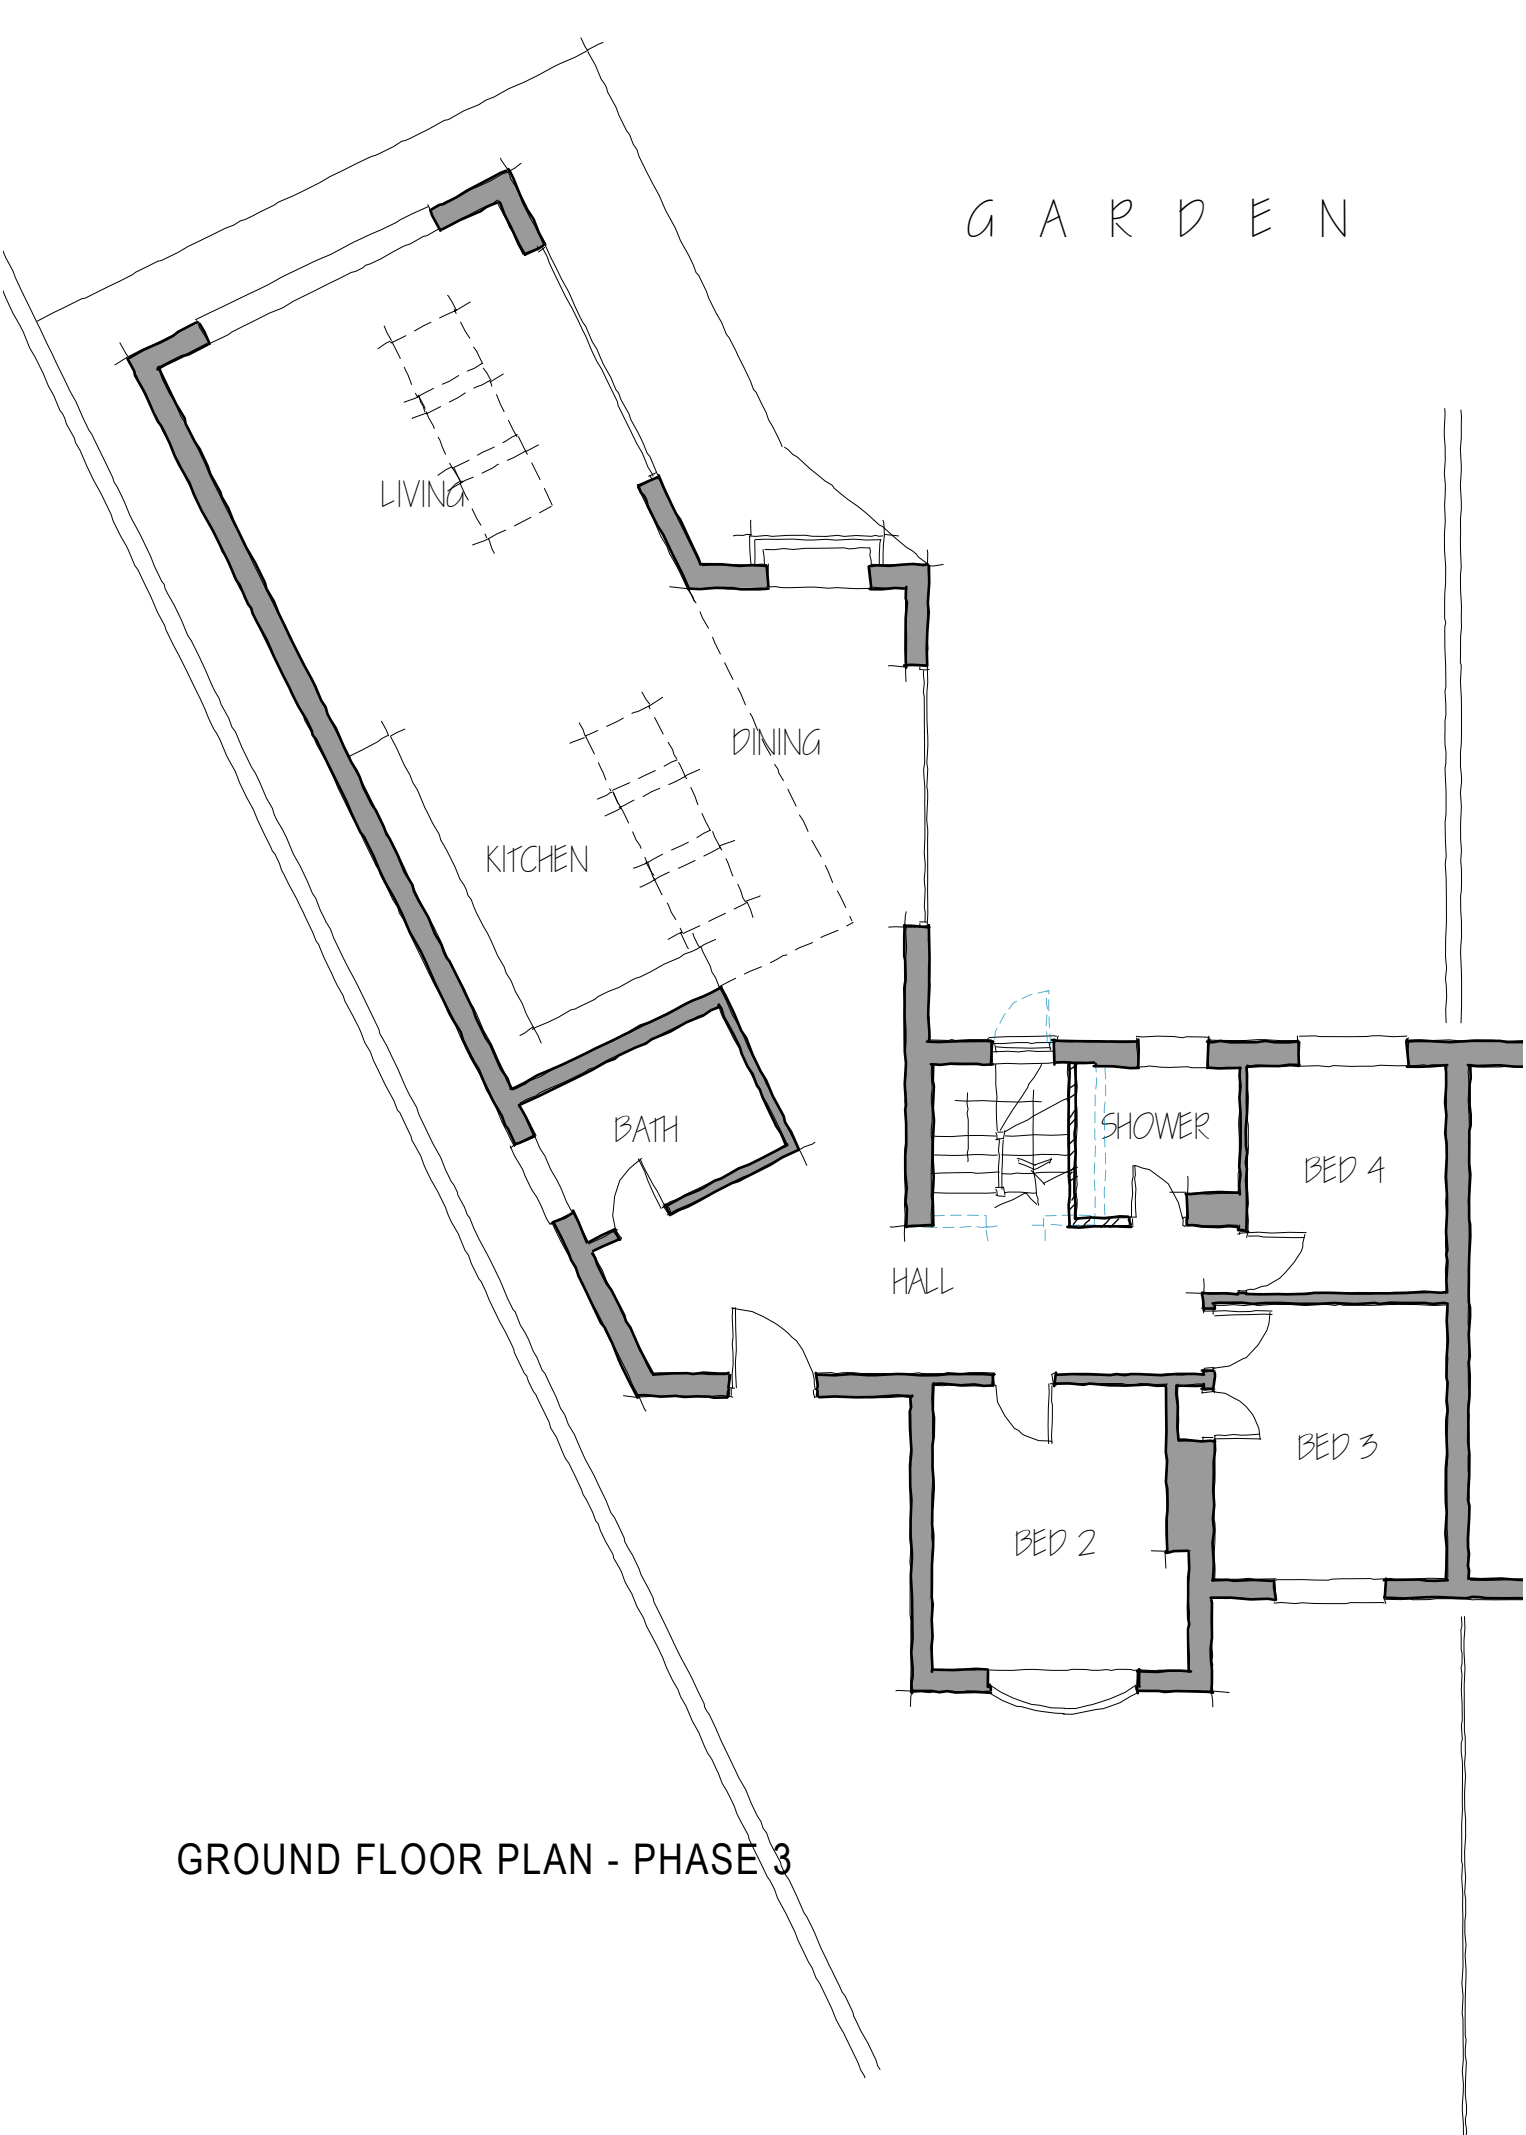


GROUND FLOOR PLAN - PHASE 3

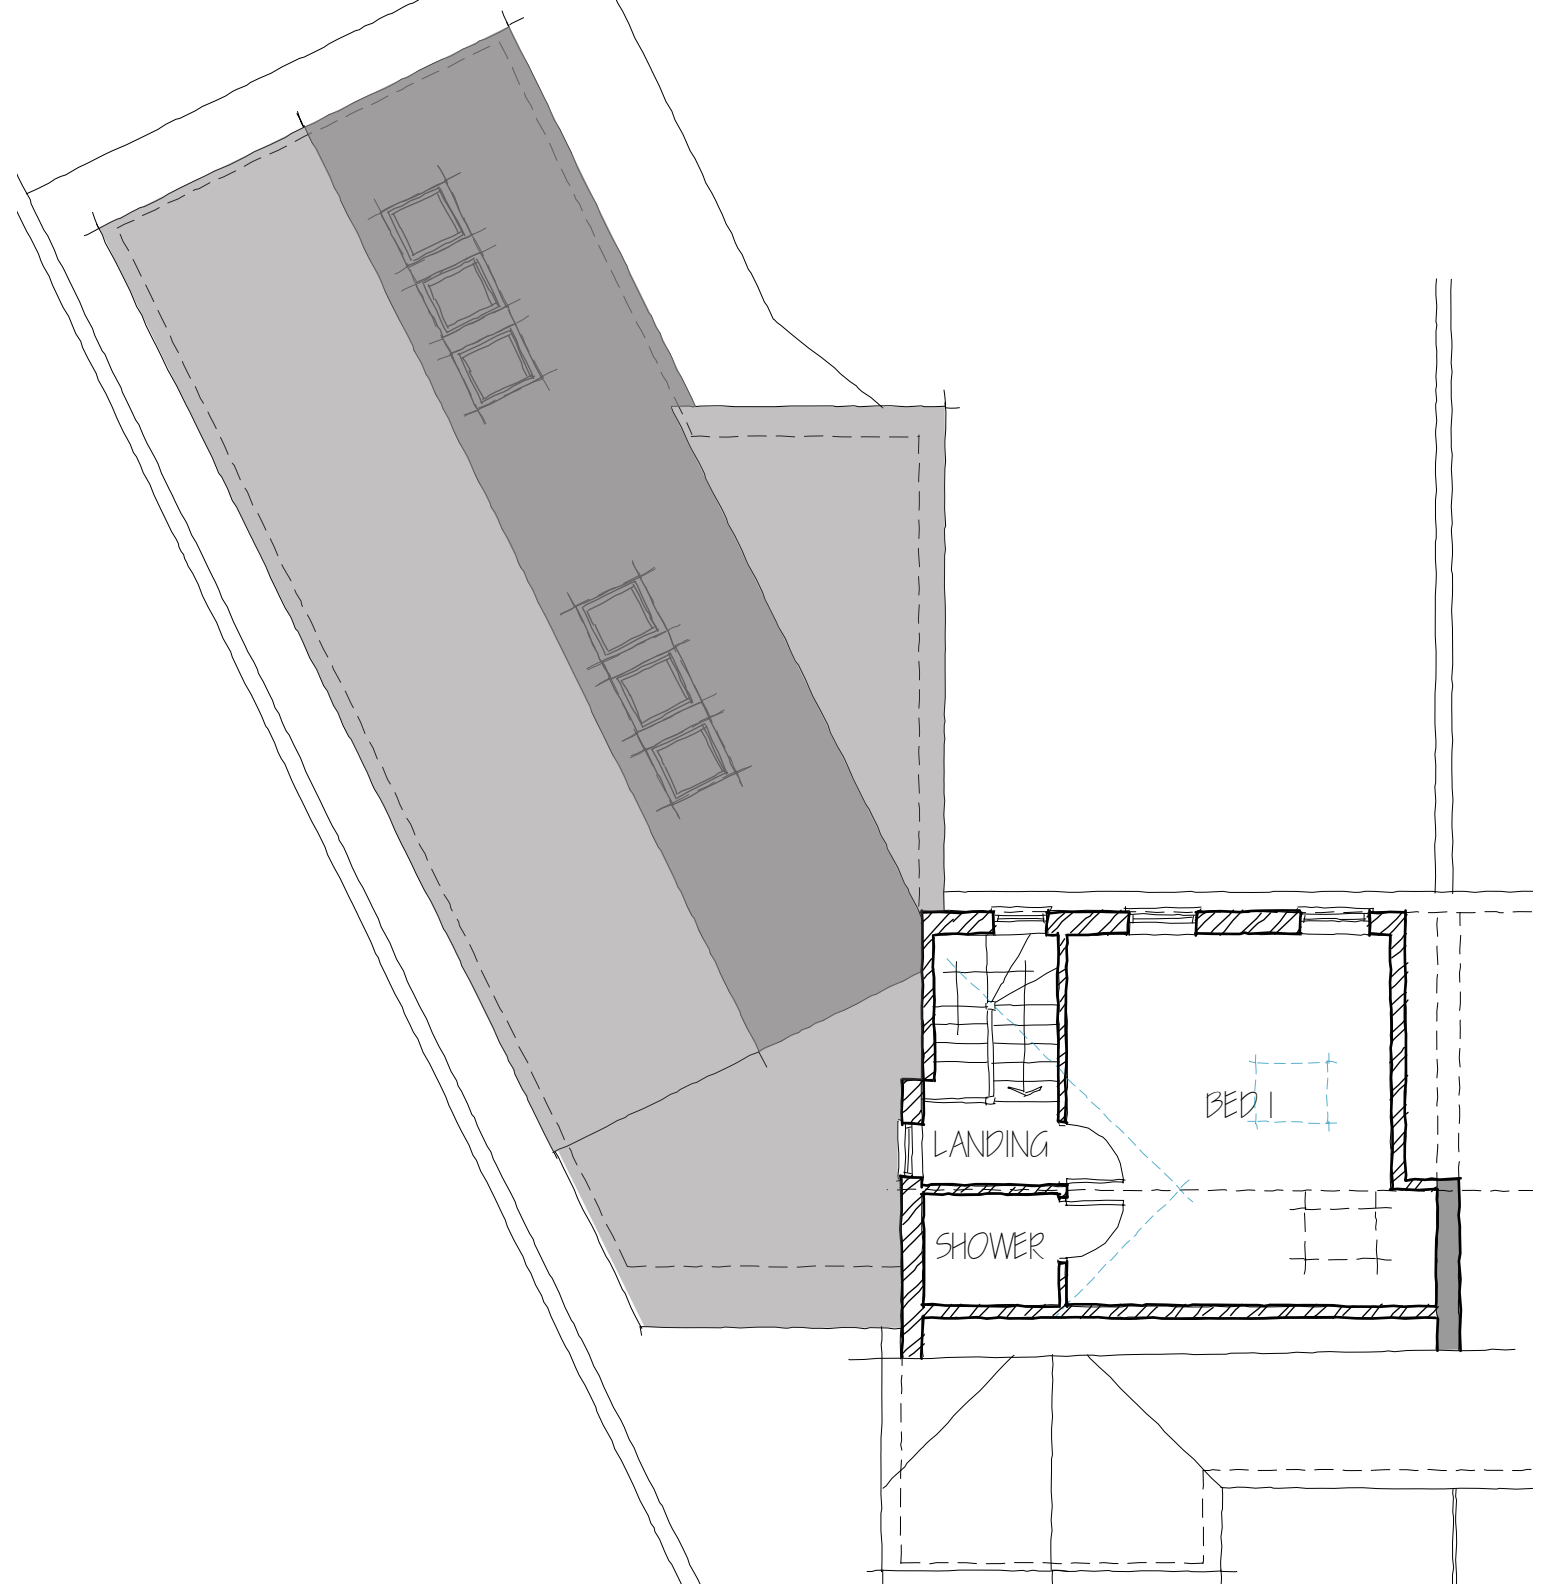

ROOF PLAN - PHASE 3

1:100 scale Bar
This Drawing has been produced for printing onto A3 size paper,

 

REV	COMMENTS	DATE
-----	----------	------

TCB

TC Biggin Architecture
ARCHITECTURE & PLANNING
www.tcbarchitecture.co.uk • info@tcbarchitecture.co.uk • 07889 218936

CLIENT Mr S Bashir
PROJECT 9 Emblem Crescent, Arborfield Cross,
Reading, RG2 9PA

DRAWING PROPOSED FLOOR PLANS - PHASE 3

DATE Nov 24 **DWG SCALE** 1:100 **DRAWN** TB **DWG No.** 175/200 **REV**

VERIFY ALL DIMENSIONS BEFORE SETTING OUT, COMMENCING WORK OR PRODUCTION OF FABRICATION DRAWINGS. REPORT ANY DISCREPANCIES TO THE SITE SUPERVISOR IMMEDIATELY. ©