




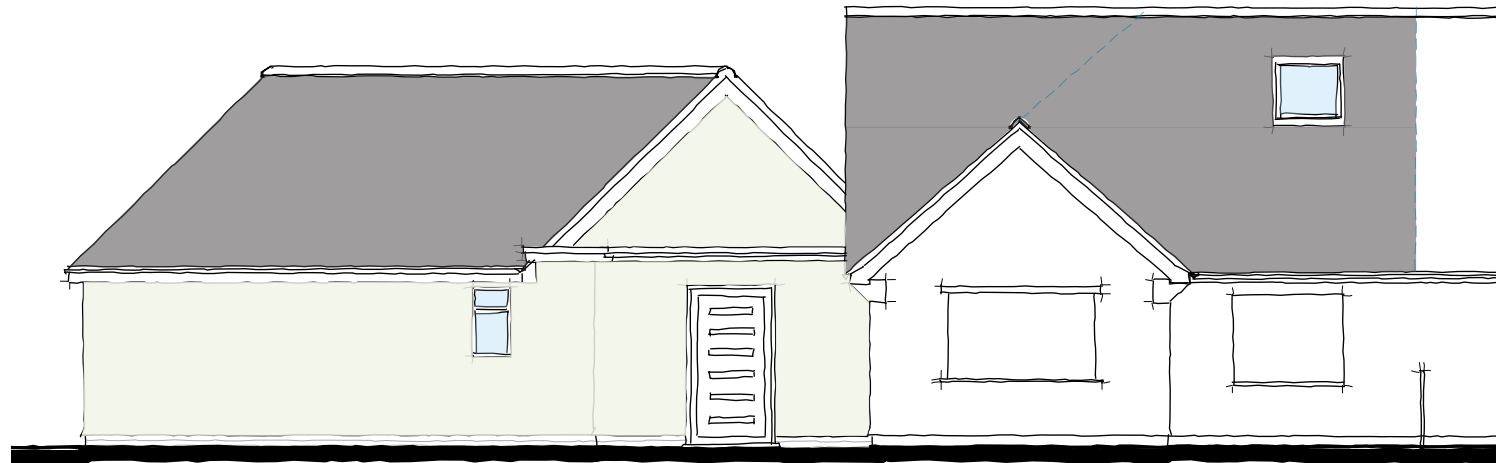


FRONT ELEVATION - PHASE 3

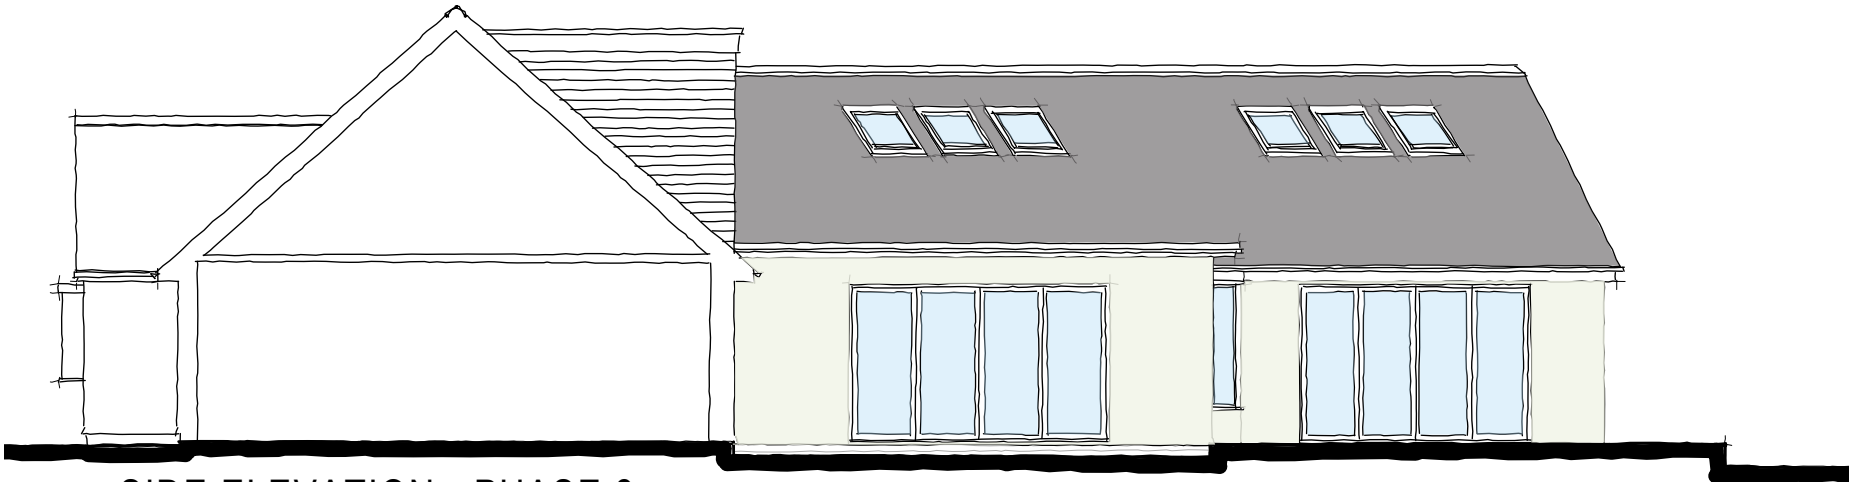

SIDE ELEVATION - PHASE 3

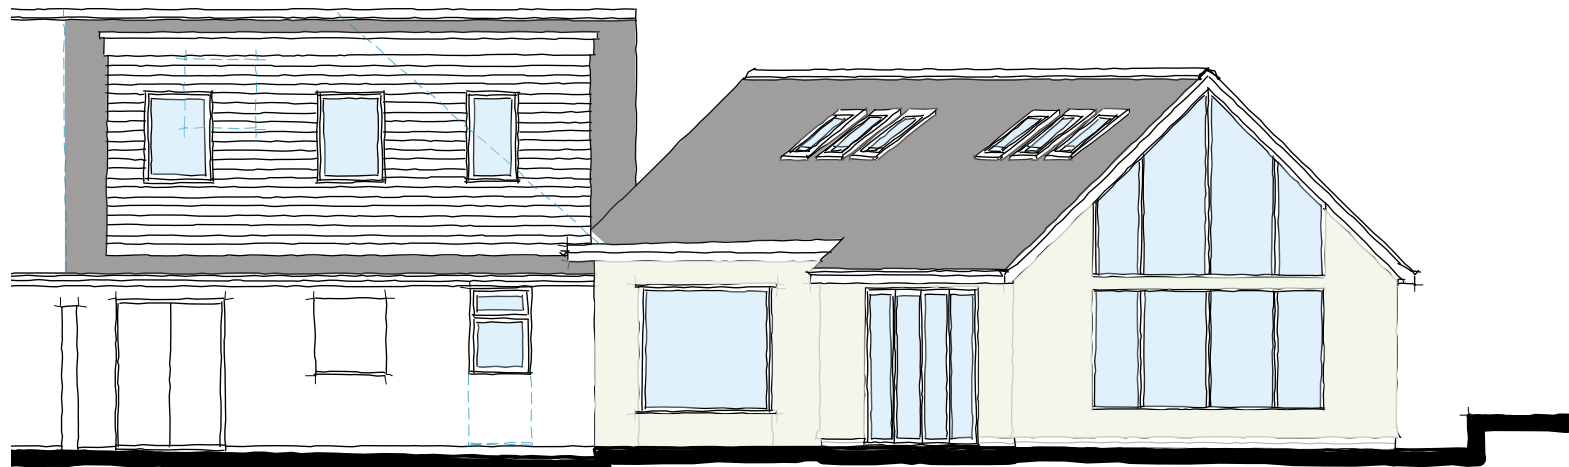

REAR ELEVATION - PHASE 3

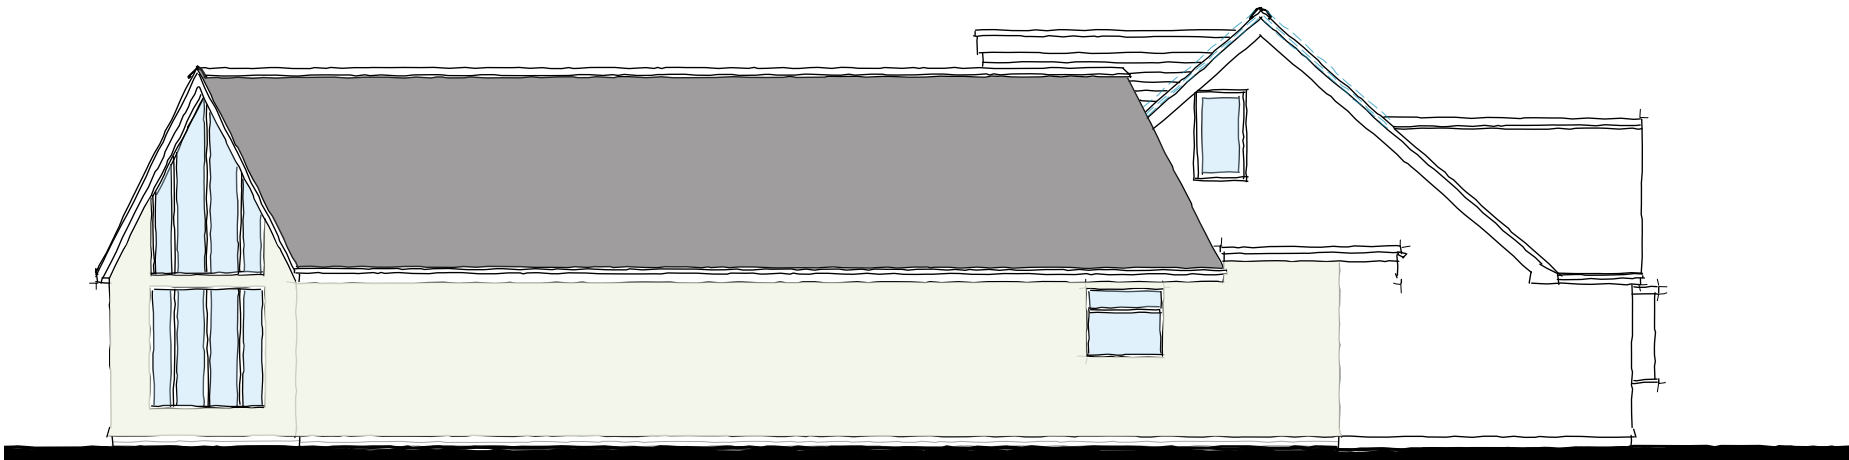

SIDE ELEVATION - PHASE 3

1:100 scale Bar
This Drawing has been produced for printing onto A3 size paper,



REV	COMMENTS	DATE
-----	----------	------

TCB

TC Biggin Architecture
 ARCHITECTURE & PLANNING
www.tcbarchitecture.co.uk • info@tcbarchitecture.co.uk • 07889 218936

CLIENT Mr S Bashir
 PROJECT 9 Emblem Crescent, Arborfield Cross, Reading, RG2 9PA
 DRAWING PROPOSE ELEVATIONS - PHASE 3

DATE Nov 24 DWG SCALE 1:100 DRAWN TB DWG No. 175/201 REV

VERIFY ALL DIMENSIONS BEFORE SETTING OUT, COMMENCING WORK OR PRODUCTION OF FABRICATION DRAWINGS. REPORT ANY DISCREPANCIES TO THE SITE SUPERVISOR IMMEDIATELY. ©