




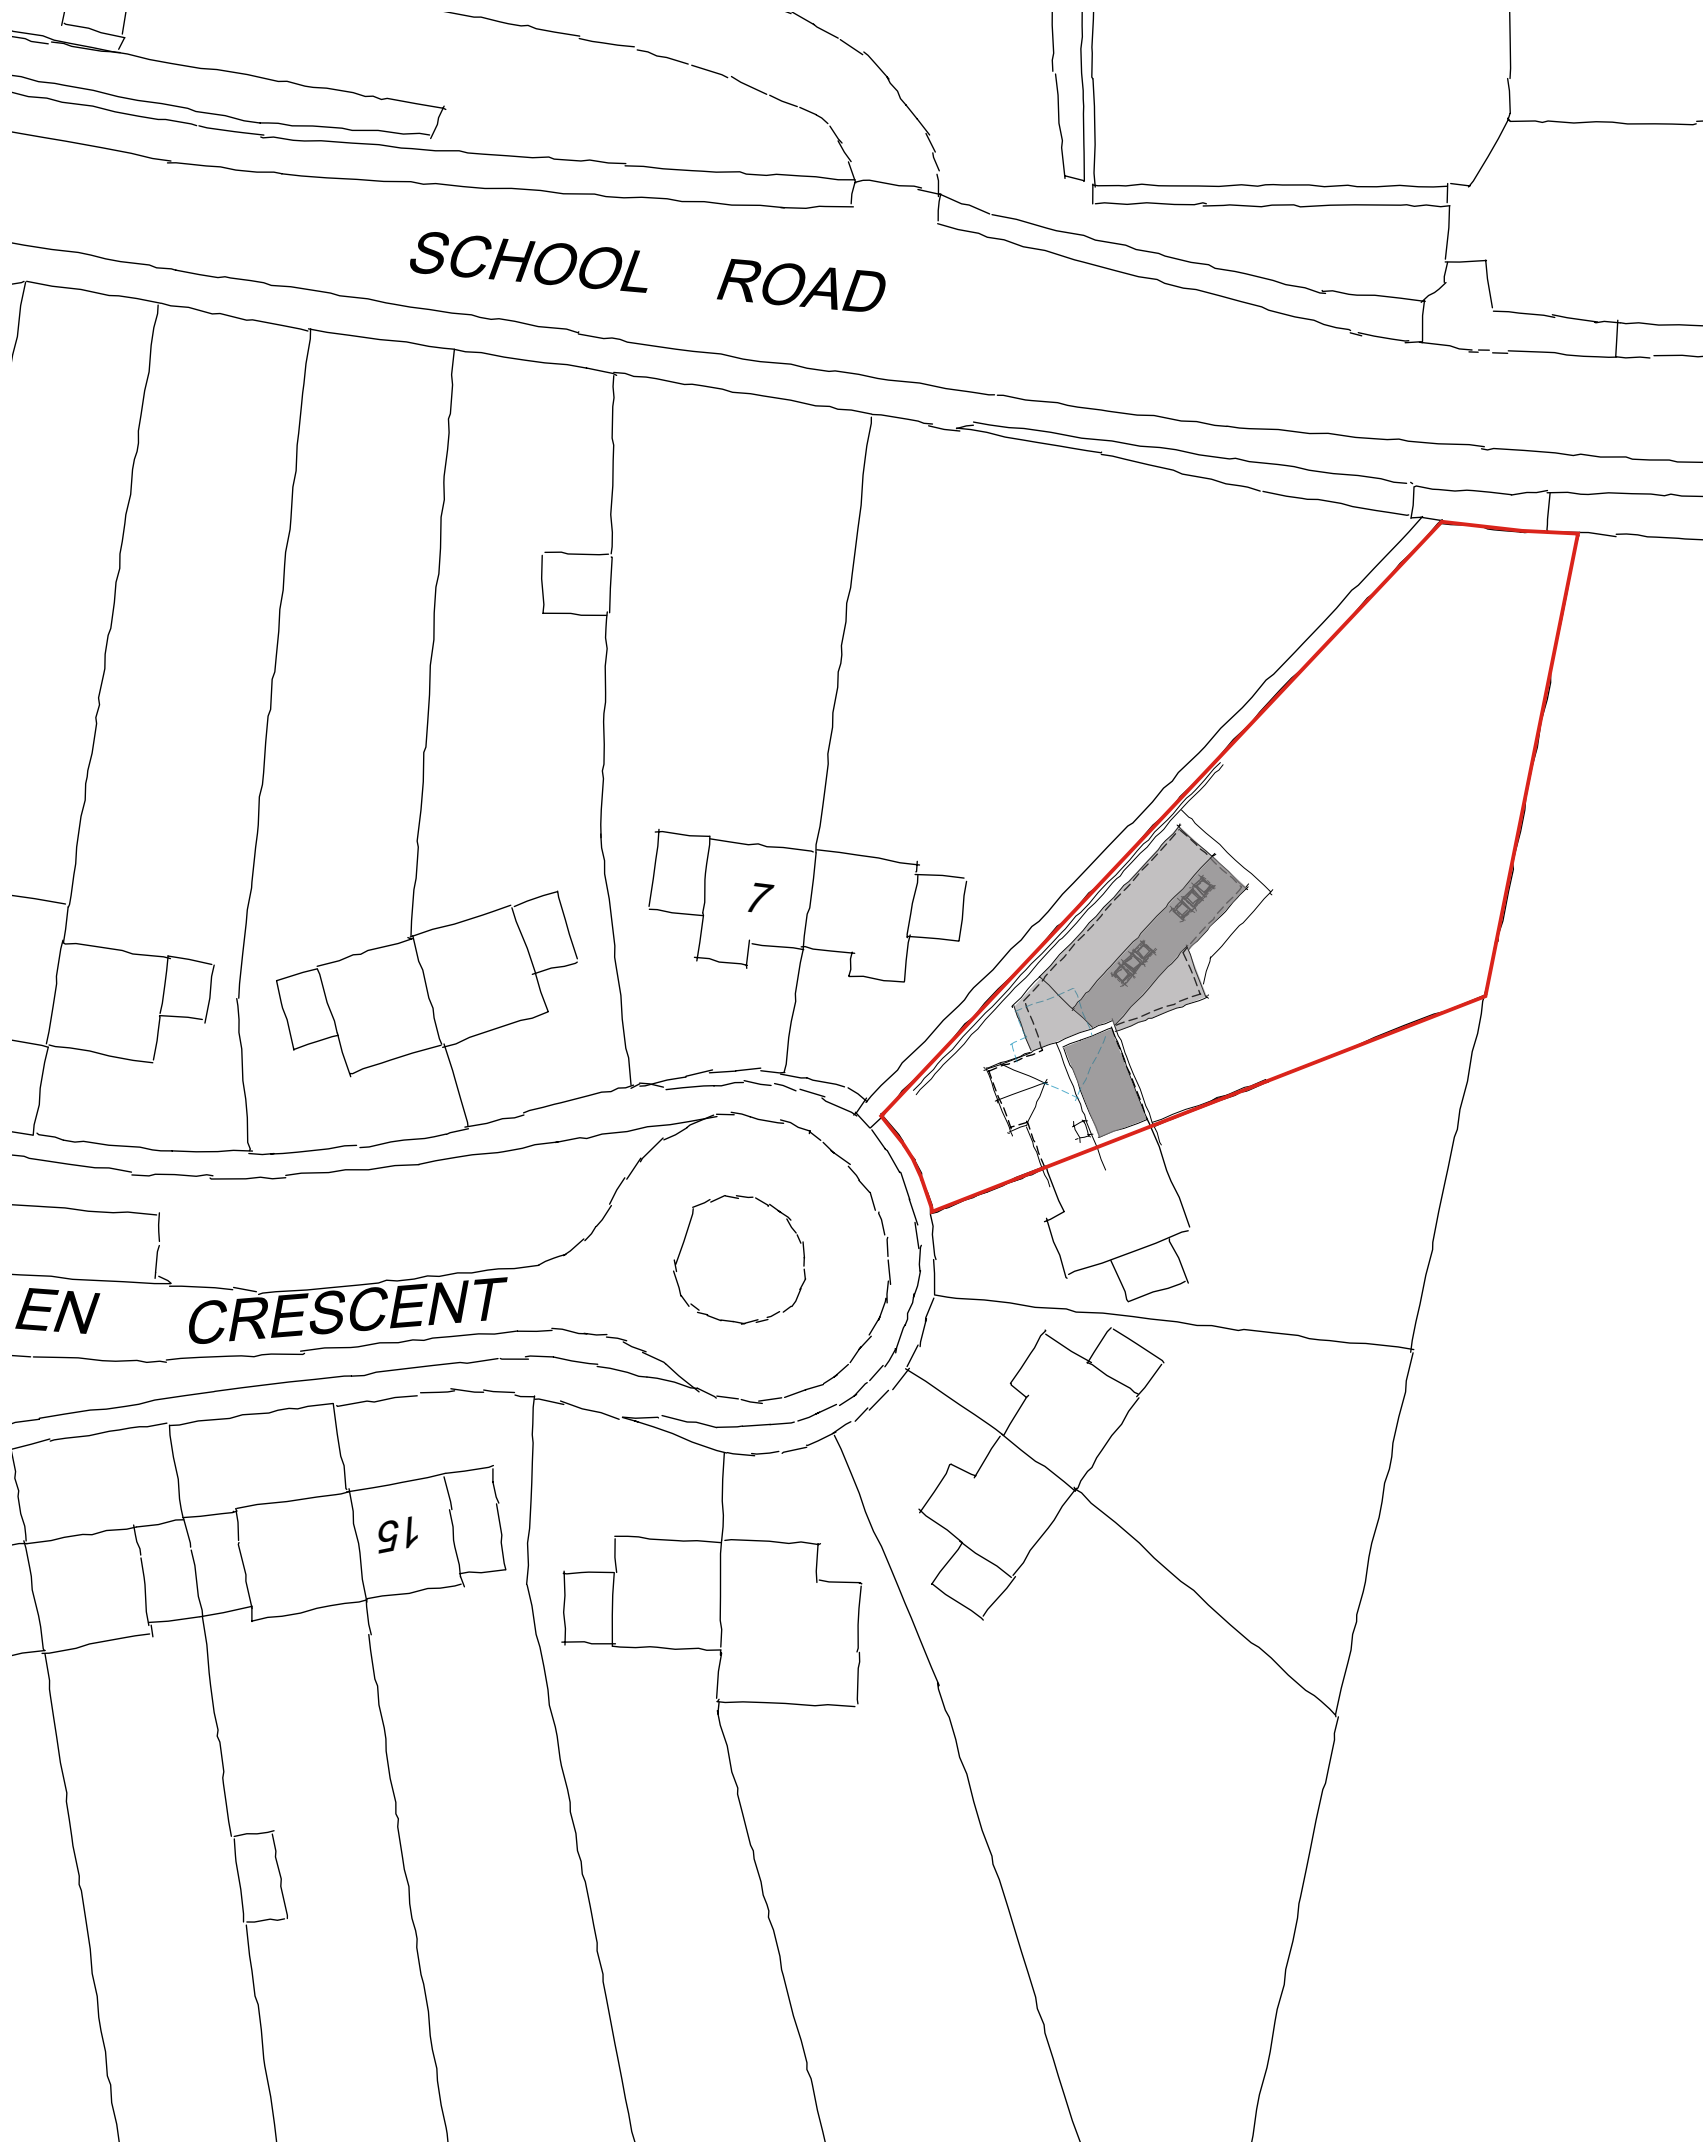


SITE PLAN 1:500 - PHASE 3

© Crown copyright 2024 Ordnance Survey 100053143

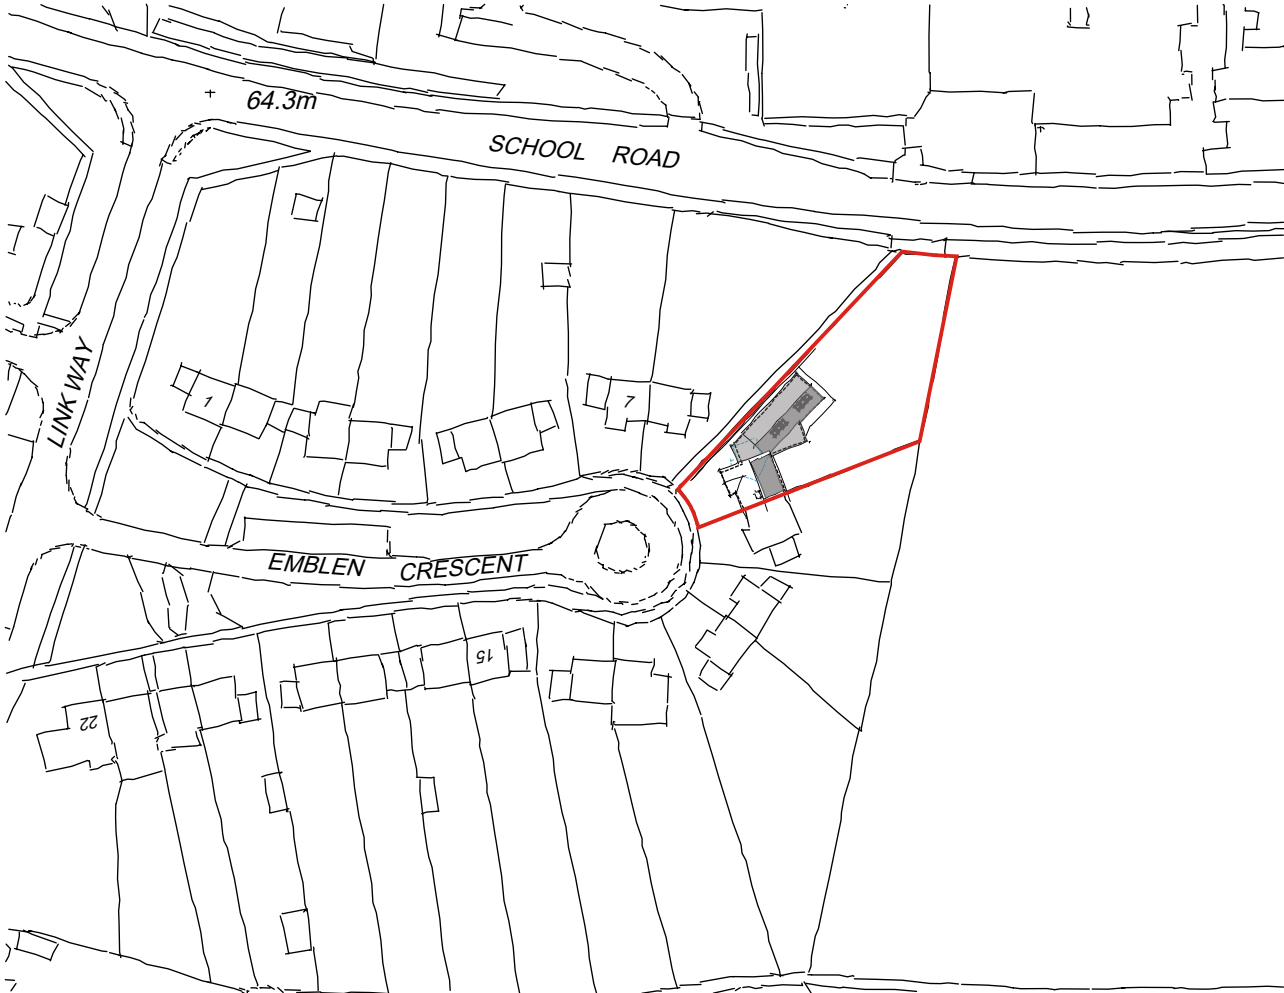

LOCATION PLAN 1:1250 - PHASE 3

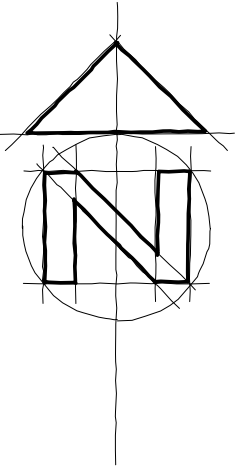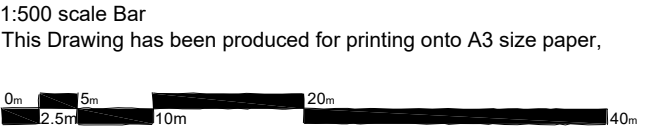

REV	COMMENTS	DATE
-----	----------	------

TCB

TC Biggin Architecture
ARCHITECTURE & PLANNING
www.tcbarchitecture.co.uk • info@tcbarchitecture.co.uk • 07889 218936

CLIENT	Mr S Bashir		
PROJECT	9 Emblem Crescent, Arborfield Cross, Reading, RG2 9PA		
DRAWING	PROPOSED SITE AND LOCATION PLANS - PHASE 3		
DATE	Nov 24	DWG SCALE	1:500/1250
DRAWN	TB	DWG No.	175/202
REV			

VERIFY ALL DIMENSIONS BEFORE SETTING OUT, COMMENCING WORK OR PRODUCTION OF FABRICATION DRAWINGS. REPORT ANY DISCREPANCIES TO THE SITE SUPERVISOR IMMEDIATELY. ©