


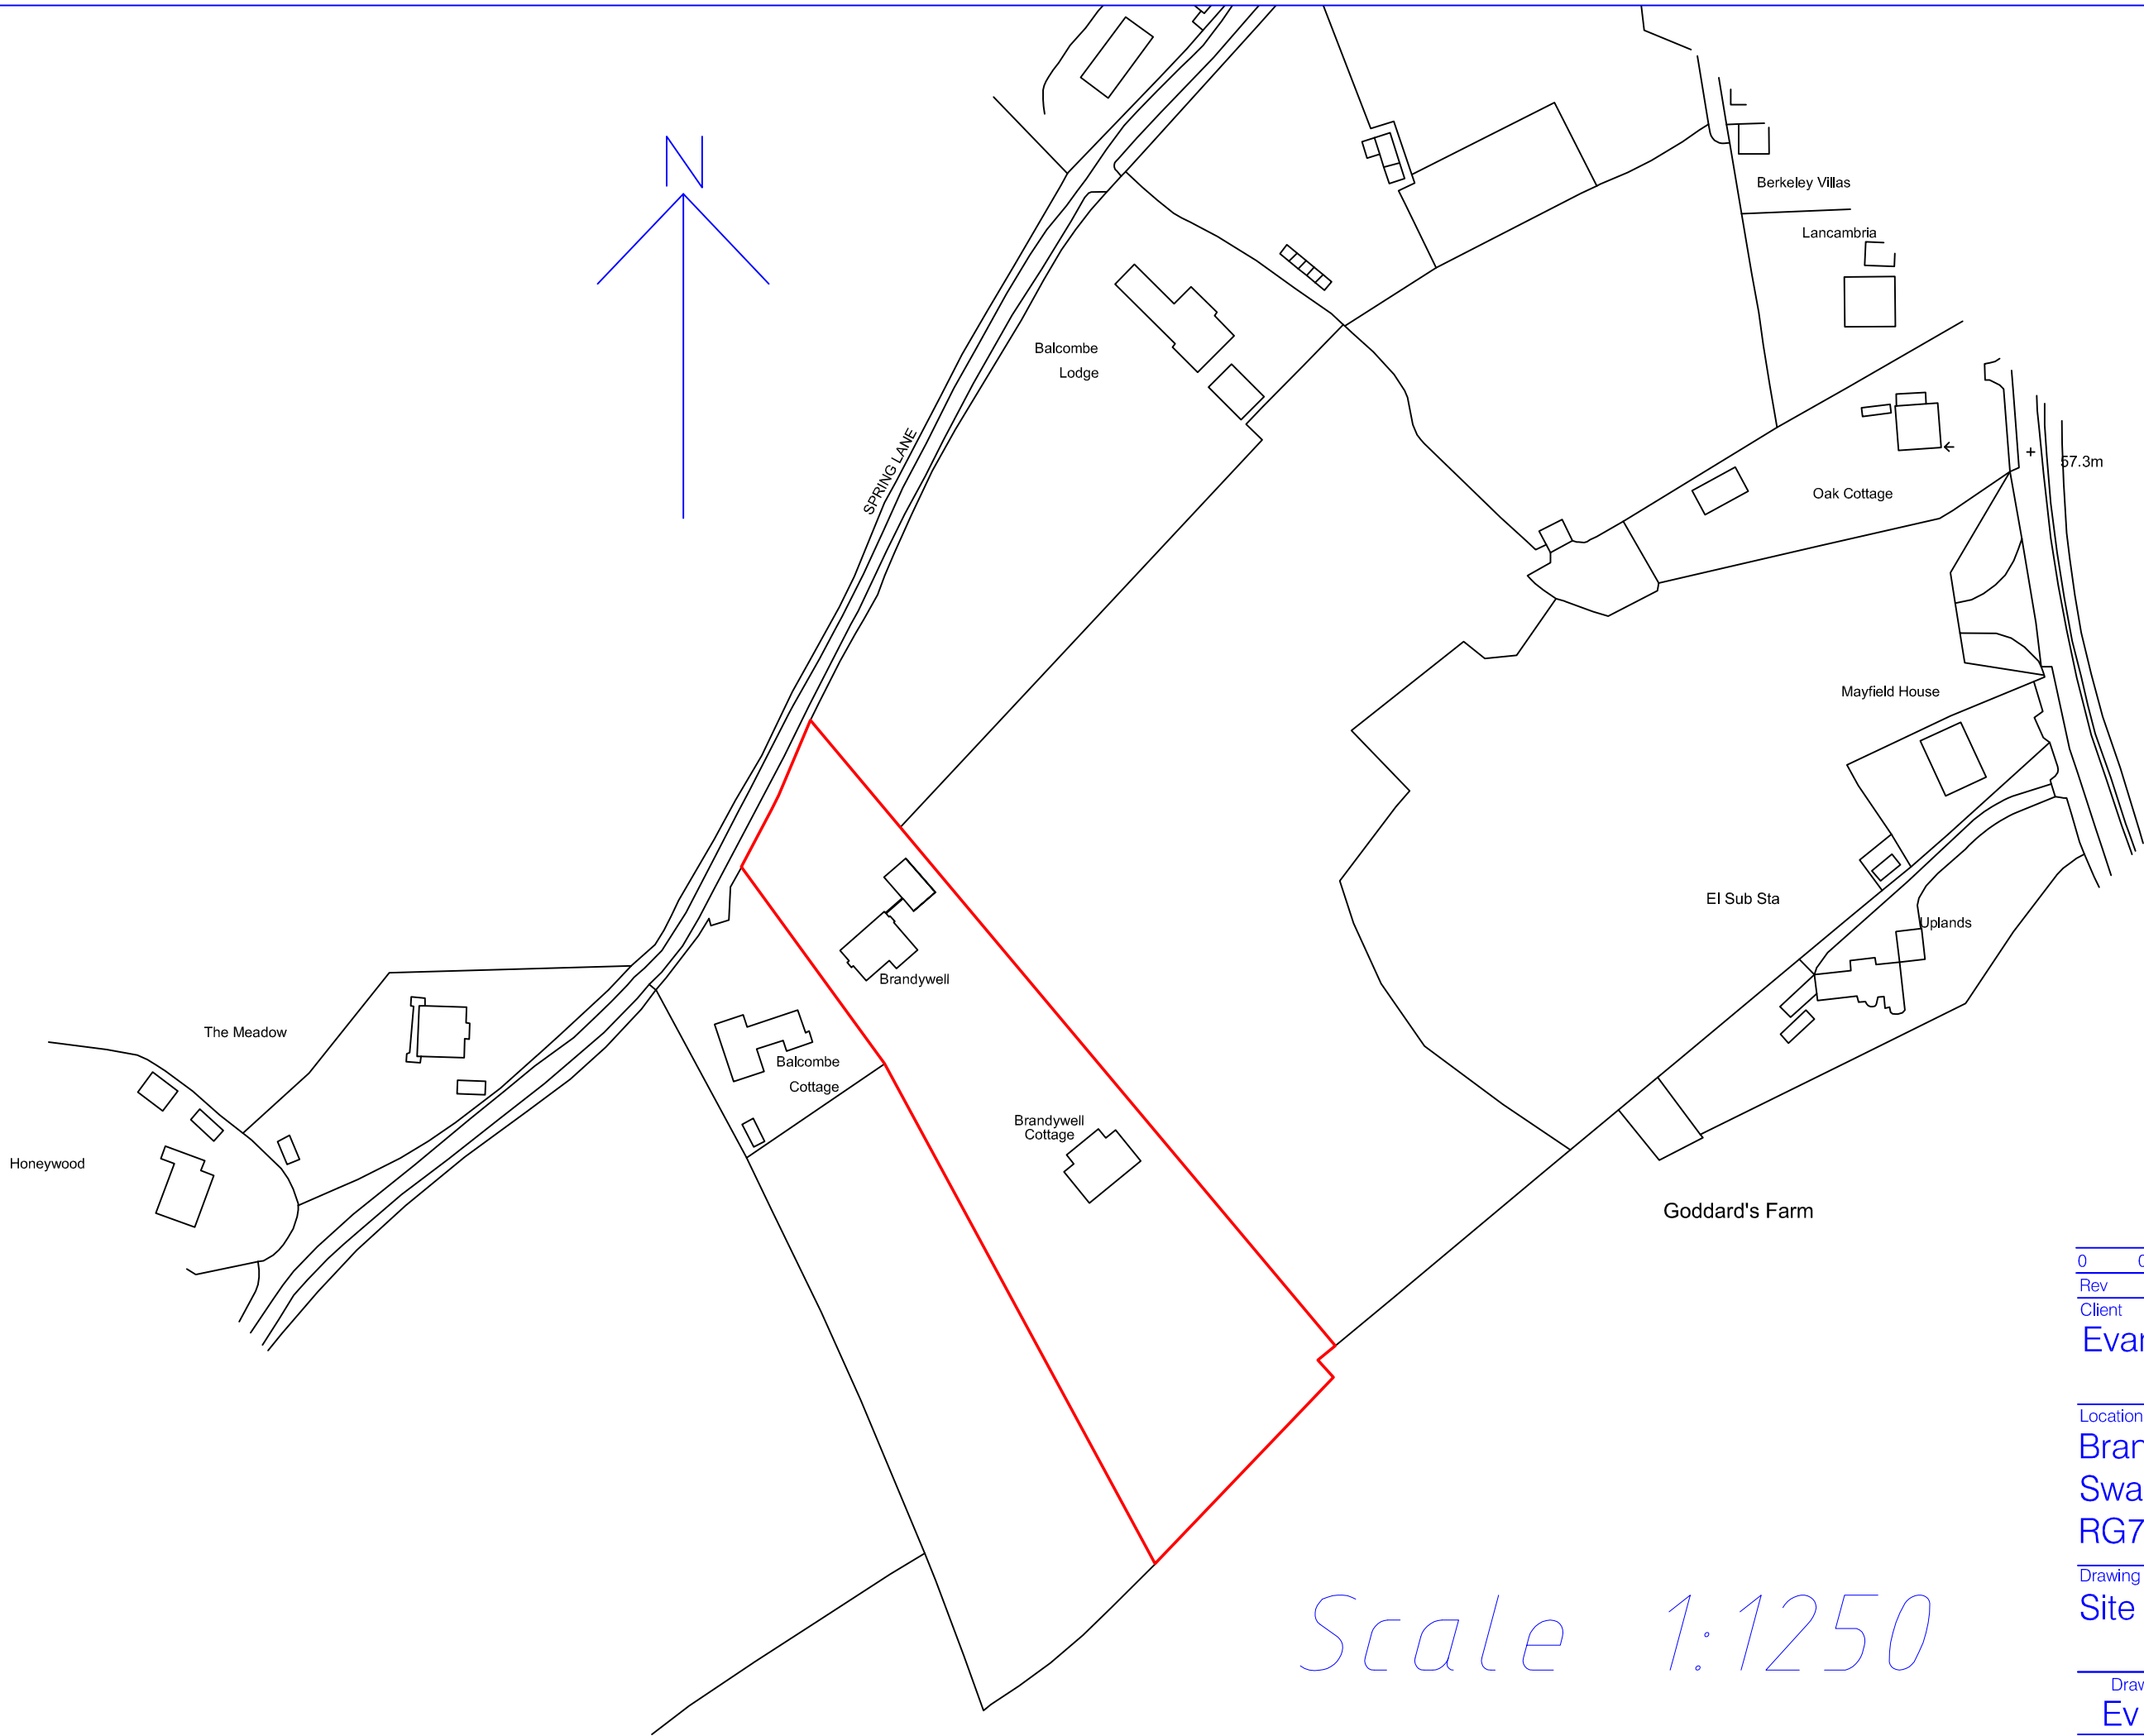

0	01.01.2016	Issued for Approval
Rev	Date	Description

Client
Evan Lindsell

Location
Brandywell Spring Lane
Swallowfield
RG7 1SU

Drawing Title
Site Plan

Drawn	Checked	Scale @ A3
Ev	ML	1:
Reference No.	Drawing No.	Revision
0128	01	0