


GARDEN OUTBUILDING PROPOSED LOCATION
13 CORNFIELD ROAD, RG5 4QA

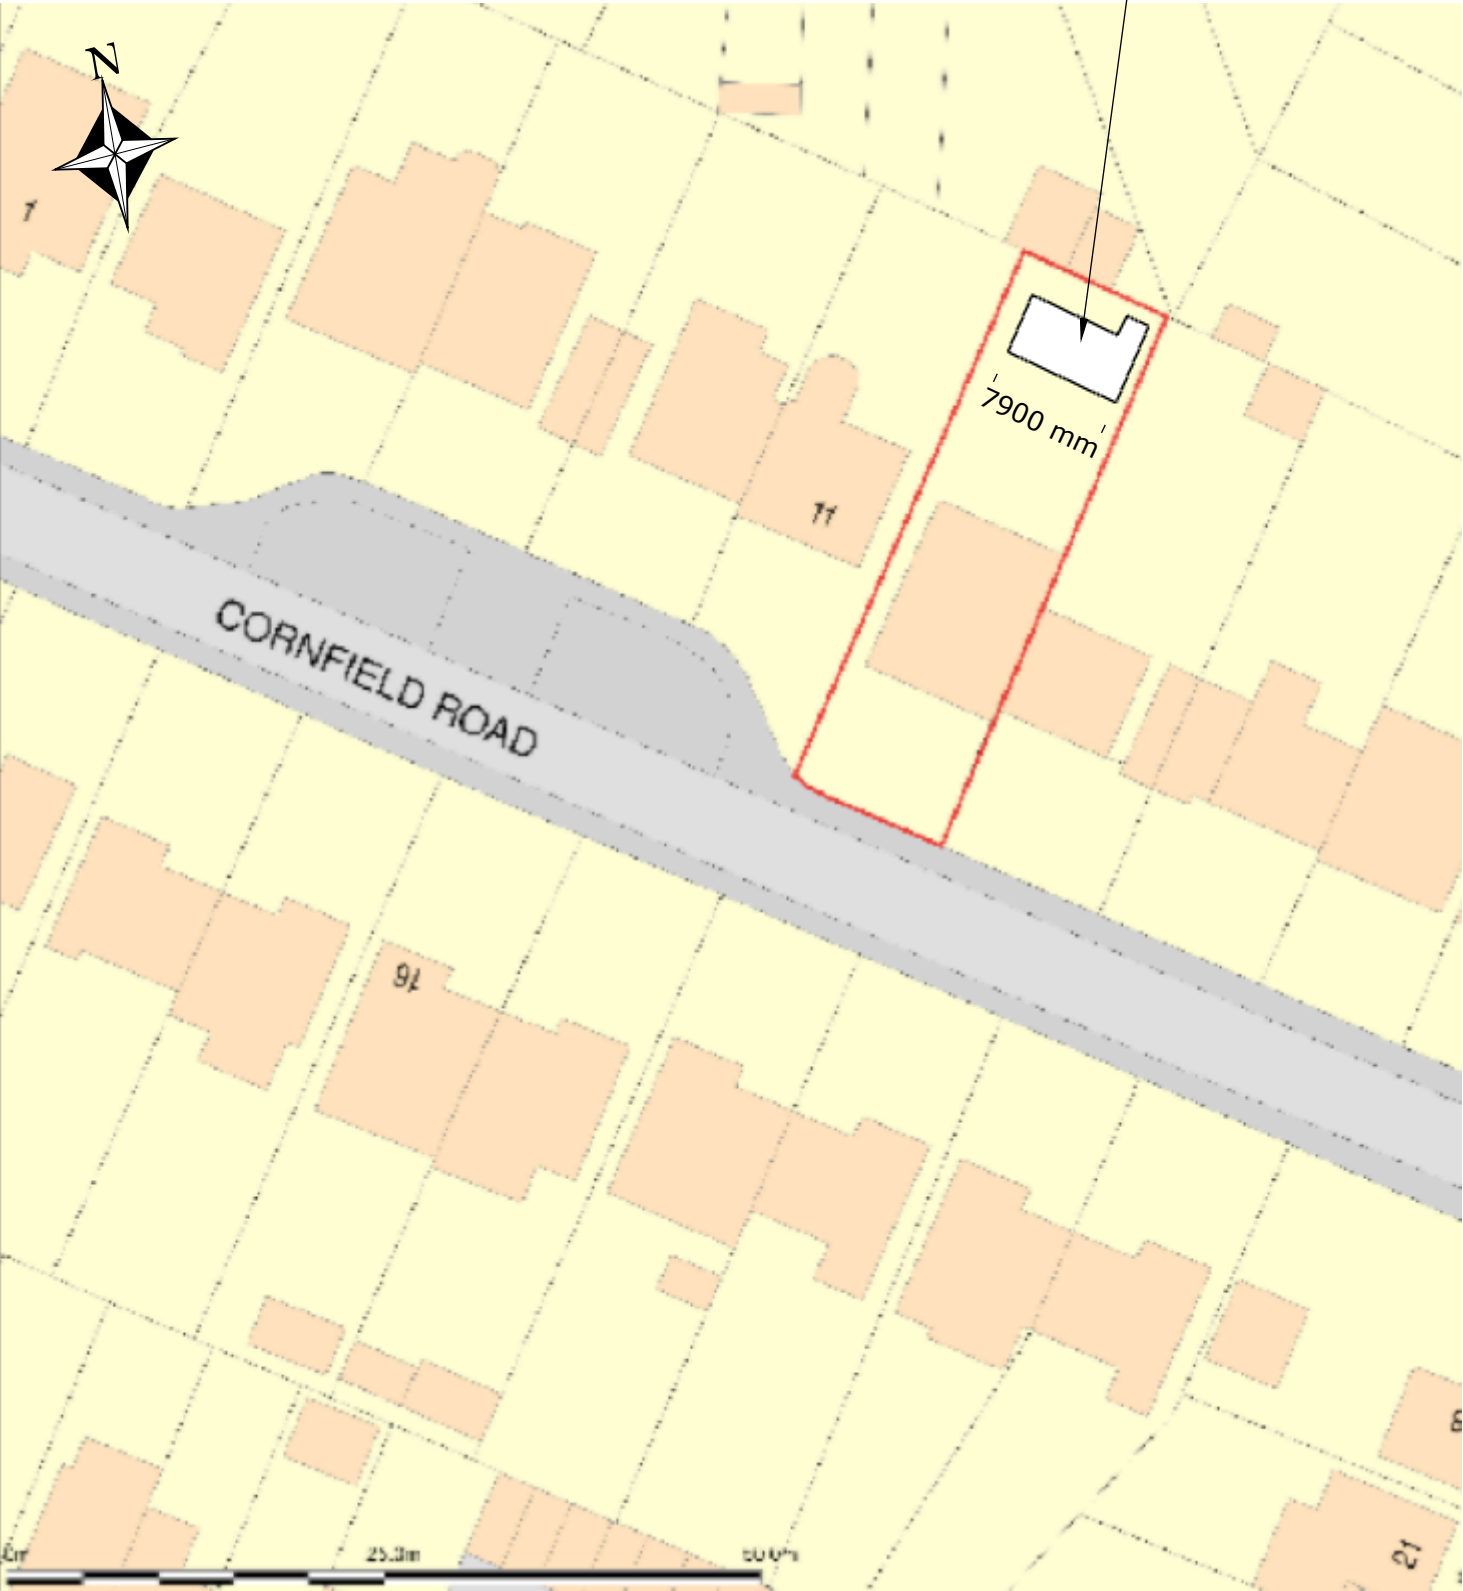

Site Plan (also called a Block Plan) shows area bounded by: 477047.0, 173761.0 477175.0, 173889.0 (at a scale of 1:500), Produced on 27th Feb 2025 from the Ordnance Survey National Geographic Database and incorporating surveyed revision available at this date.

PROPOSED GARDEN ROOM PLANS & ELEVATIONS

THIS DRAWING IS FOR THE PURPOSE OF PLANNING PERMISSION ONLY. DO NOT SCALE FROM THIS PLAN UNLESS FOR PLANNING PERMISSION, ALL DIMENSIONS AND LEVELS ARE TO BE CHECKED ON SITE AND ANY DISCREPANCIES ARE TO BE REPORTED IMMEDIATELY.

scale: 1:500 A4		REVISIONS
	MM/DD/YY	REMARKS
1	27/02/25	PROPOSED SITE PLAN
2	06/08/25	PROPOSED SITE PLAN A4 - PLANNING
3	--/--/--	...