
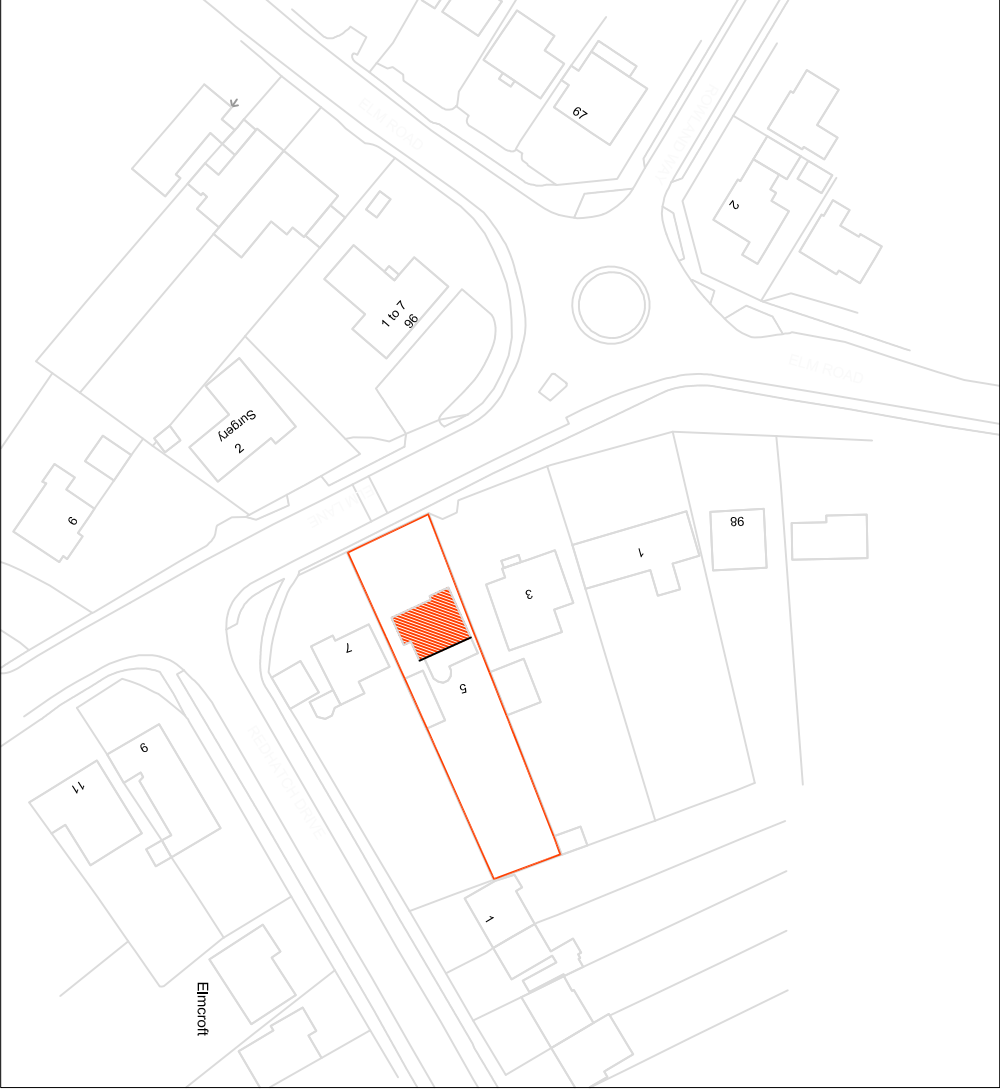
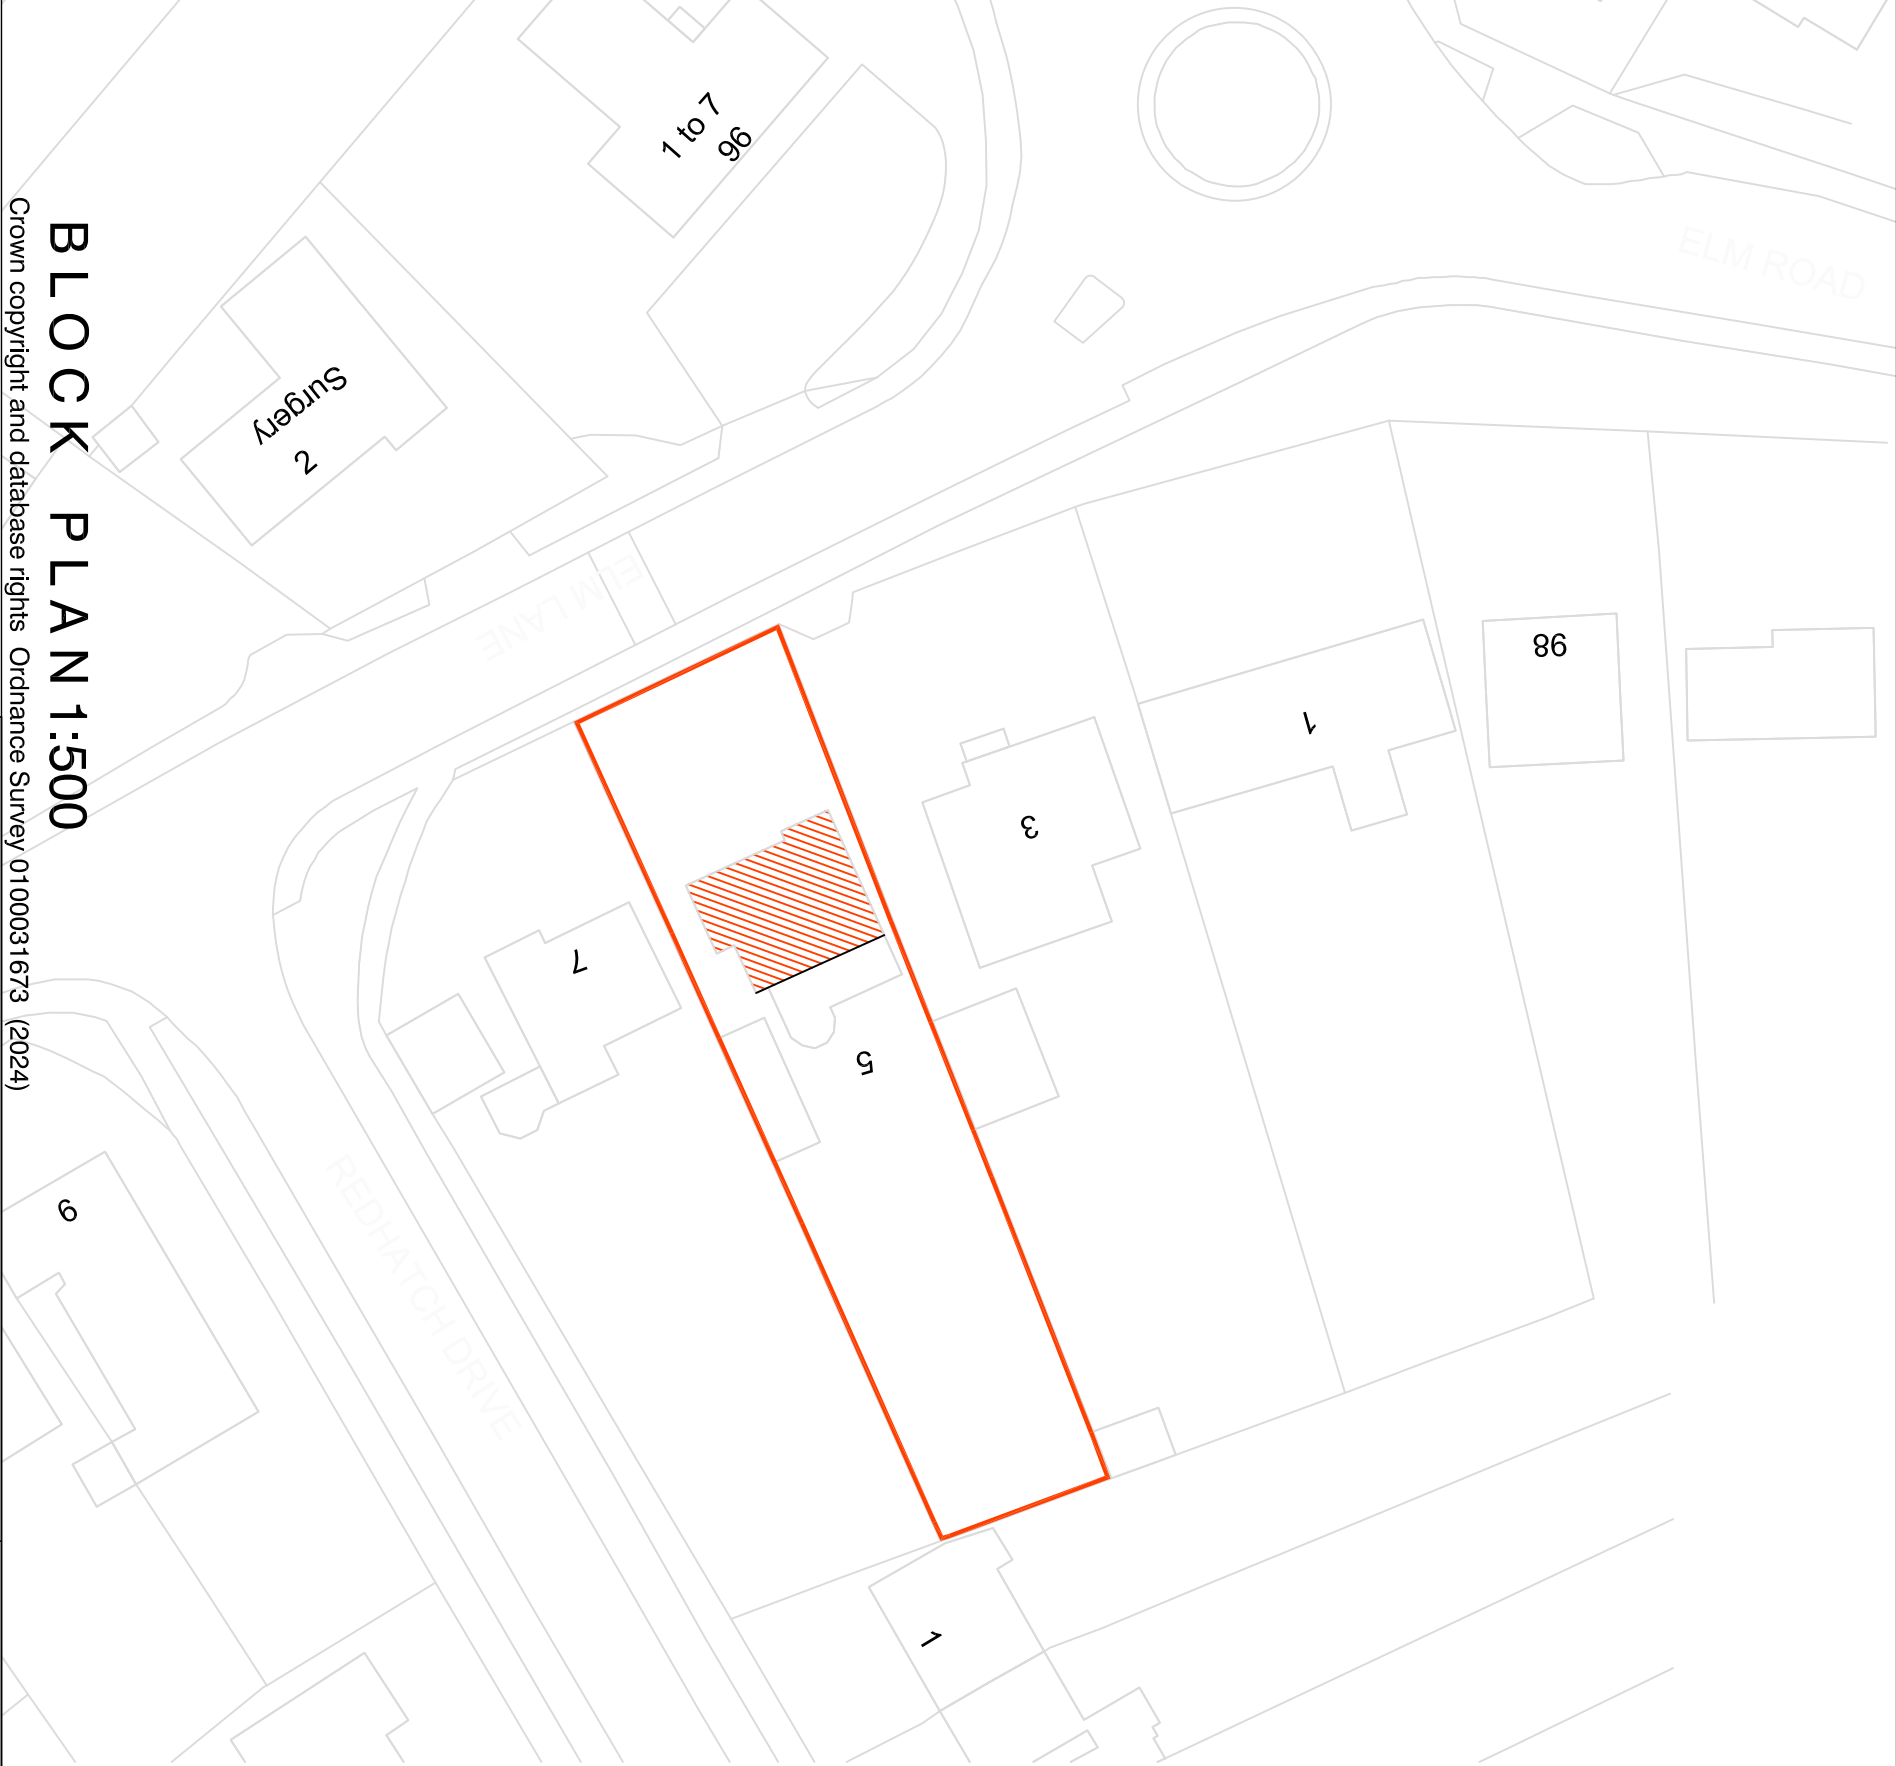


LOCATION PLAN 1:1250


0 10m 50m 100m

BLOCK PLAN 1:500

Crown copyright and database rights Ordnance Survey 0100031673 (2024)

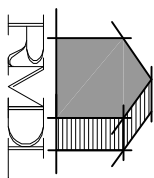

RAMMURTI DESIGN LTD
ARCHITECTURAL & PLANNING SERVICES
268 TILFHURST Lane, READING RG30 2NE
TEL/FAX: 01189510628 MOB: 07799883574

 

Proposed loft conversion with "hip" to "gable" extensions,
with the addition of roof windows to front and rear elevations
of existing dwelling
at 5, Elm Lane, Earley Reading
for Kennet Investments Ltd

BLOCK & LOCATION PLANS

Scale: as shown
Date: September 2024

EL05:001 Rev -