



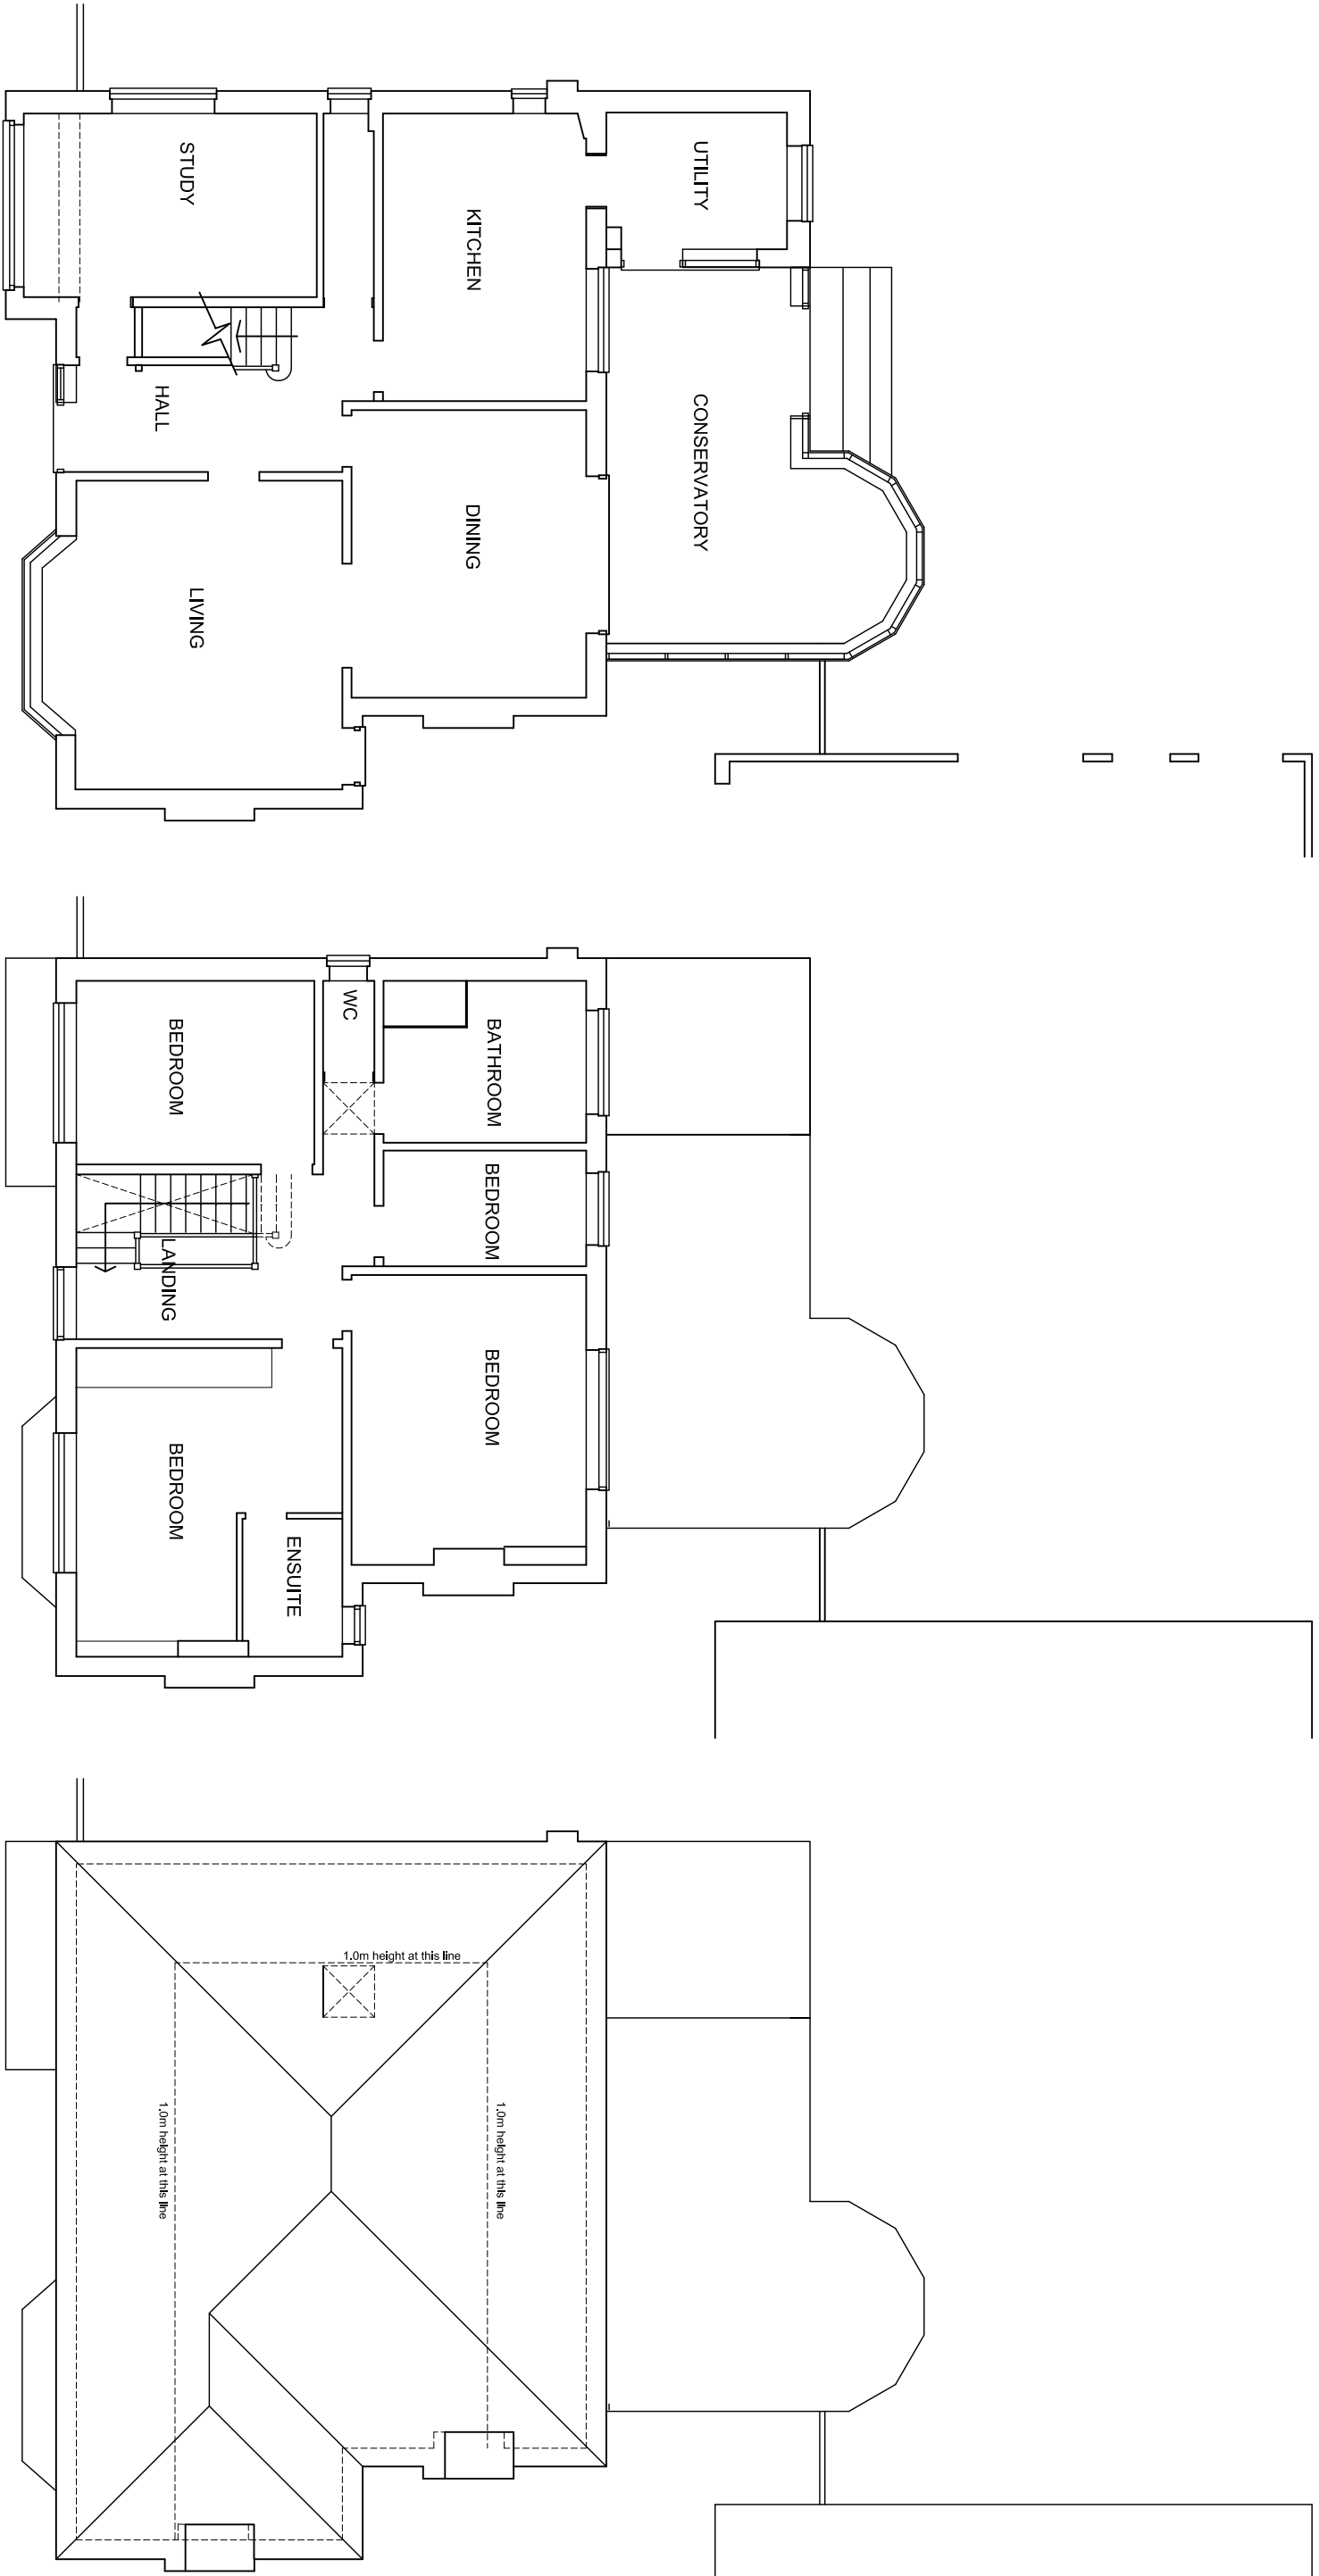

Ground Floor Plan

First Floor Plan

Loft Floor Plan

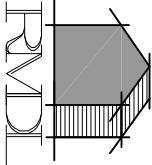

RAMMURTI DESIGN LTD
ARCHITECTURAL & PLANNING SERVICES
268 TILFHURST Lane, READING RG30 2NE
TEL/FAX:01189510628 MOB:07799883574



Proposed loft conversion with "hip" to "gable" extensions,
with the addition of roof windows to front and rear elevations
of existing dwelling
at 5, Elm Lane, Earley Reading
for Kennet Investments Ltd

EXISTING FLOOR PLANS

Scale: as shown
Date: September 2024

EL05:002 Rev -