



Contractors and consultants are not to scale dimensions from this drawing

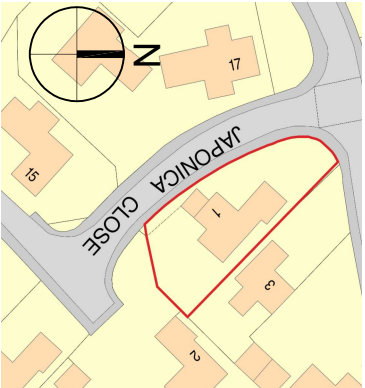

Location plan (not to scale)

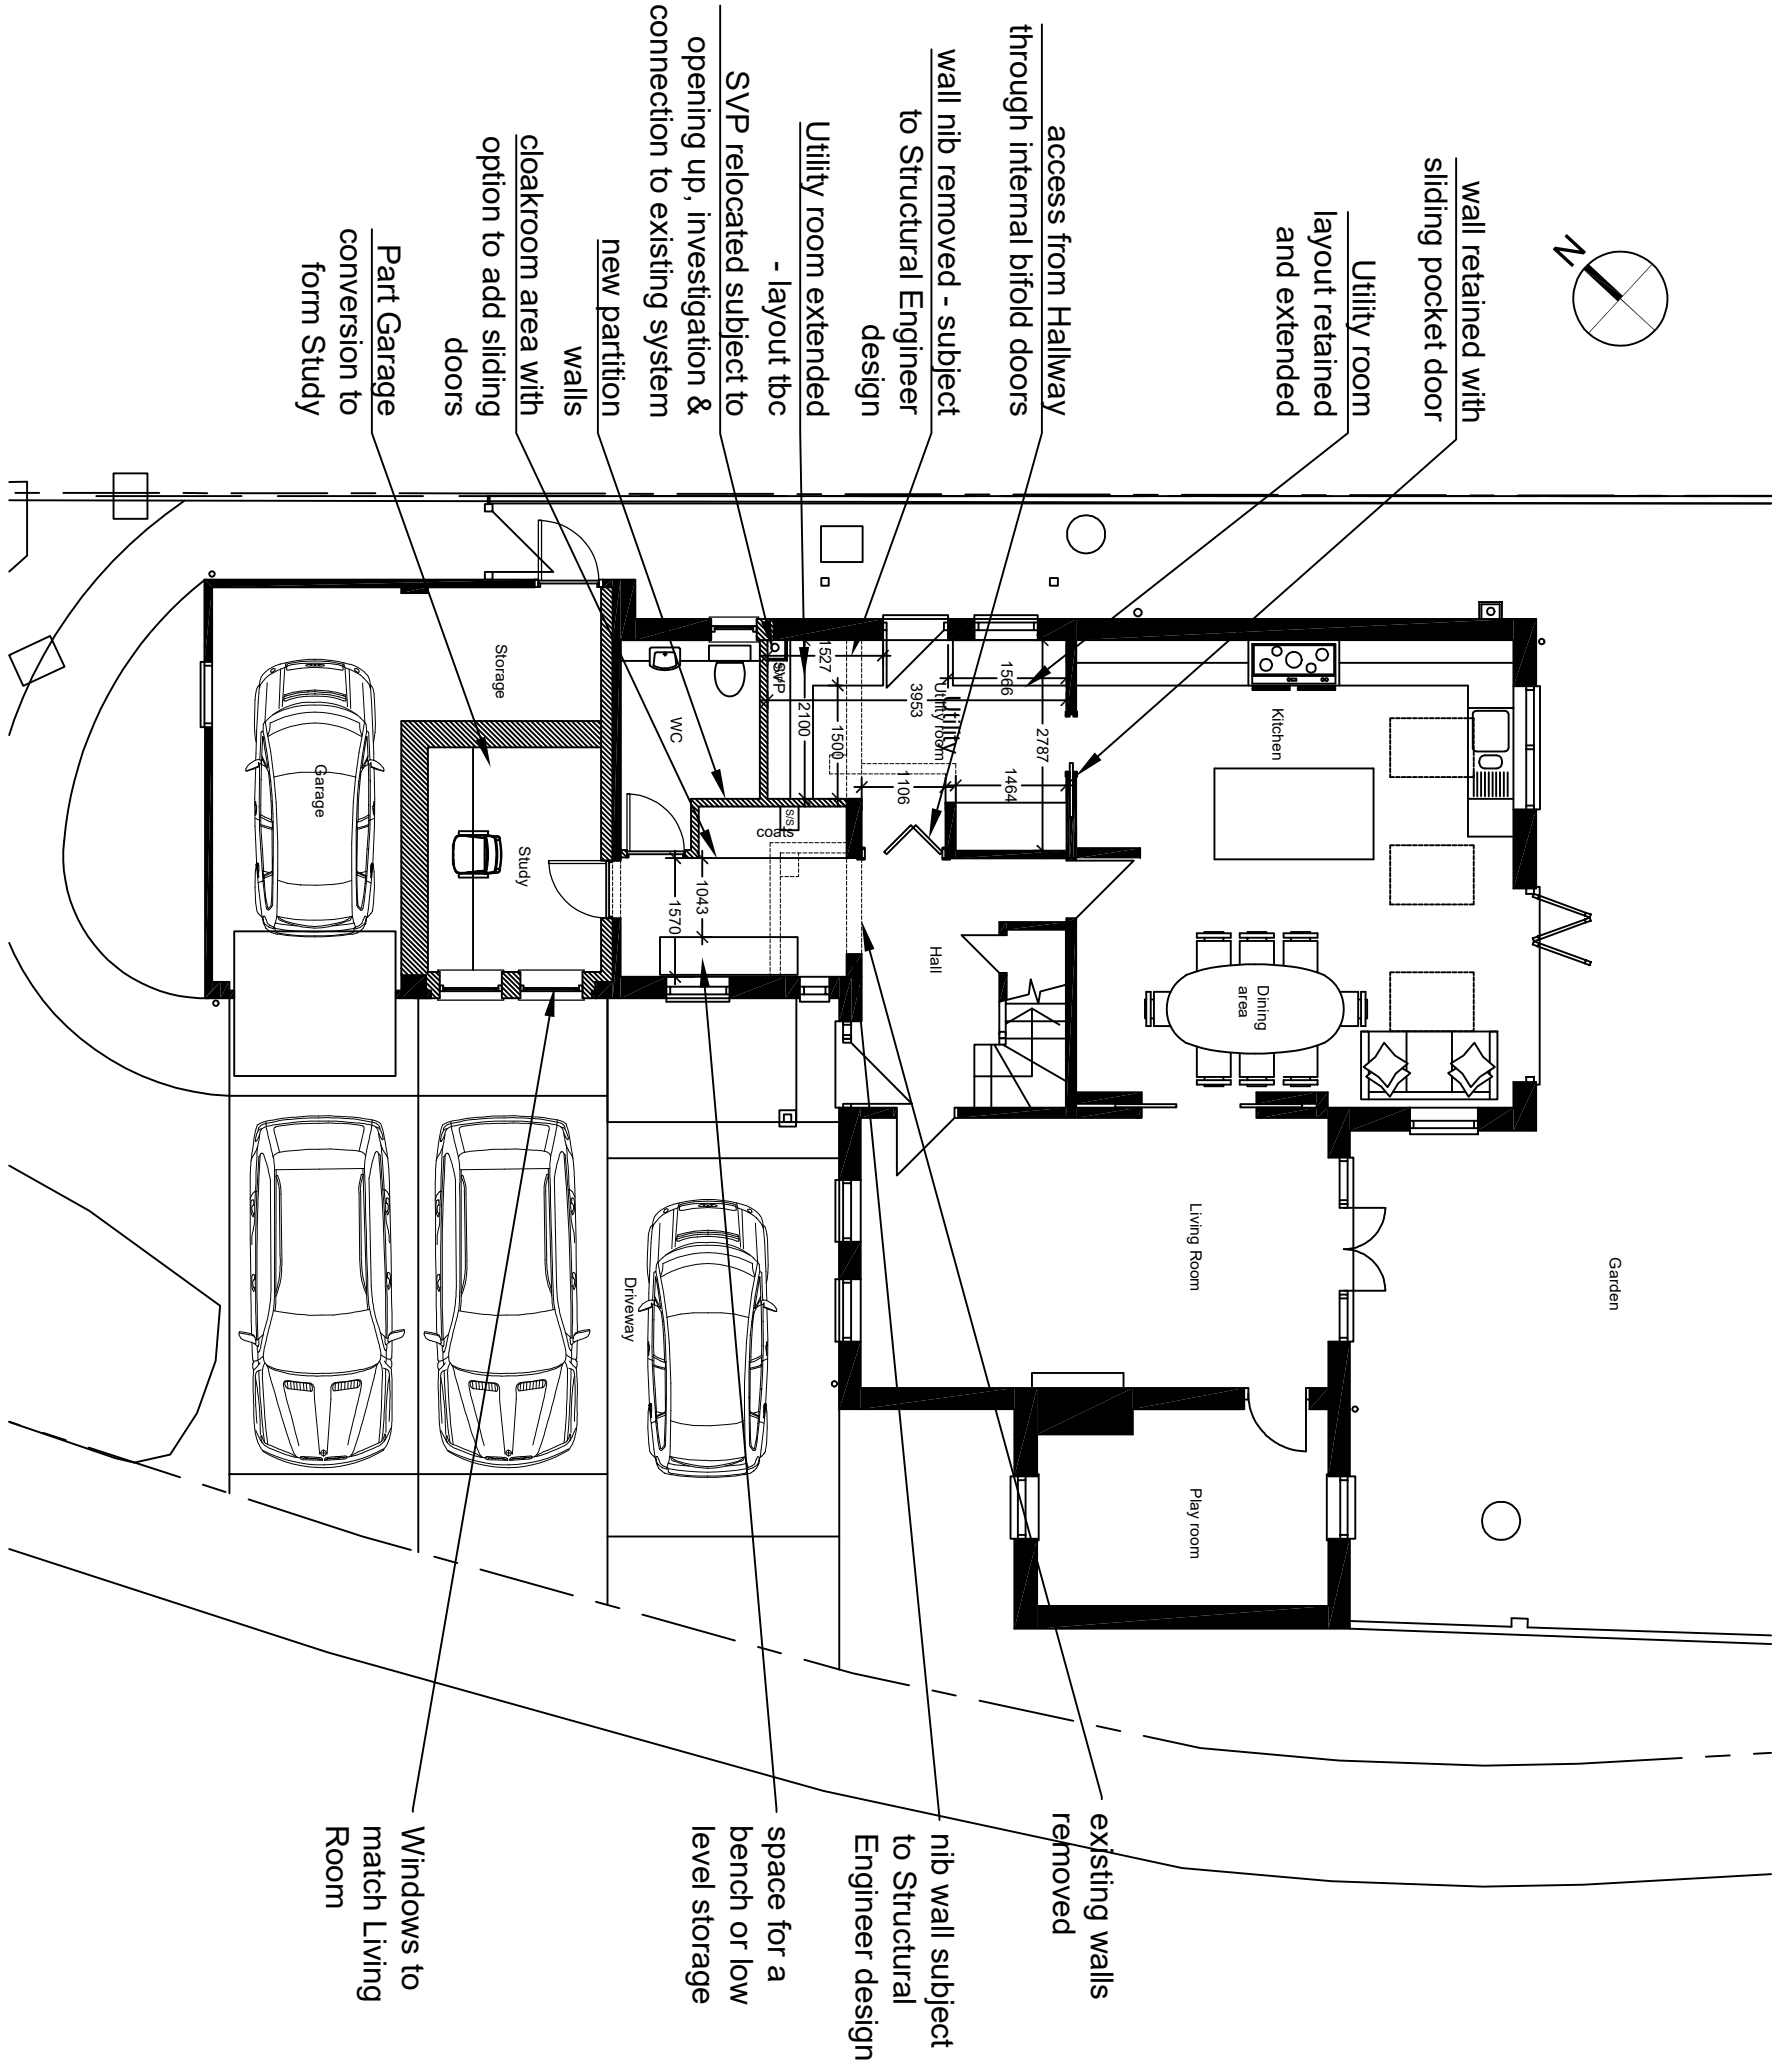

Proposed Ground floor plan

Revision	Date	Description
E	20-08-25	LDC application
D	04-08-25	Revised layout
C	01-07-25	Revised layout
B	06-06-25	Revised layout
A	15-05-25	For Information
-	02-05-25	For Information

Status

LDC application

Scale
1:100@A3
Job Number
067

Drawn By
SG
Drawing Number
03-07

Date
May 25
Revision
E



sarahgouldarchitects@gmail.com