




Contractors and consultants are not to scale dimensions from this drawing

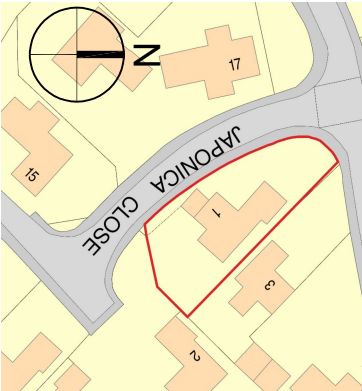

Location plan (not to scale)

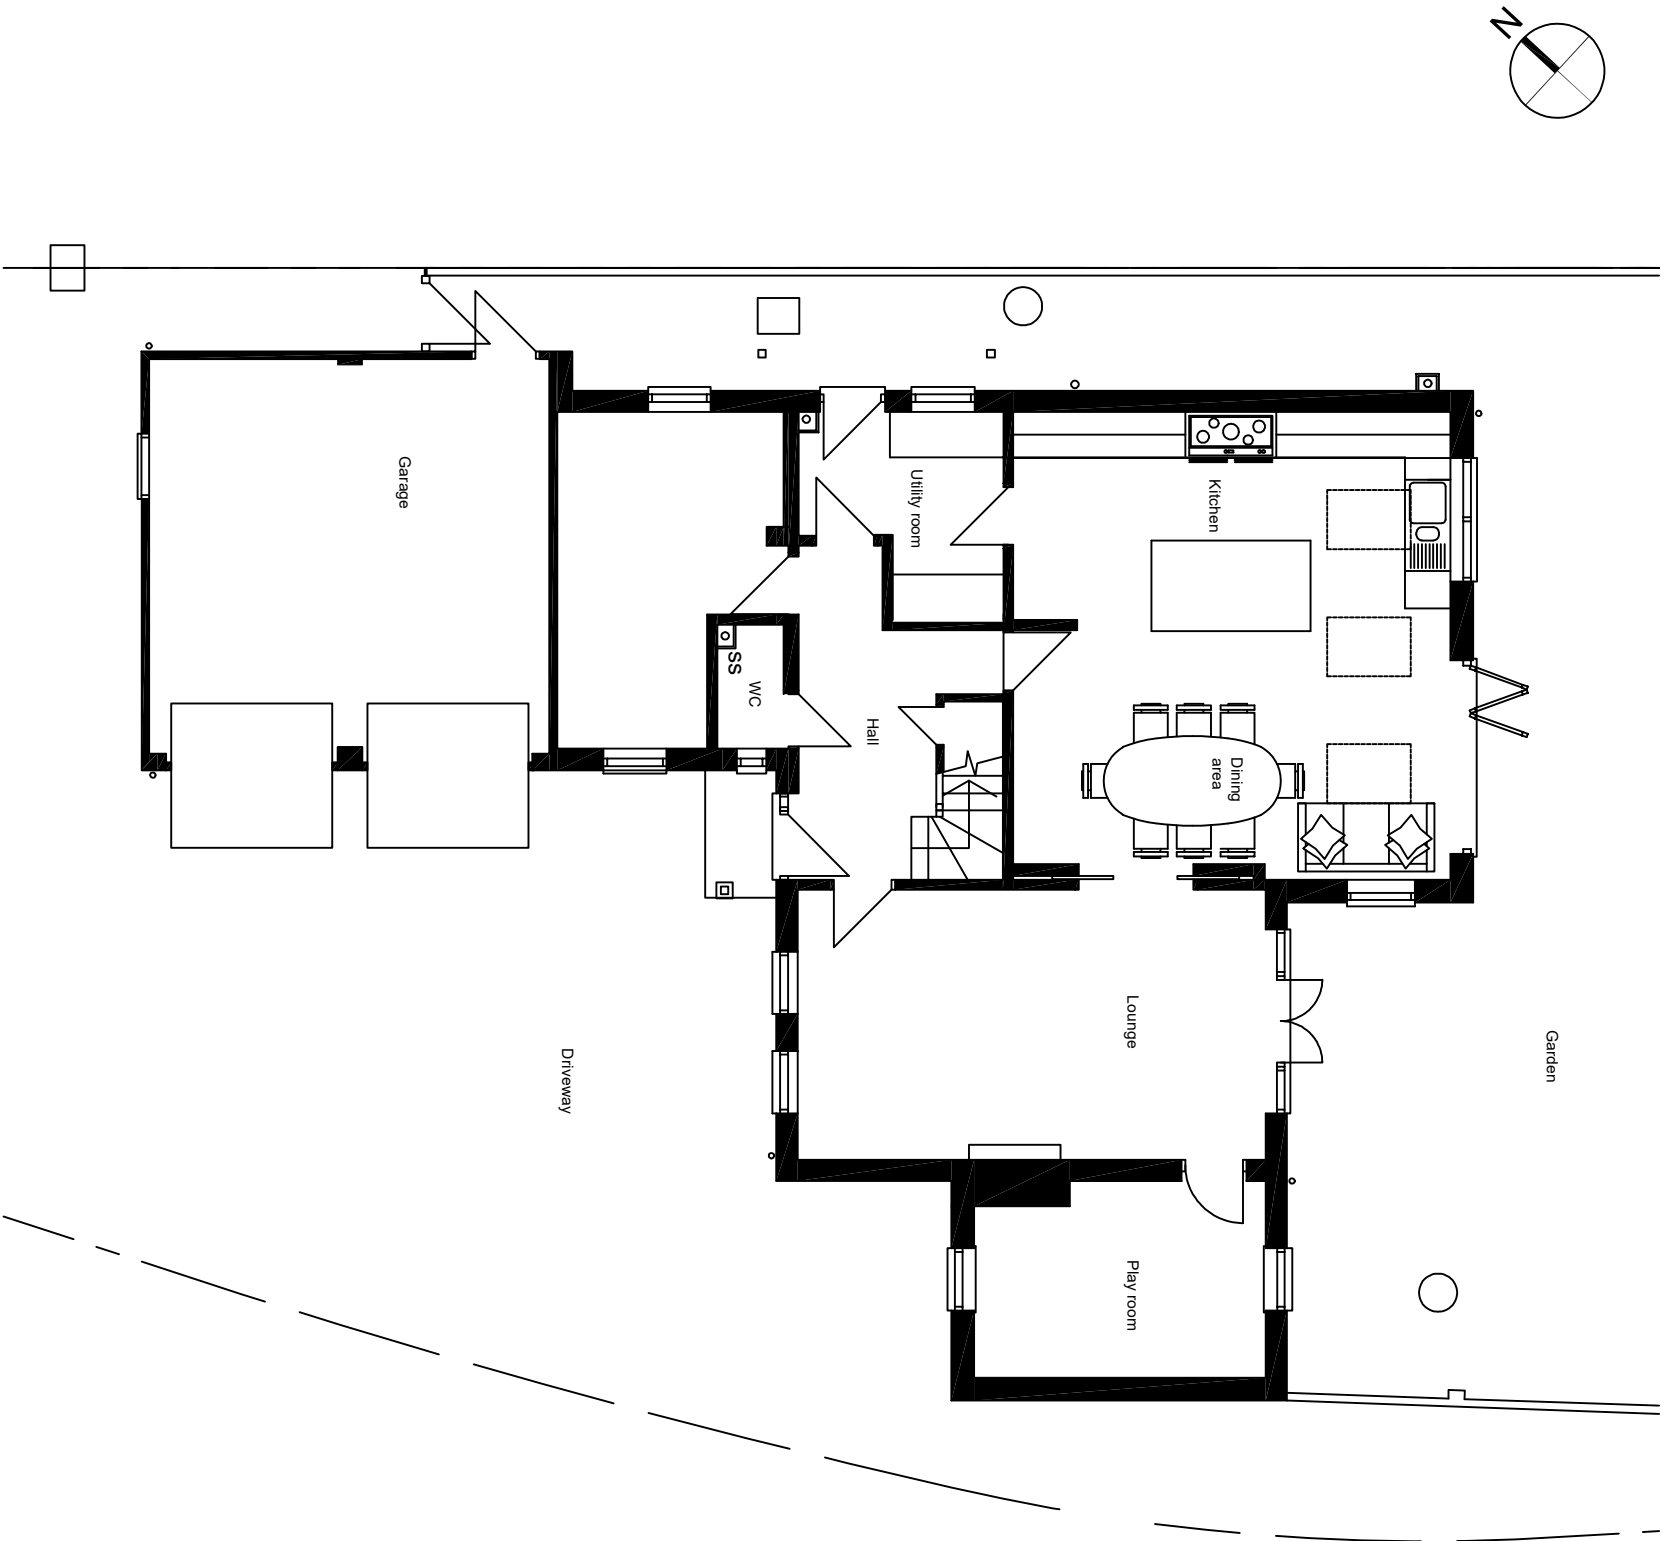

Existing Ground floor plan

 

B	20-08-25	LDC application
A	27-04-25	Amendments
-	12-04-25	For Information
Revision	Date	Description

Status

LDC application

Scale

1:100@A3

Drawn By

SG

Job Number

067

Drawing Number

03-01

Date

Apr 25

Revision

B