



Contractors and consultants are not to scale dimensions from this drawing

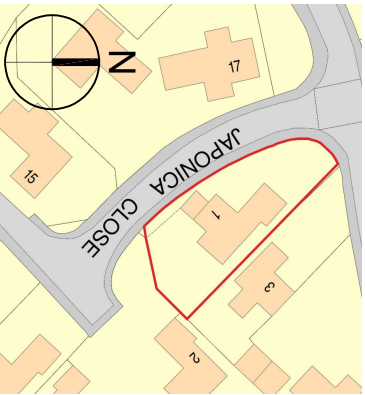

Location plan (not to scale)

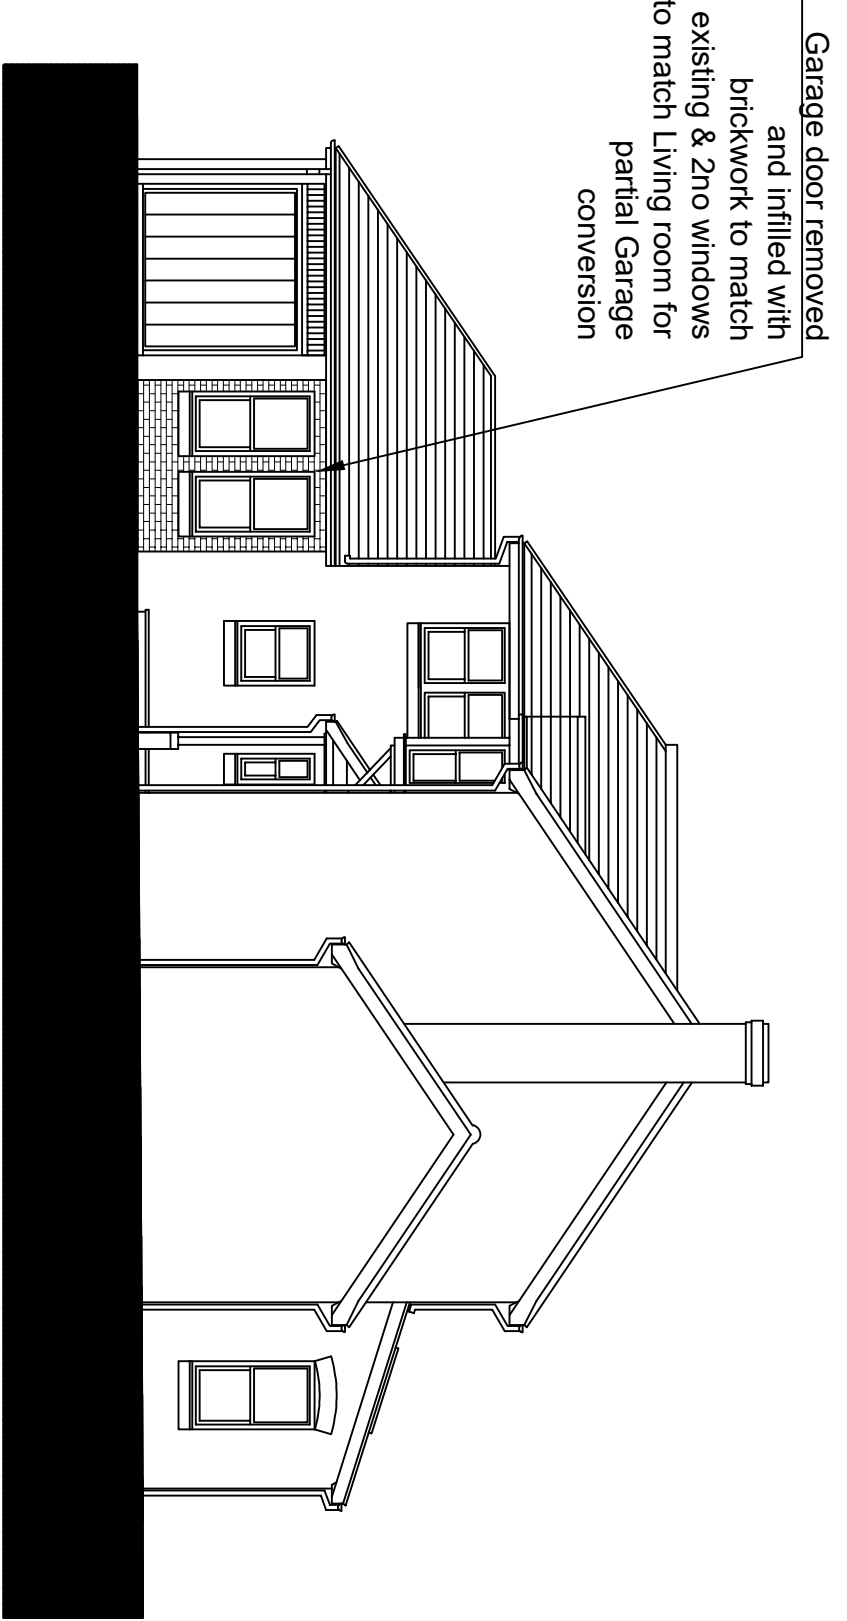

North-west elevation





SARAH GOULD

ARCHITECTS

sarahgouldarchitects@gmail.com

Client
Mr & Mrs Meers

Project
1 Japonica Close, Wokingham

Description
Proposed elevations

012.5510

SCALE BAR 1:100

Status		LDC application	
A	20-08-25	LDC application	
Revision		Date	Description
-		10-04-24	For information
LDC application			
Scale		Drawn By	
1:100@A3		SG	
Job Number		Drawing Number	
054		05-05	
			Date
			May 24
			Revision
			A