

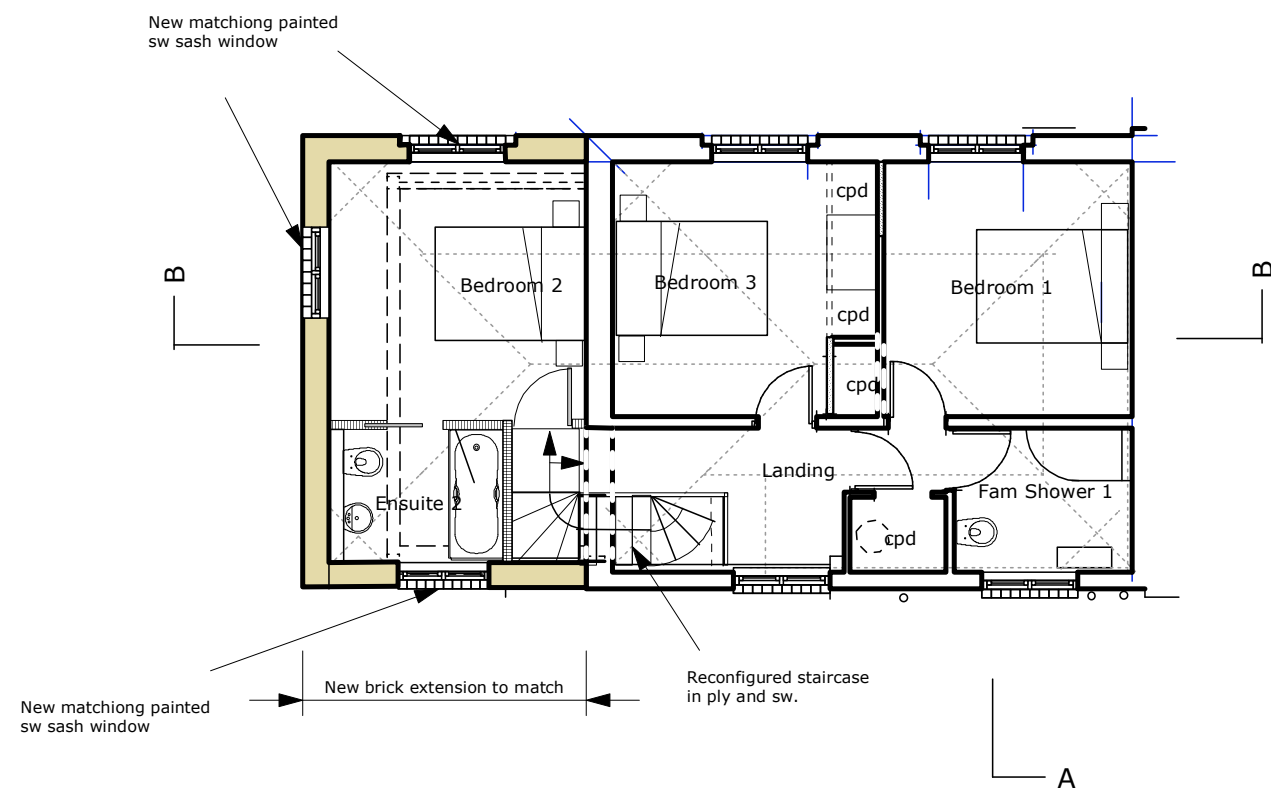


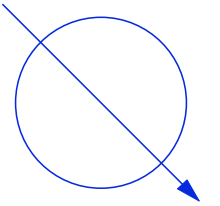

FIRST FLOOR PLAN PROPOSED

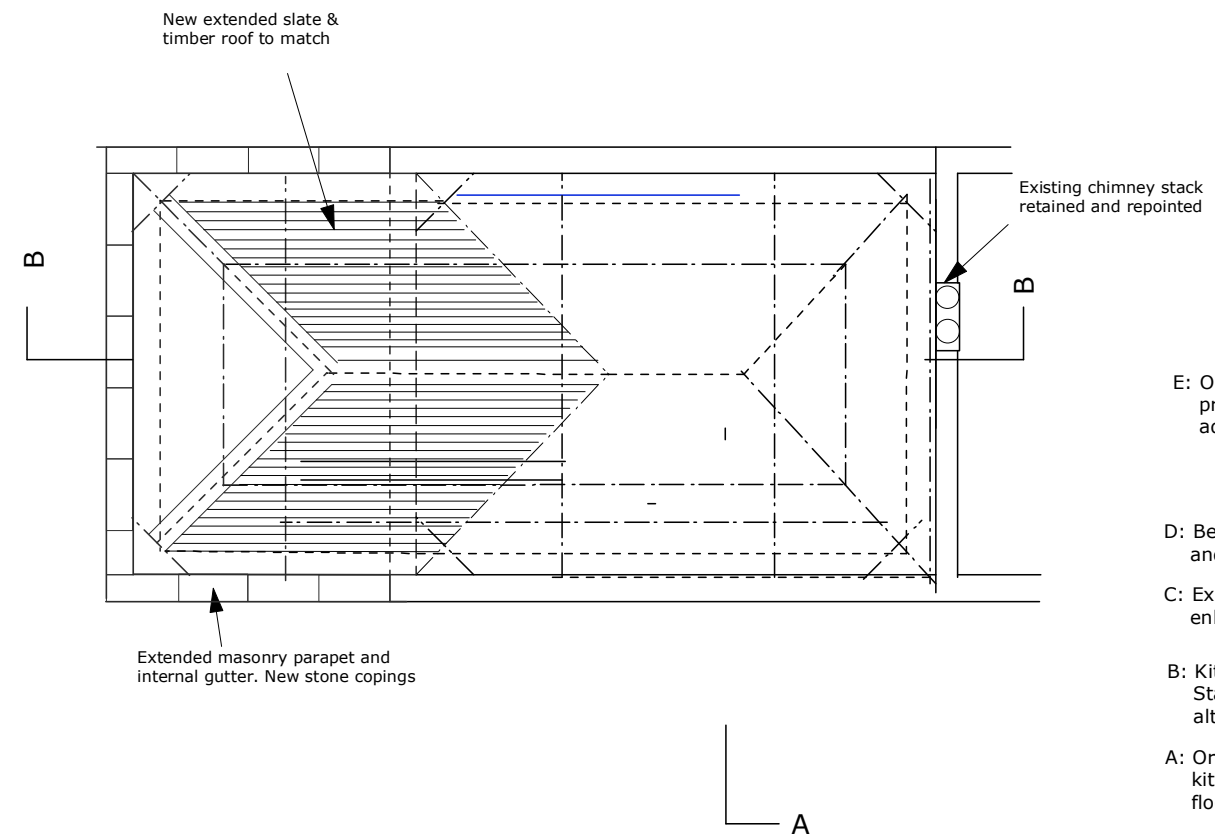

ROOF PLAN PROPOSED

E: Orangery removed from proposal and dropped cill added to rear window 24.2.20

PLANNING APPLICATION

D: Bedroom side window moved and enlarged 9.10.19

C: Extension ensuite 2 window enlarged 21.9.19

B: Kitchen reconfig/ utility moved, Stair replaced. Terrace altered 13.9.19

A: Orangery reconfigured kitchen moved, first floor revised stair amended

REVISIONS		
 FDF ARCHITECTURE PETRO HOUSE, CRAZIES HILL BERKSHIRE RG10 8L7 TEL 0118 940 6391 FAX 0118 940 6391		
STABLE COTTAGE HENNERTON RG10 8PD		
This drawing is copyright and must not be reproduced in whole or part without written consent. Do not scale from this drawing. Written dims. to be checked on site.		
FIRST FLOOR ROOF PLANS PROPOSED		
SCALE 1:100 @A3	DATE JUN 19	DRAWN
Project No 3040	Dwg. No. 3040.50.5	Rev. E

