



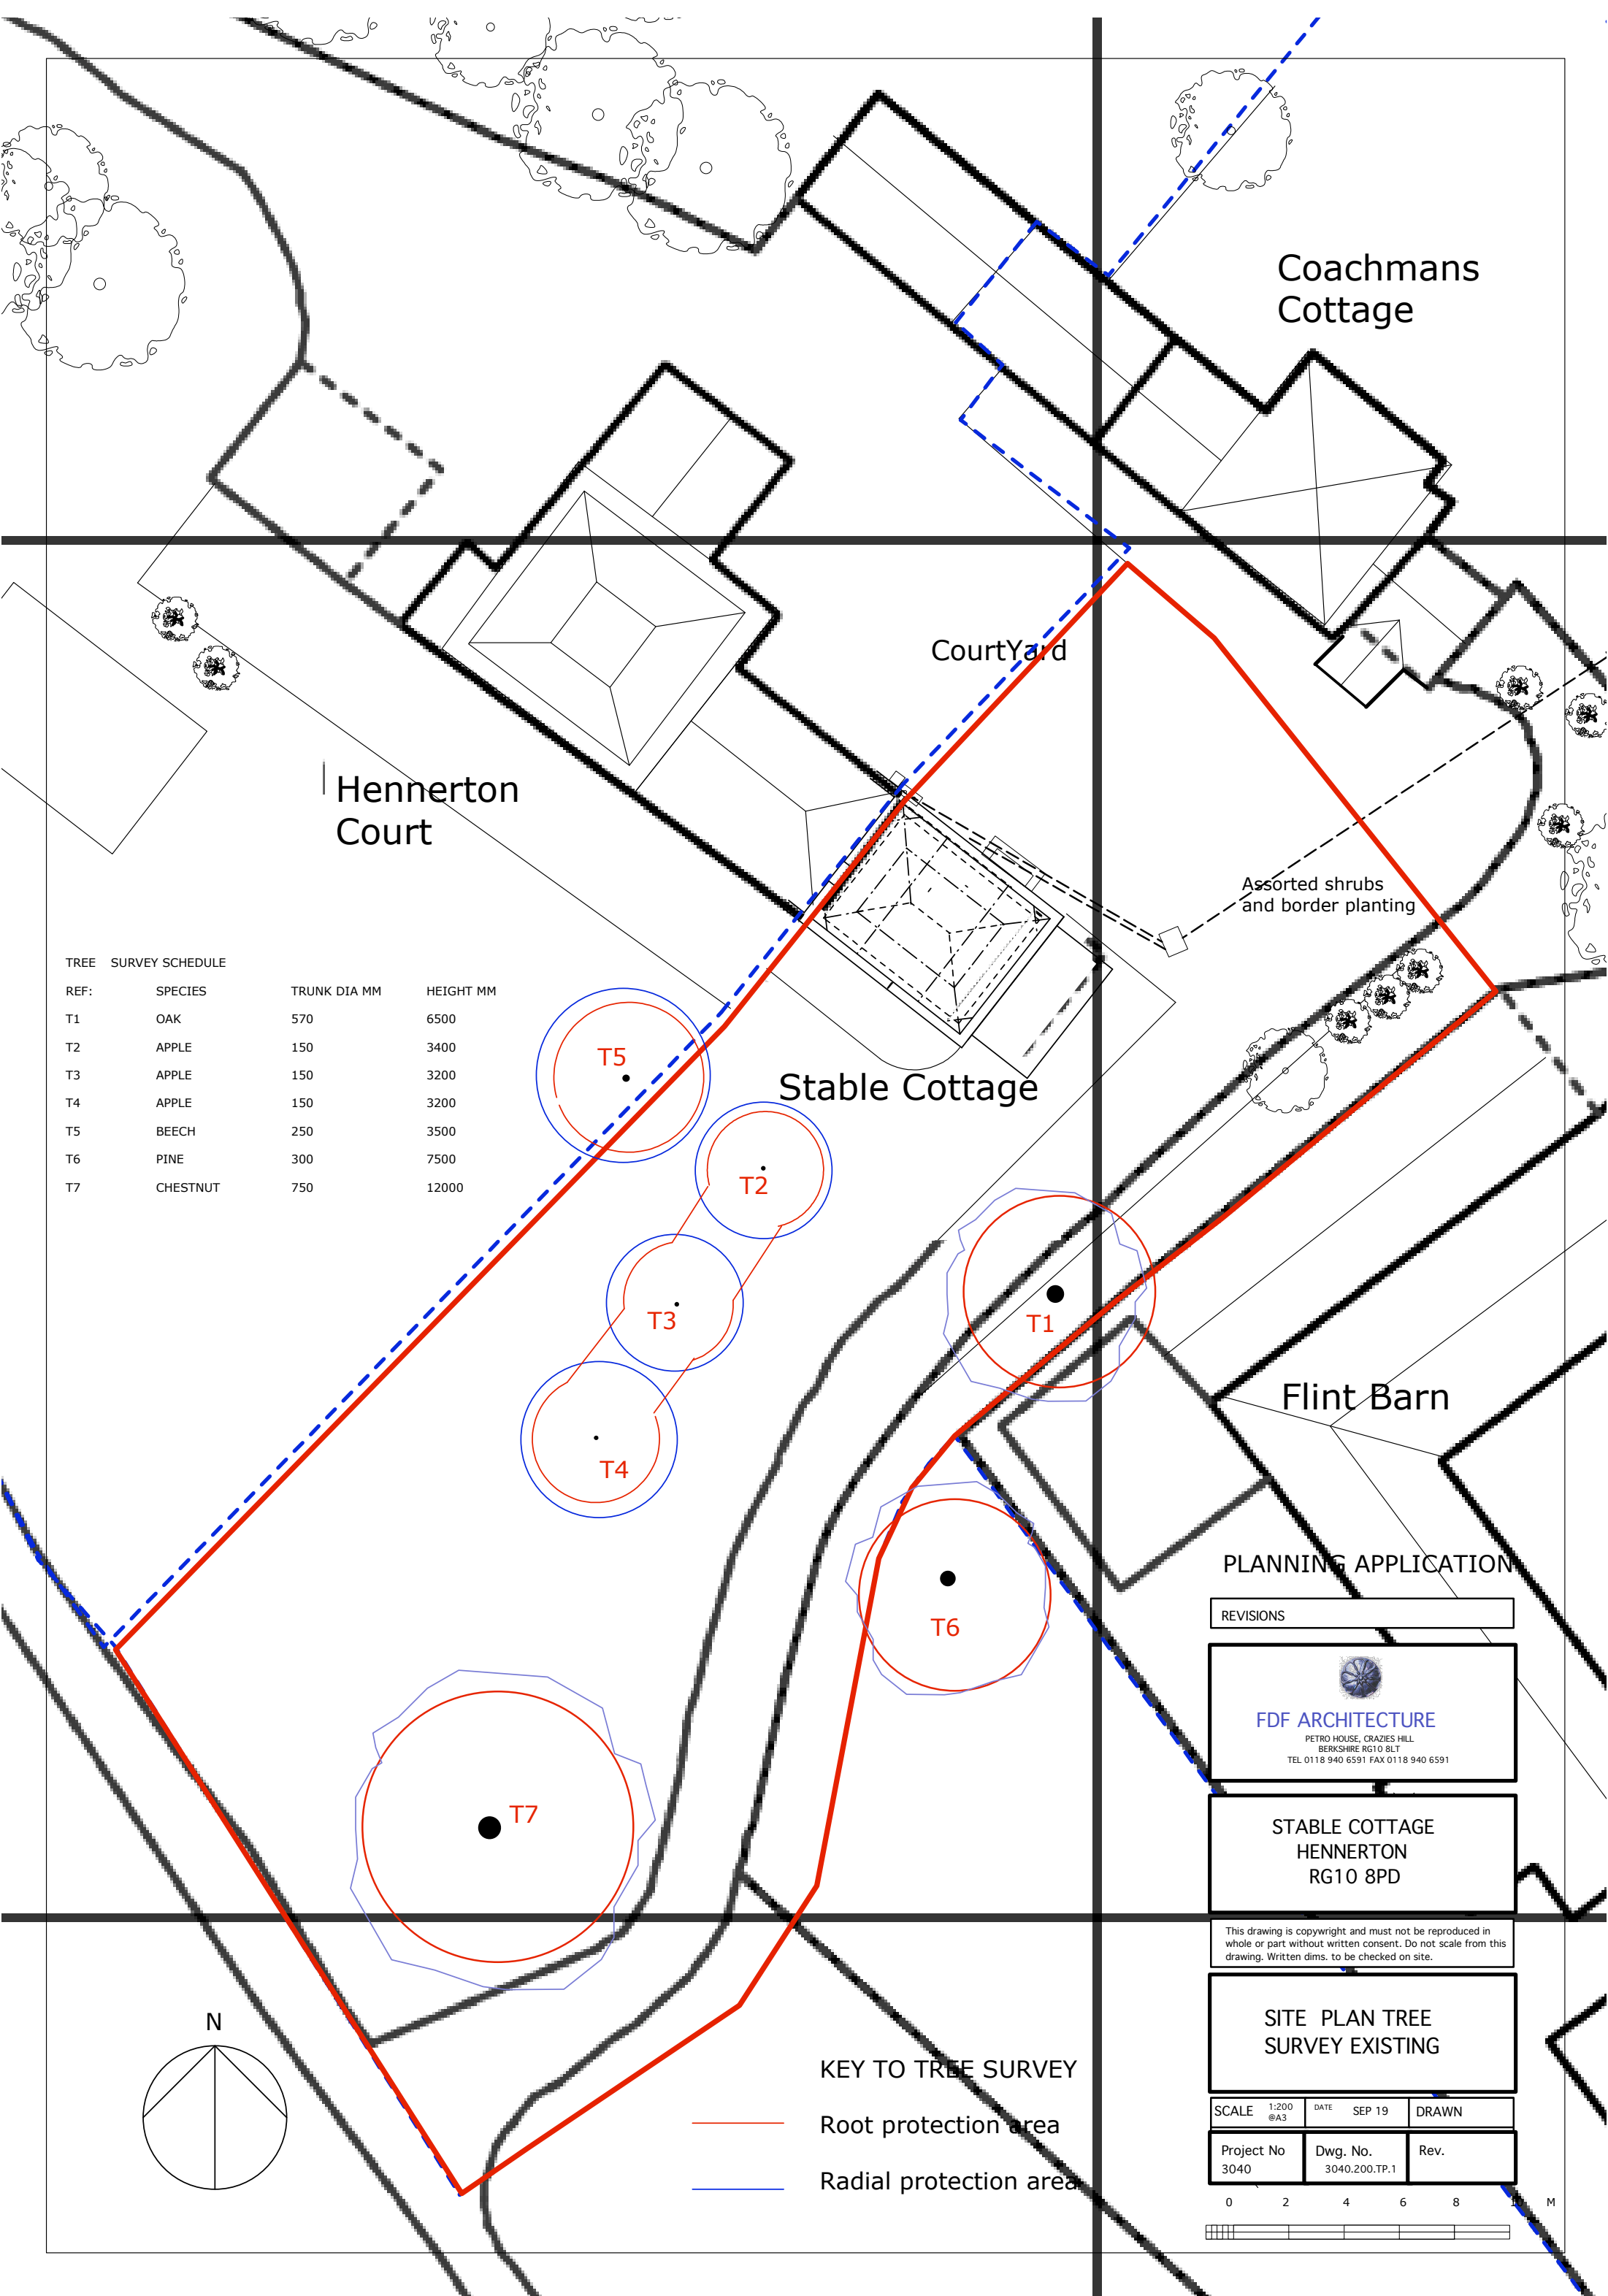

TREE	SURVEY SCHEDULE		
REF:	SPECIES	TRUNK DIA MM	HEIGHT MM
T1	OAK	570	6500
T2	APPLE	150	3400
T3	APPLE	150	3200
T4	APPLE	150	3200
T5	BEECH	250	3500
T6	PINE	300	7500
T7	CHESTNUT	750	12000

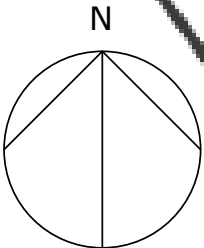

KEY TO TREE SURVEY

- Root protection area
- Radial protection area

PLANNING APPLICATION

REVISIONS



FDF ARCHITECTURE
PETRO HOUSE, CRAZIES HILL
BERKSHIRE RG10 8LT
TEL 0118 940 6591 FAX 0118 940 6591

**STABLE COTTAGE
HENNERTON
RG10 8PD**

This drawing is copyright and must not be reproduced in whole or part without written consent. Do not scale from this drawing. Written dims. to be checked on site.

**SITE PLAN TREE
SURVEY EXISTING**

SCALE 1:200 @A3	DATE SEP 19	DRAWN
Project No 3040	Dwg. No. 3040.200.TP.1	Rev.

