

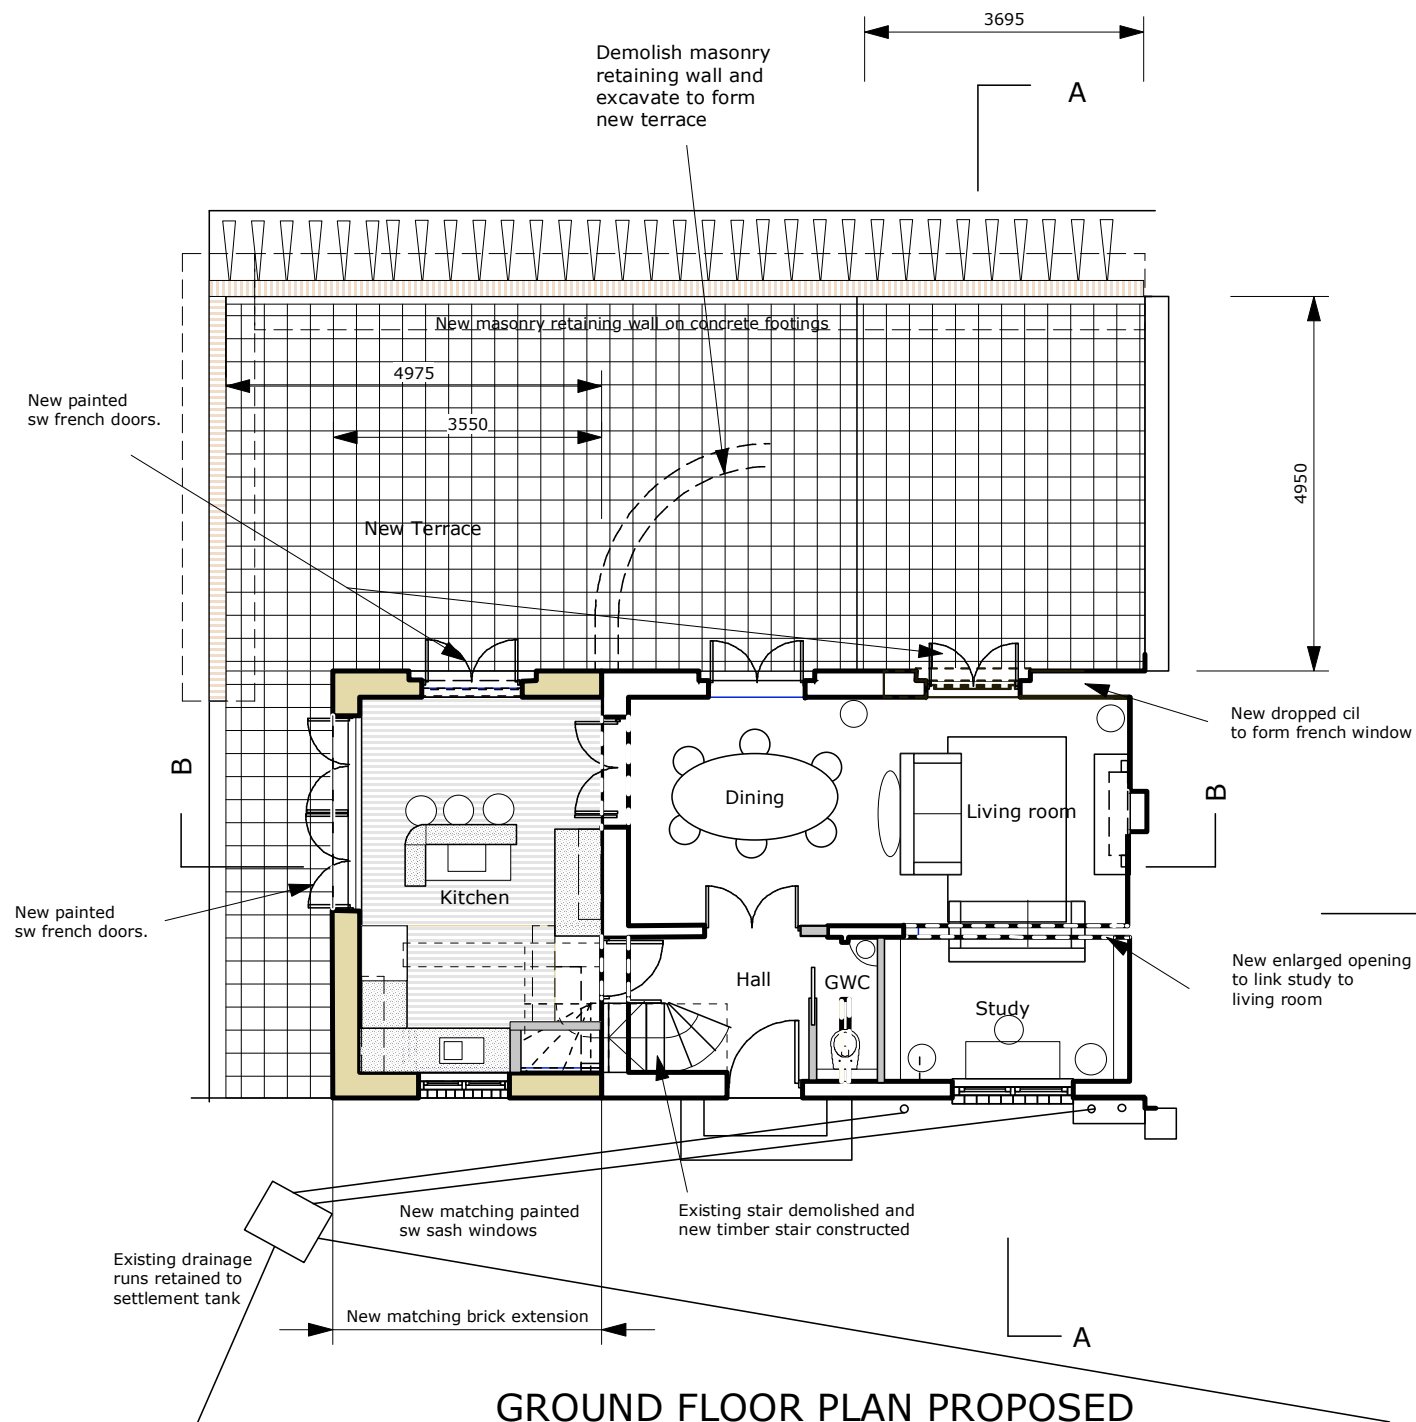


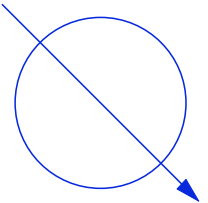

GROUND FLOOR PLAN PROPOSED

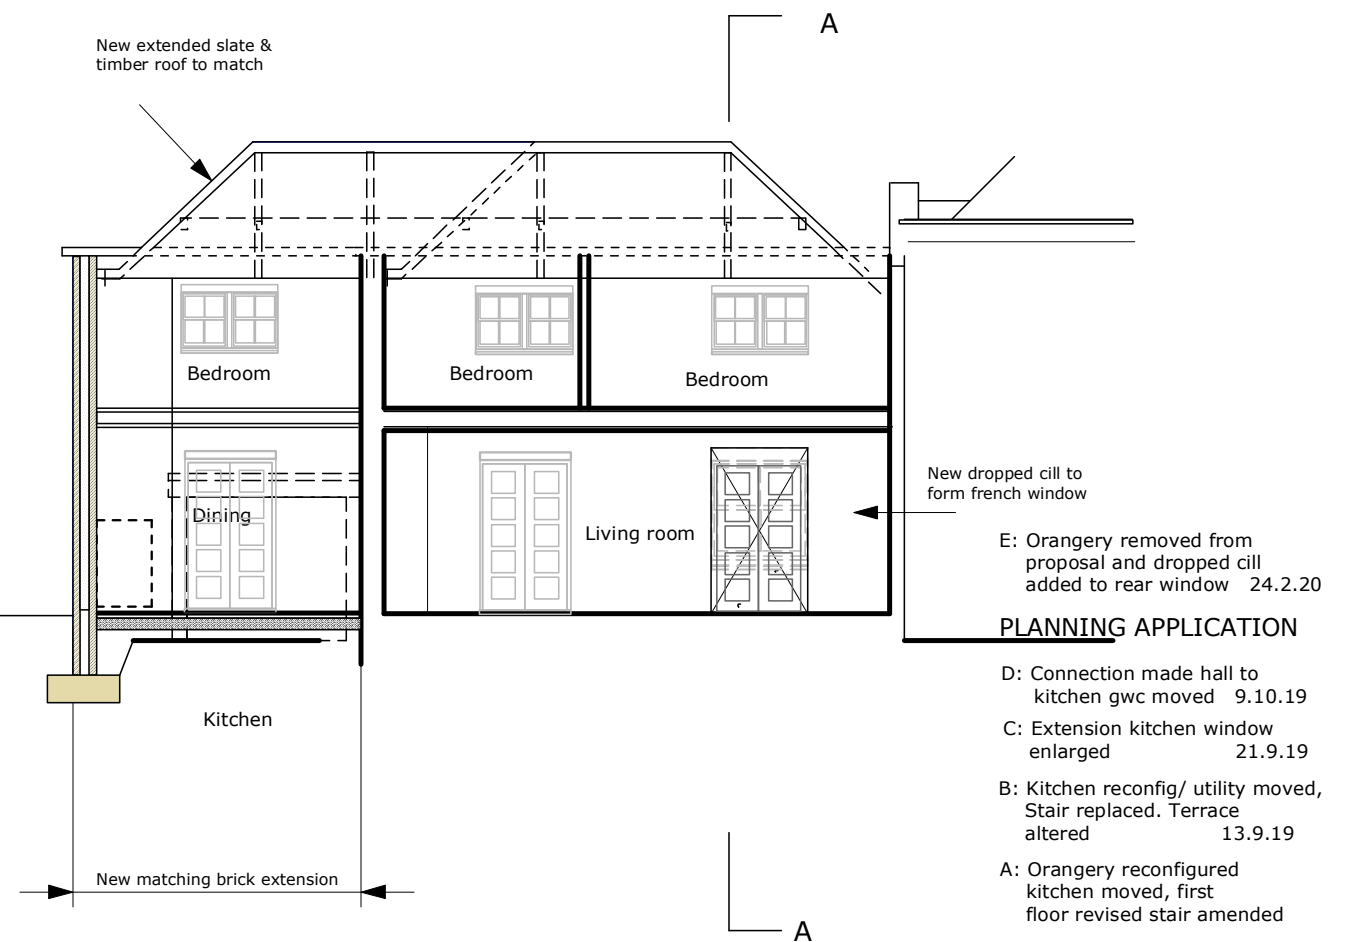

SECTION BB PROPOSED

E: Orangery removed from proposal and dropped cill added to rear window 24.2.20

PLANNING APPLICATION

- D: Connection made hall to kitchen gwc moved 9.10.19
C: Extension kitchen window enlarged 21.9.19
B: Kitchen reconfig/ utility moved, Stair replaced. Terrace altered 13.9.19
A: Orangery reconfigured kitchen moved, first floor revised stair amended

REVISIONS		
 FDF ARCHITECTURE PETRO HOUSE, GRADES HILL BERKSHIRE RG10 8LT TEL 0118 940 6591 FAX 0118 940 6591		
STABLE COTTAGE HENNERTON RG10 8PD		
This drawing is copyright and must not be reproduced in whole or part without written consent. Do not scale from this drawing. Written dims. to be checked on site.		
GROUND FLOOR & SECTION BB PROPOSED		
SCALE 1:100 BAS	DATE JUN 19	DRAWN
Project No 3040	Dwg. No. 3040.50.3	Rev. E

