



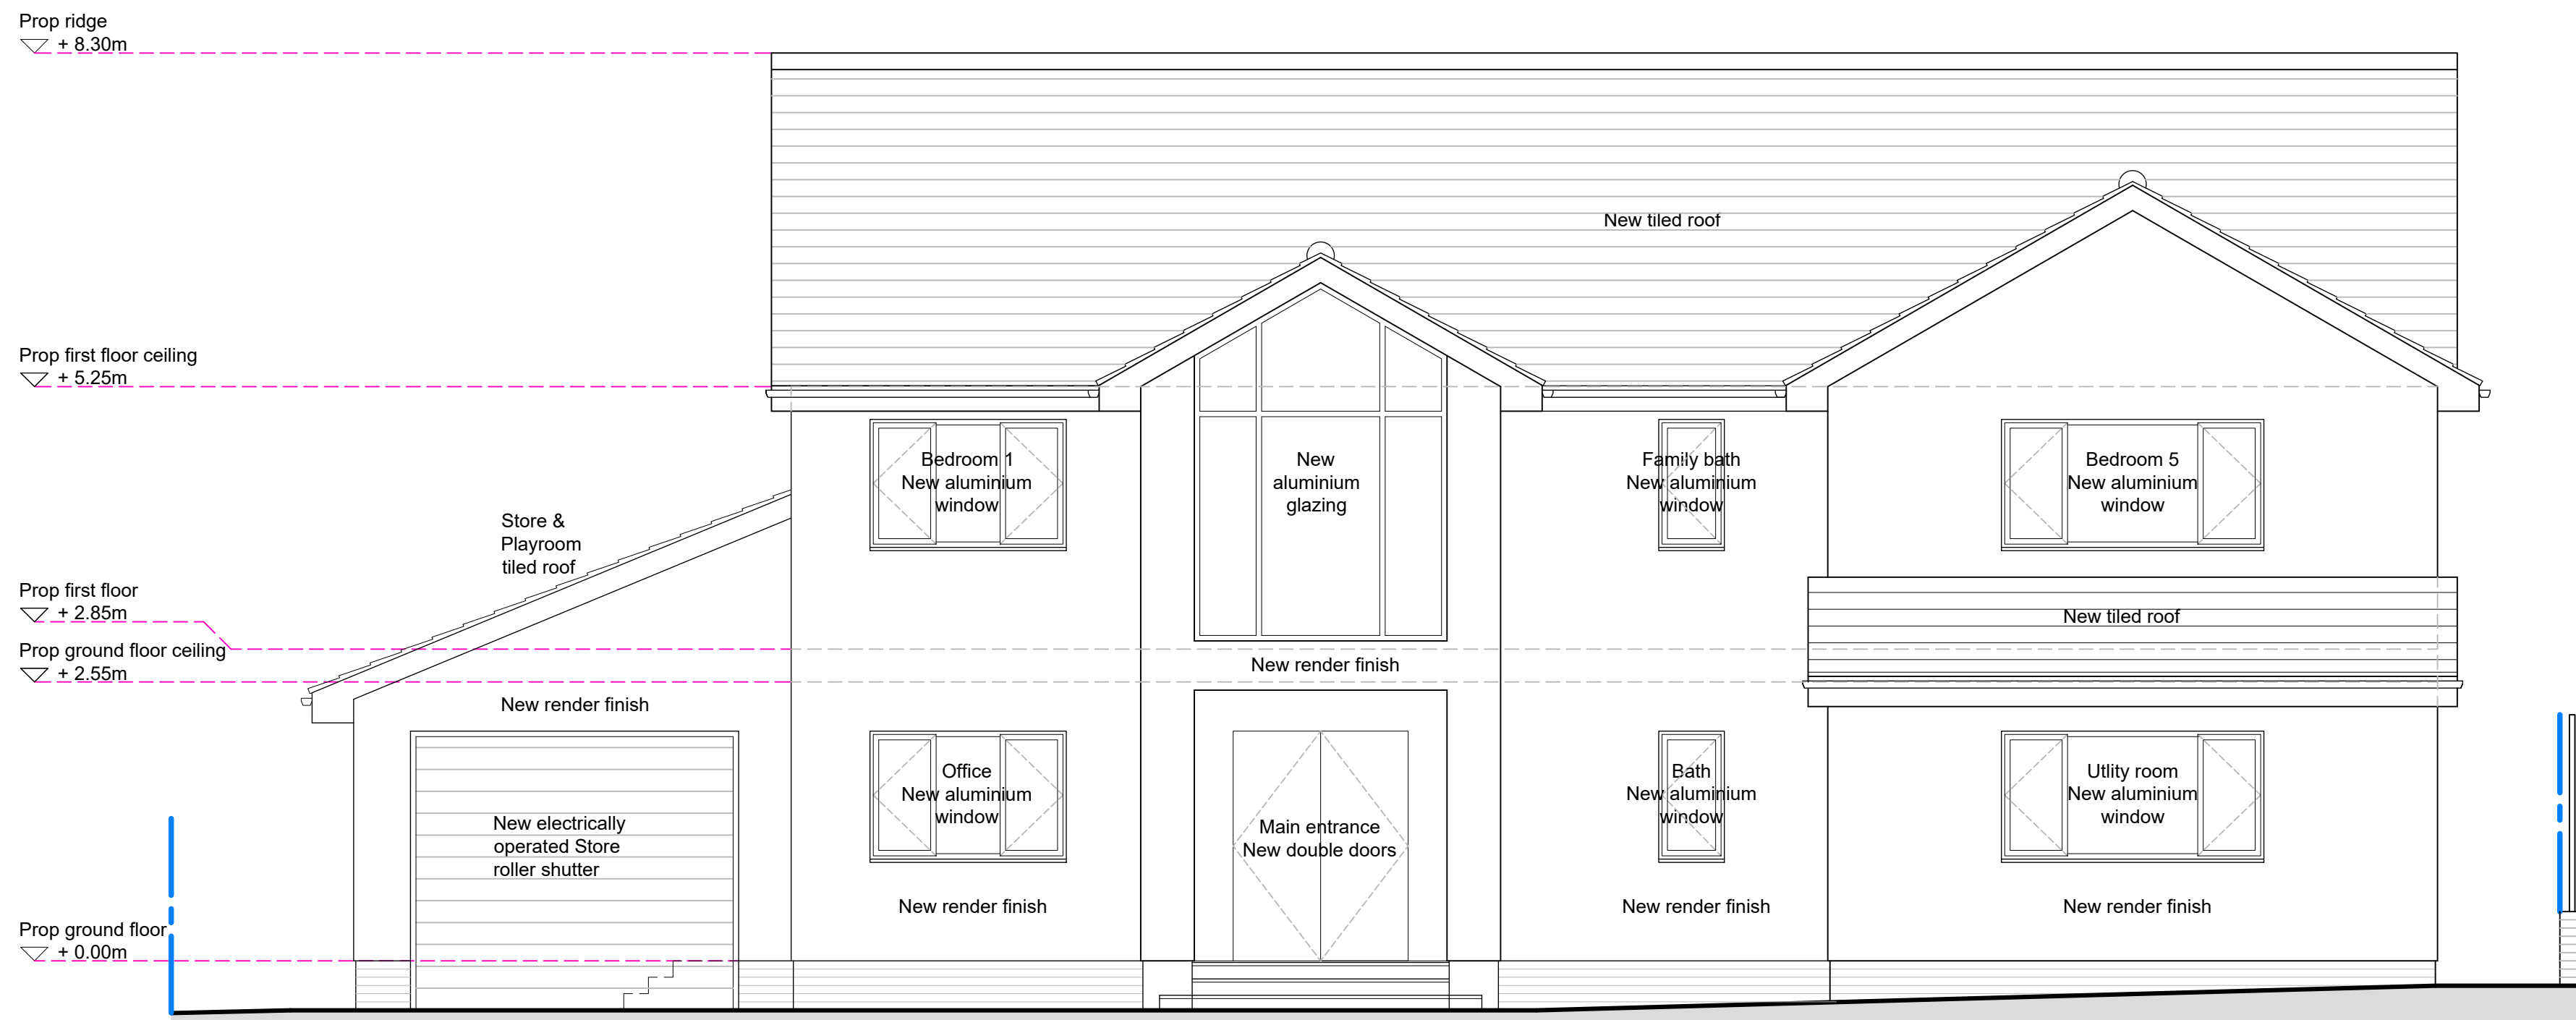

PROPOSED FRONT ELEVATION F

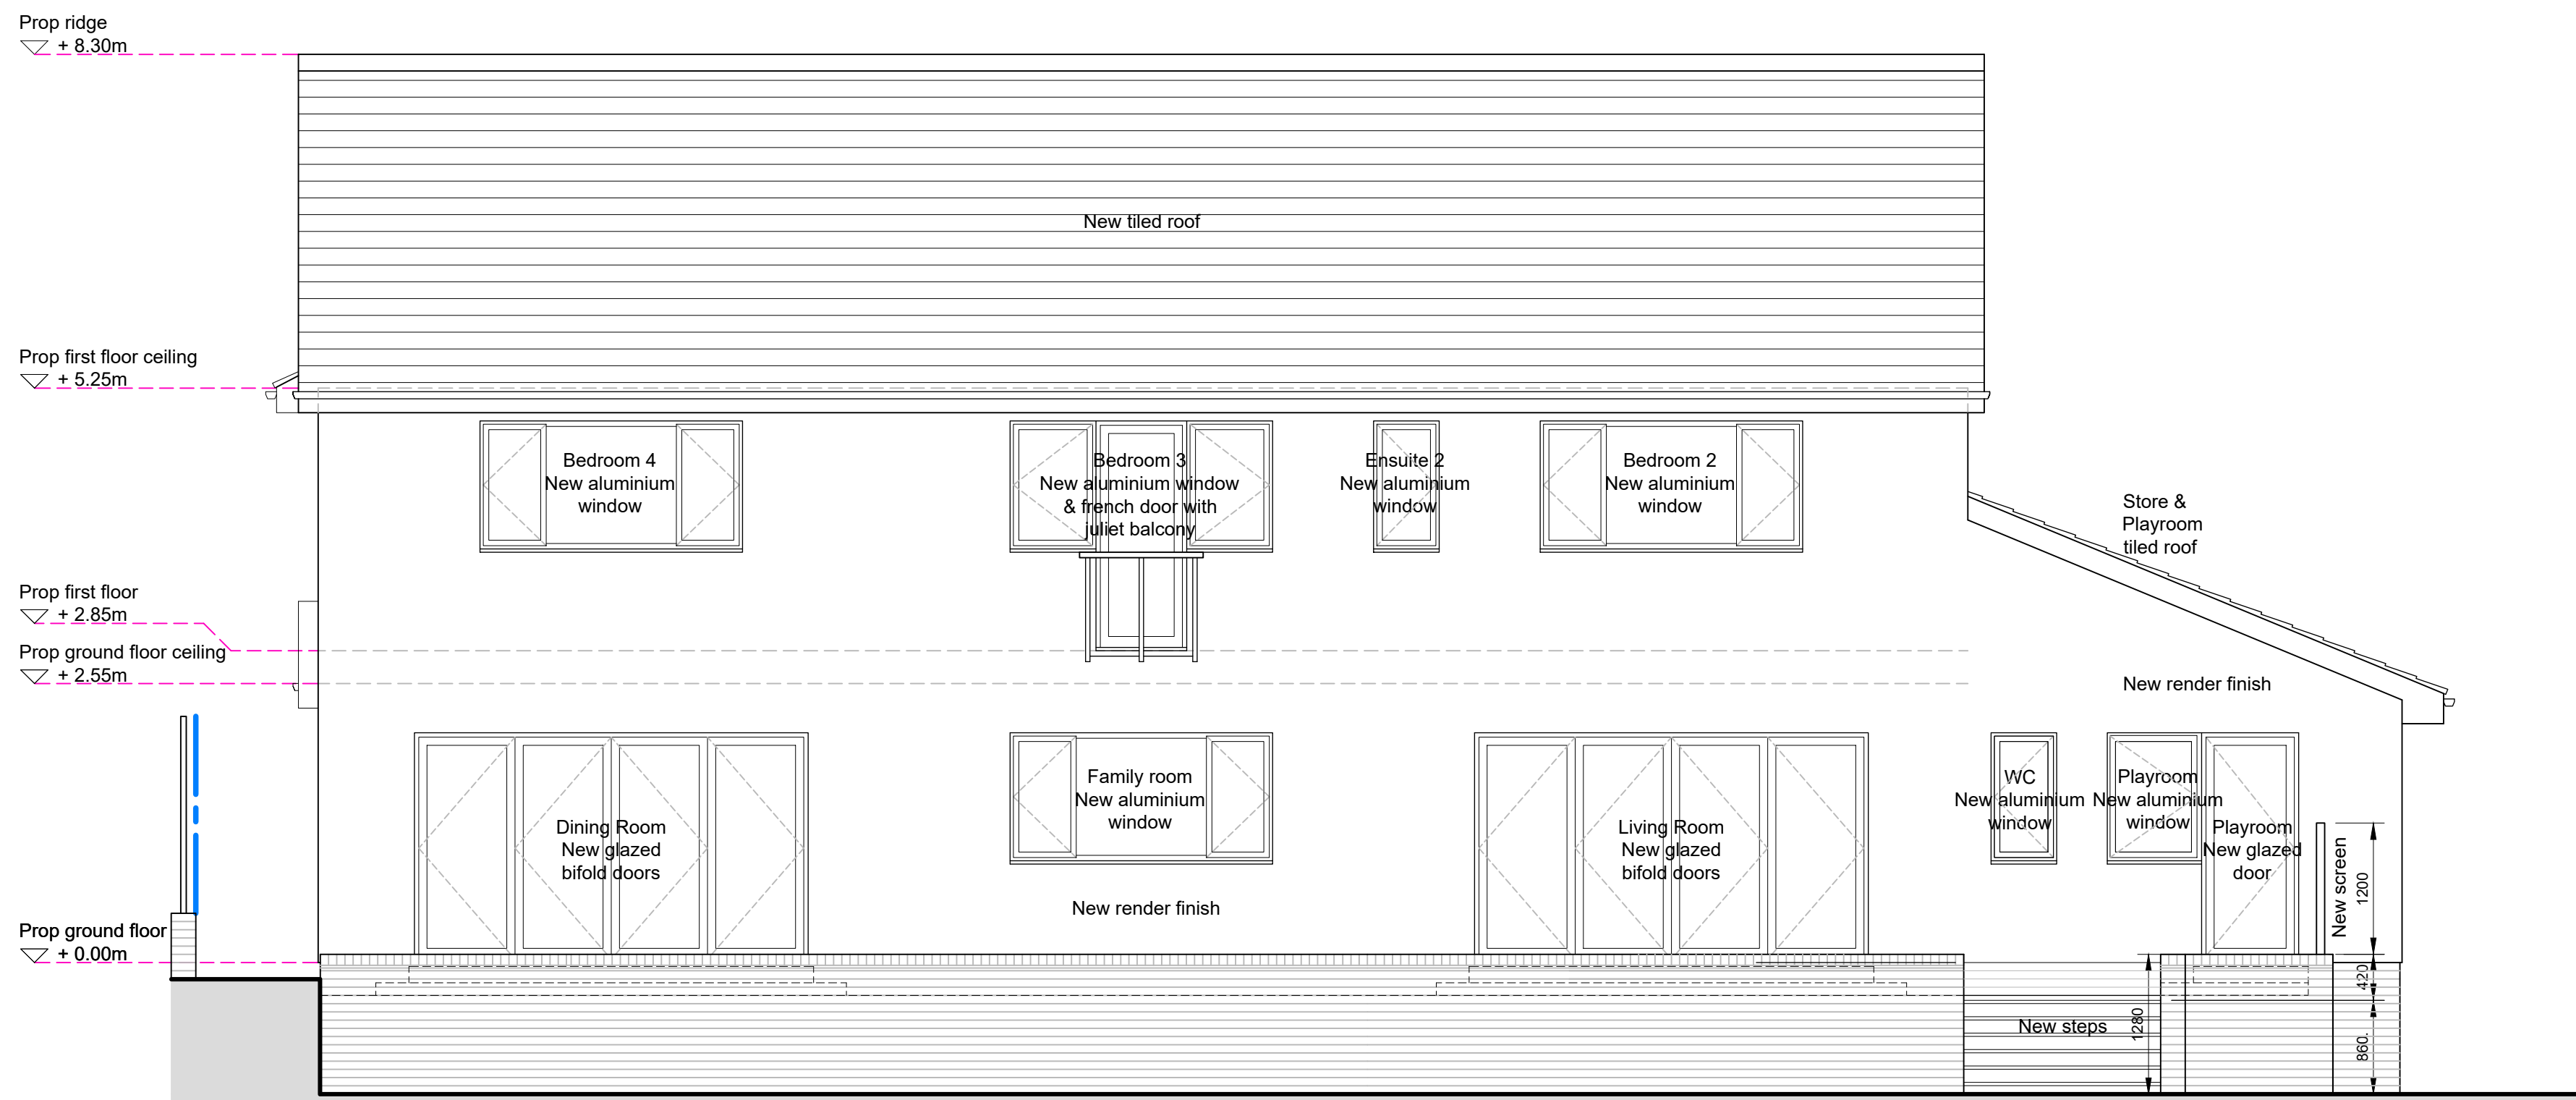

PROPOSED REAR ELEVATION H

26.06.26	Patio area revised. New steps & screen added.	Rev B
11.03.26	Drawing scale bar revised	Rev A
PROPOSED FRONT ELEVATION F & REAR ELEVATION H		
MR & MRS KEDIA SINGLE & DOUBLE STOREY EXTENSION 162, READING ROAD WOKINGHAM RG41 1LH		
SCALE: 1:50 @ A1	FEBRUARY 2026	V KOTHARI
12/P-23		B