

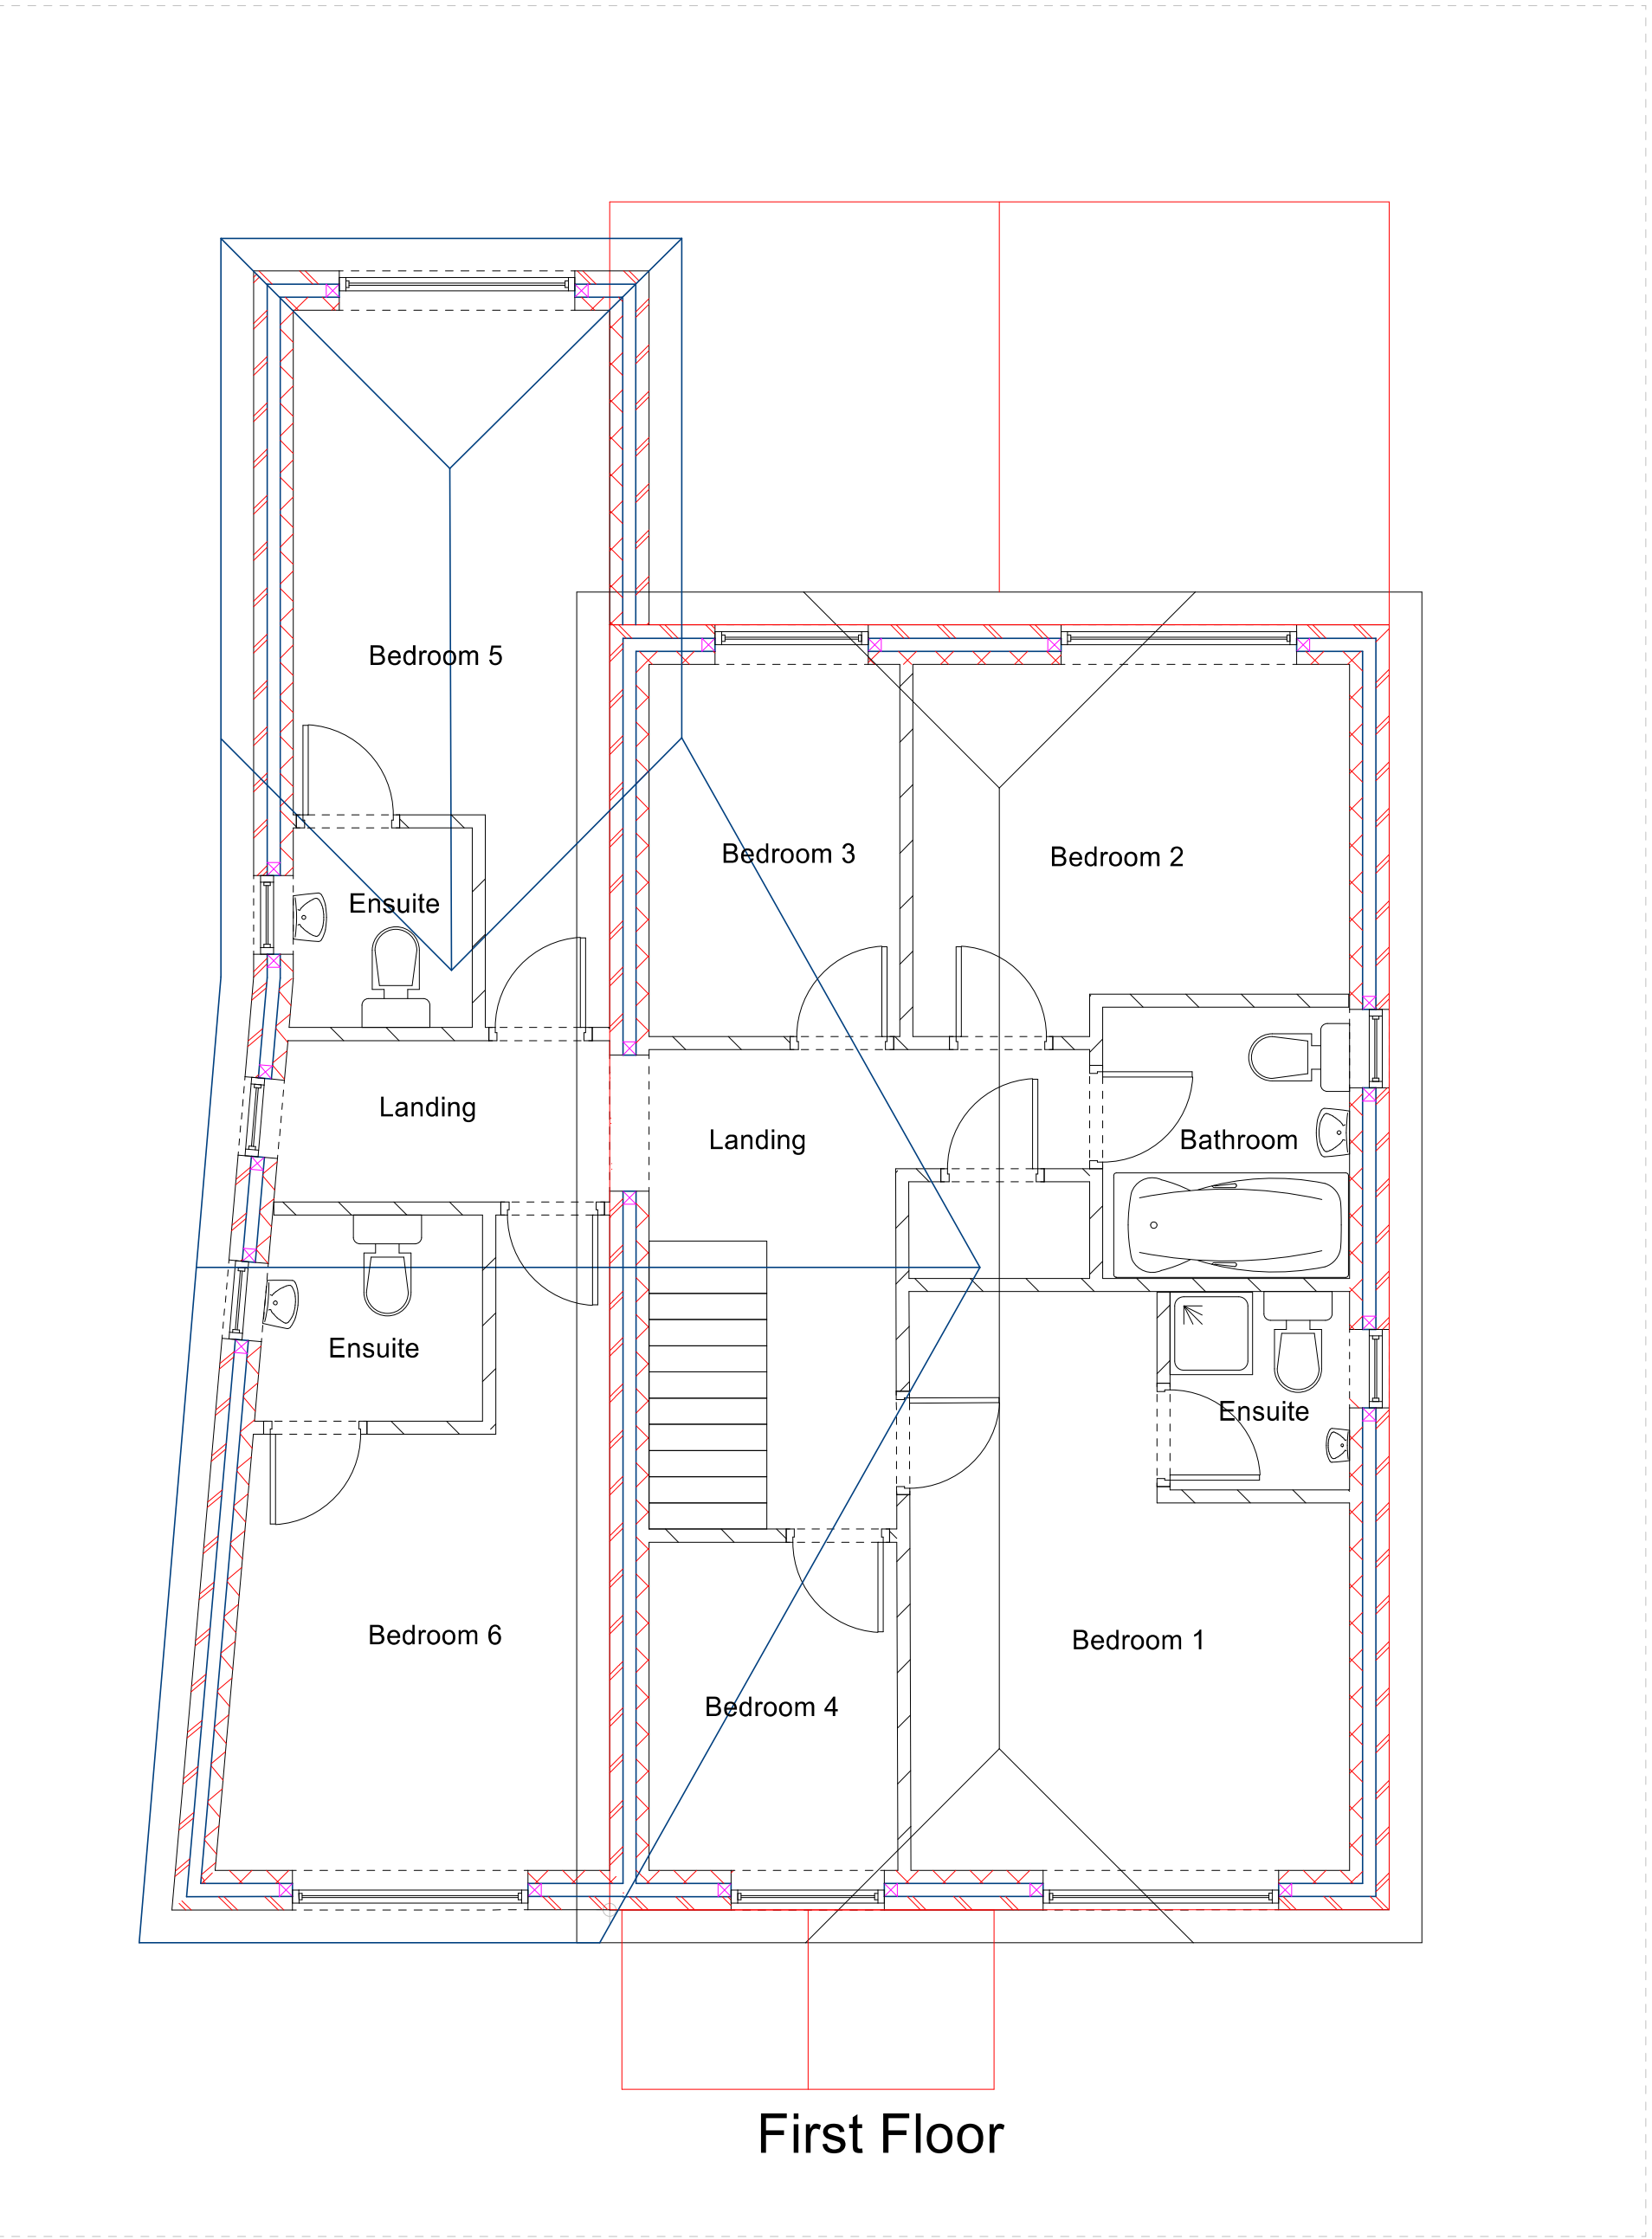


Proposed Plan and Elevations

Notes

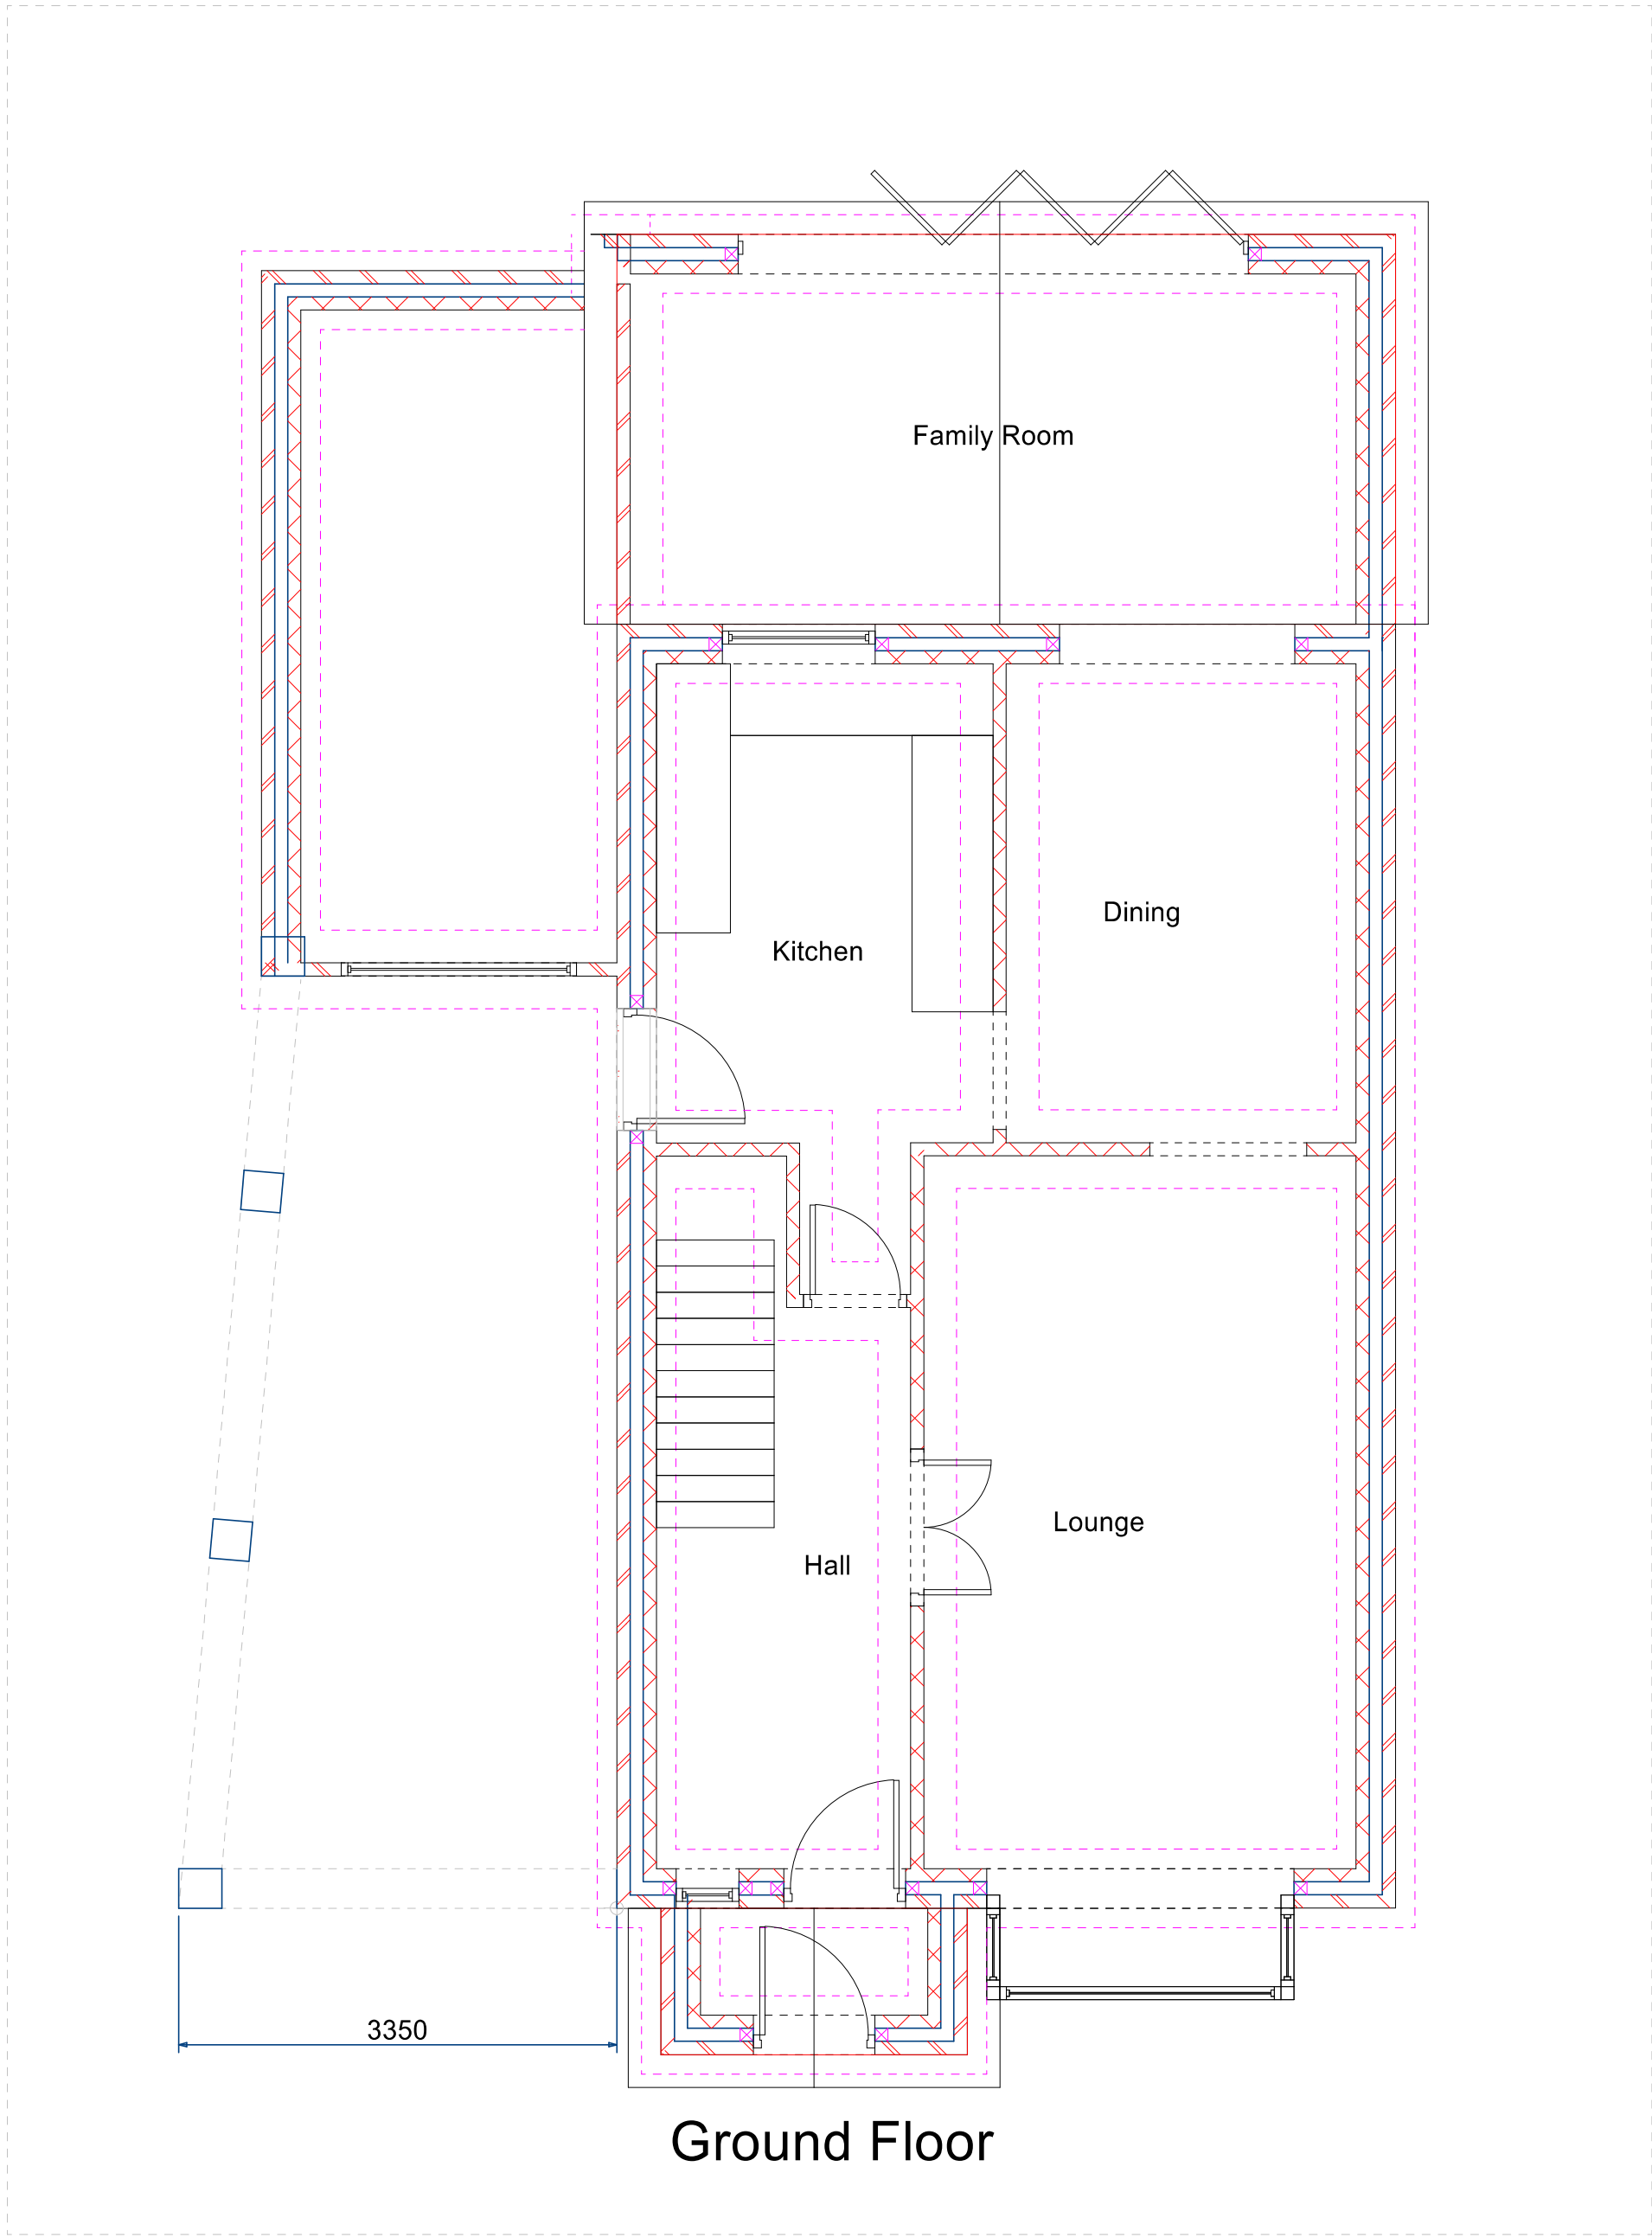

1: 100 @ A1

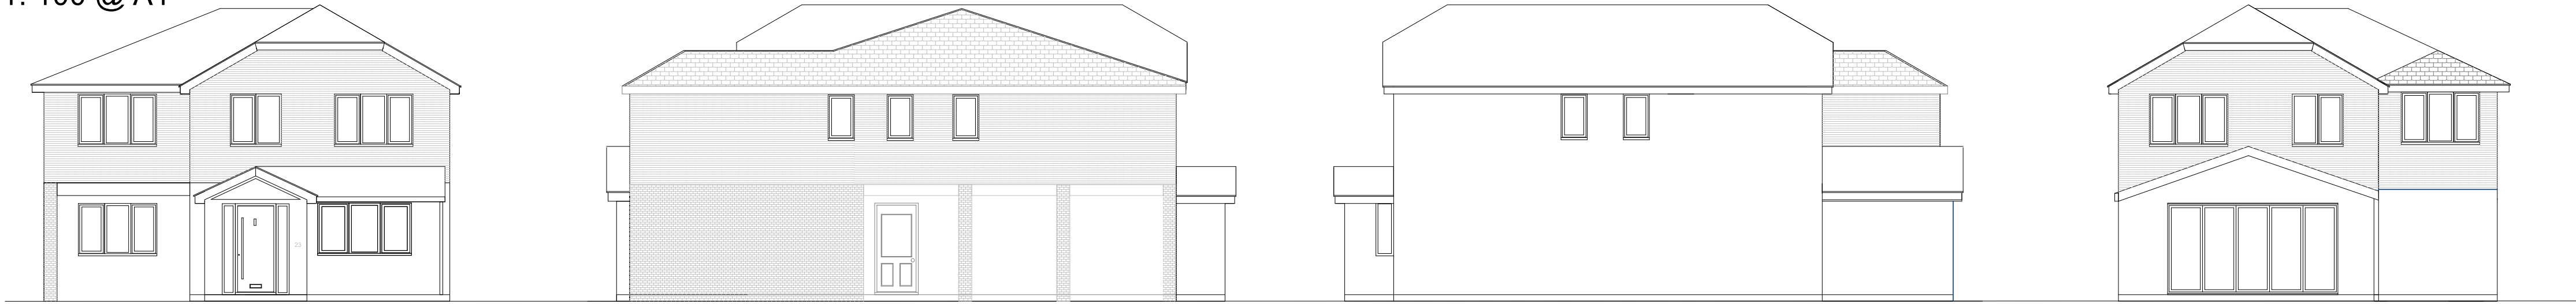

Front Elevation

Side Elevation

Side Elevation

Rear Elevation

All Works Subject To Building Control All Dimensions and Roof Angles To Be Checked on Site

Page Size - A1
1: 50 @ A1

3000 mm

1000

Cantley Design

Cantley Design

Project
Extension
23 Albany Park Drive
Winnersh
Wokingham
RG41 5HZ
Drawing Type
Proposed Planning
Client
Mr and Mrs A. Mangat
Drawing Number
RDO/56HC/ D5/R7a
Date
Sept 2024
Drawn by
Bob Owles

Scale
1:50 @ A1
Checked by
NCO

Cantley Drawing Services
20 Cantley Crescent
Wokingham
RG41 1NX
0781 803 2212