


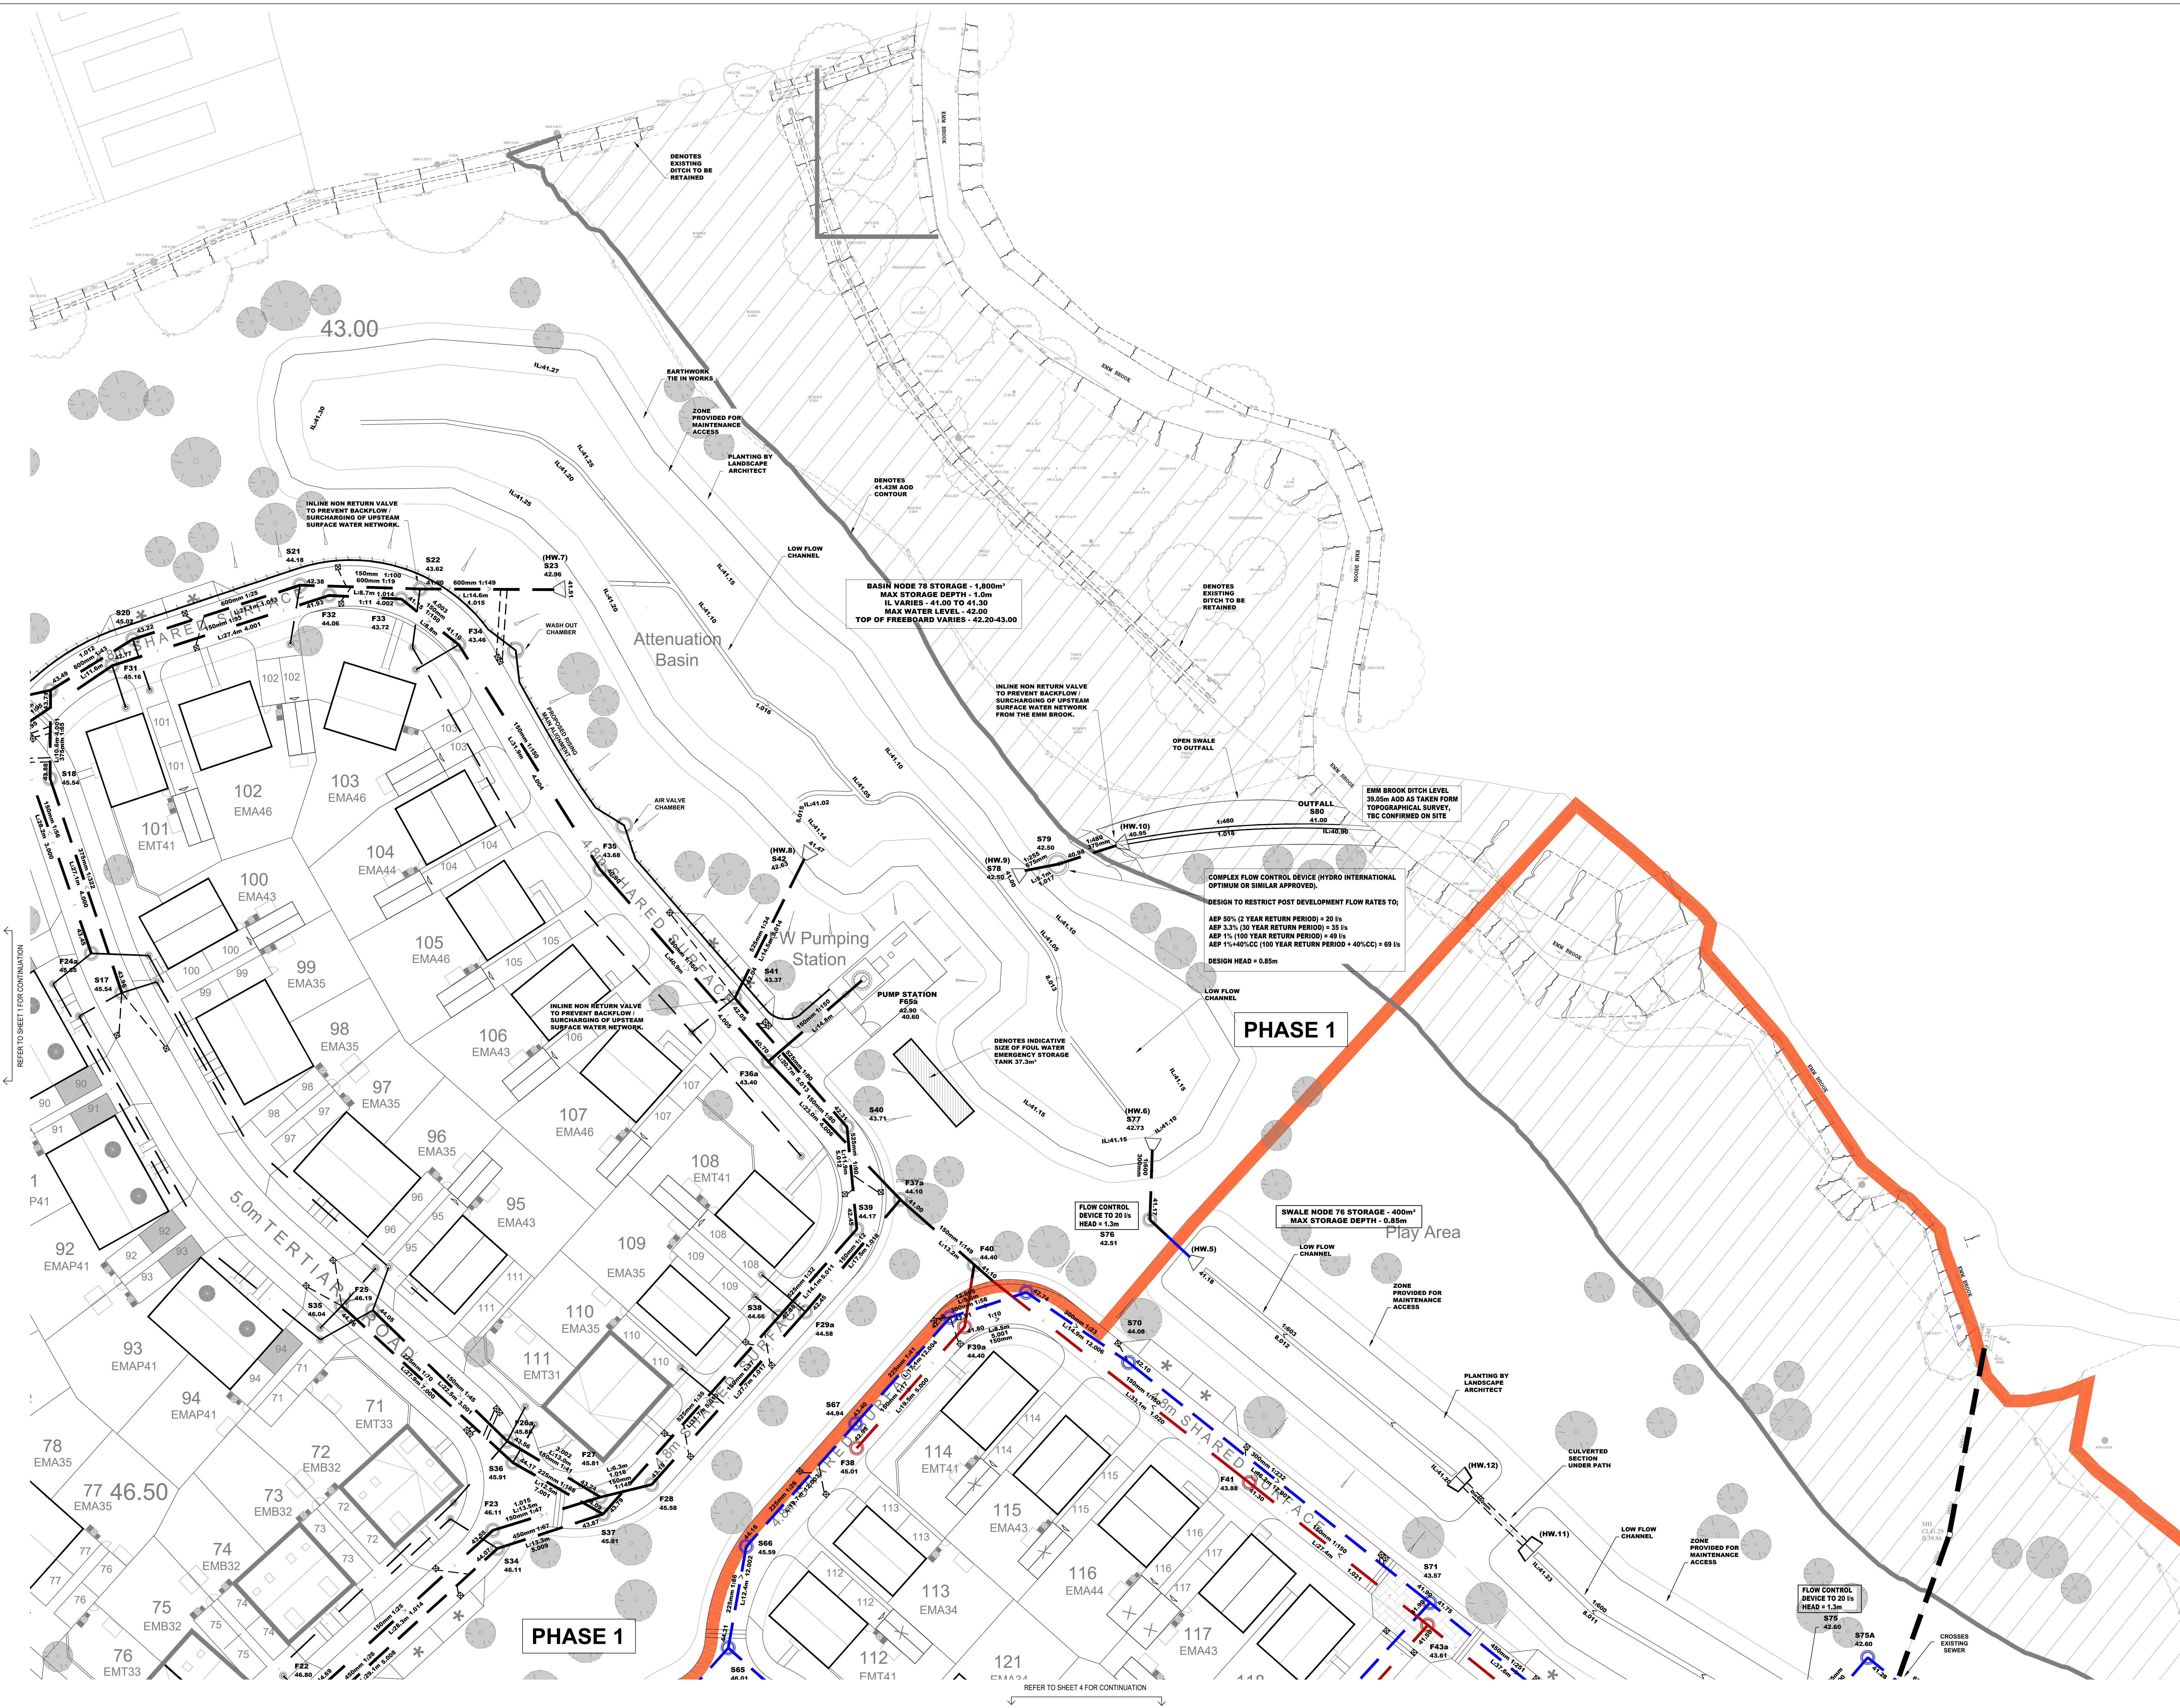


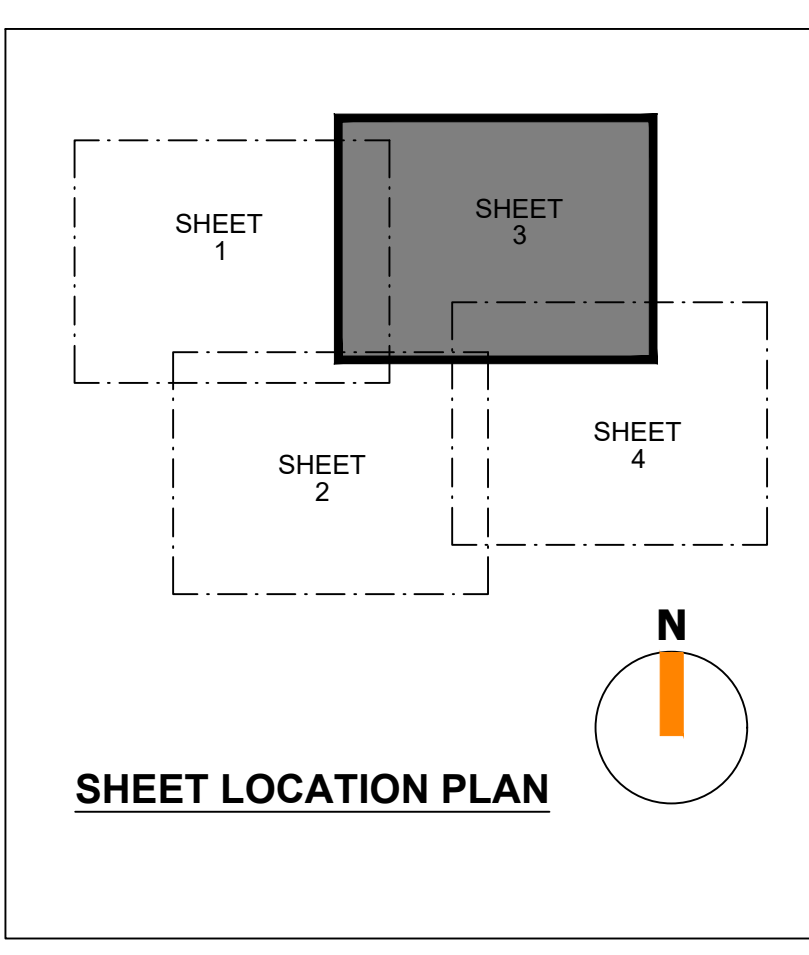

- | | |
|--|--|
| <p>NOTES</p> <p>1. DO NOT SCALE THIS DRAWING ON PRINT OR ELECTRONICALLY. WORK FROM THE ORIGINAL DRAWING ONLY.</p> <p>2. No deviation from the details shown on this drawing is allowed without written prior permission in writing.</p> <p>3. The drawings shall comply with all Architects, Service Agencies, and lessors relevant details and drawings. NE Setting-out dimensions as per the Architect's drawings take precedence.</p> <p>4. In the event of any discrepancy with the relevant specifications issued by the British Standards of Practice, Statutory requirements and the Contract Documents.</p> | |
| <p>5. DRAWING STATUS</p> <p>A. PRELIMINARY: Existing drawings for approval, Tender, Billings, etc.</p> <p>B. FOR CONSTRUCTION: Drawings for construction.</p> <p>C. CONSTRUCTION: Fully developed drawings issued under instruction for construction.</p> | |
| <p><u>ONLY STATUS C DRAWINGS TO BE USED FOR CONSTRUCTION.</u></p> | |
| <p>6. SUITABILITY CODE</p> <p>WORK IN PROGRESS</p> <p>80: Work in progress</p> <p>SHARED (FOR CONSTRUCTION PURPOSES)</p> <p>10: For construction. 11: For information, 33: For internal review and comment, 40: For construction approval.</p> <p>DOCUMENTATION FOR CONSTRUCTION PURPOSES:</p> <p>10: For setting. 33: Tender. 33: For contractor design.</p> <p>40: For manufacturer / production.</p> | |
| <p>CONSTRUCTION:</p> <p>A: For construction. B: For construction but with comments (i.e. areas in eilegance), C: Comprehensive resources required</p> | |

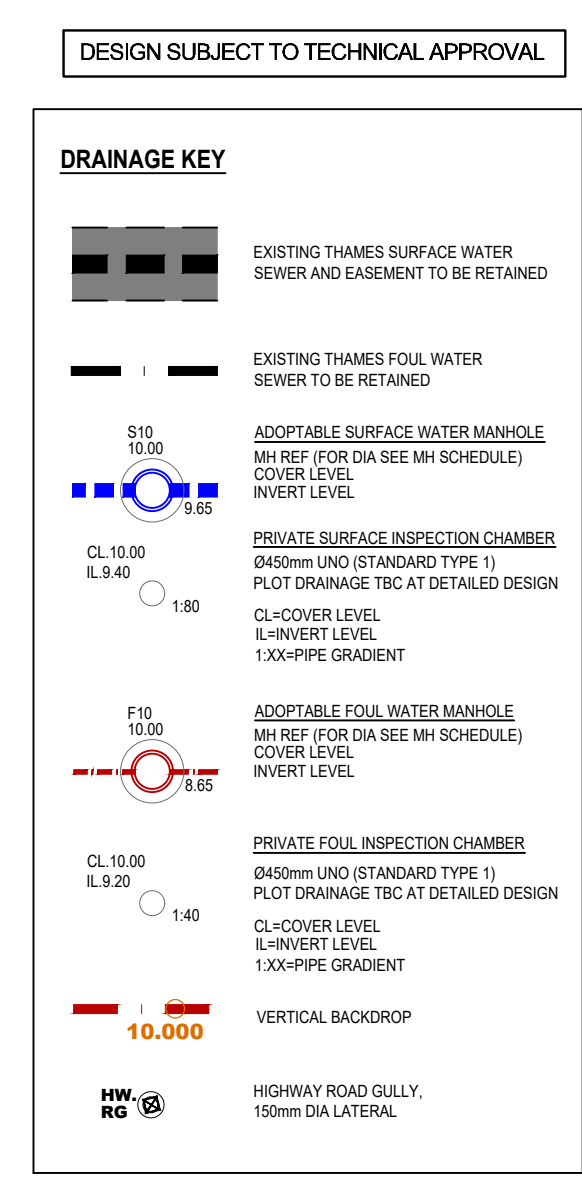

SCALE - 1:250

 

P2	PLOT 109 UPDATED	23.01.26	KW
P1	ISSUED FOR APPROVAL	02.05.25	KW
Status/Rev	Description	Date	By

IESISCIVILS

20 IRONMONGER LANE | LONDON | EC2V 8EP | UK
0207 600 2912
www.iesisgroup.com

TAYLOR WIMPEY WEST LONDON

PHASE 2
PROPOSED DRAINAGE LAYOUT
SHEET 3

drawn KW	date MAY'25	scale  A0 1:250	C1 checked -	WHA Project No. SE2326
Dwg No. IESIS-DR-C-PH2-6003			Suitability S3	Status/Revision P2