

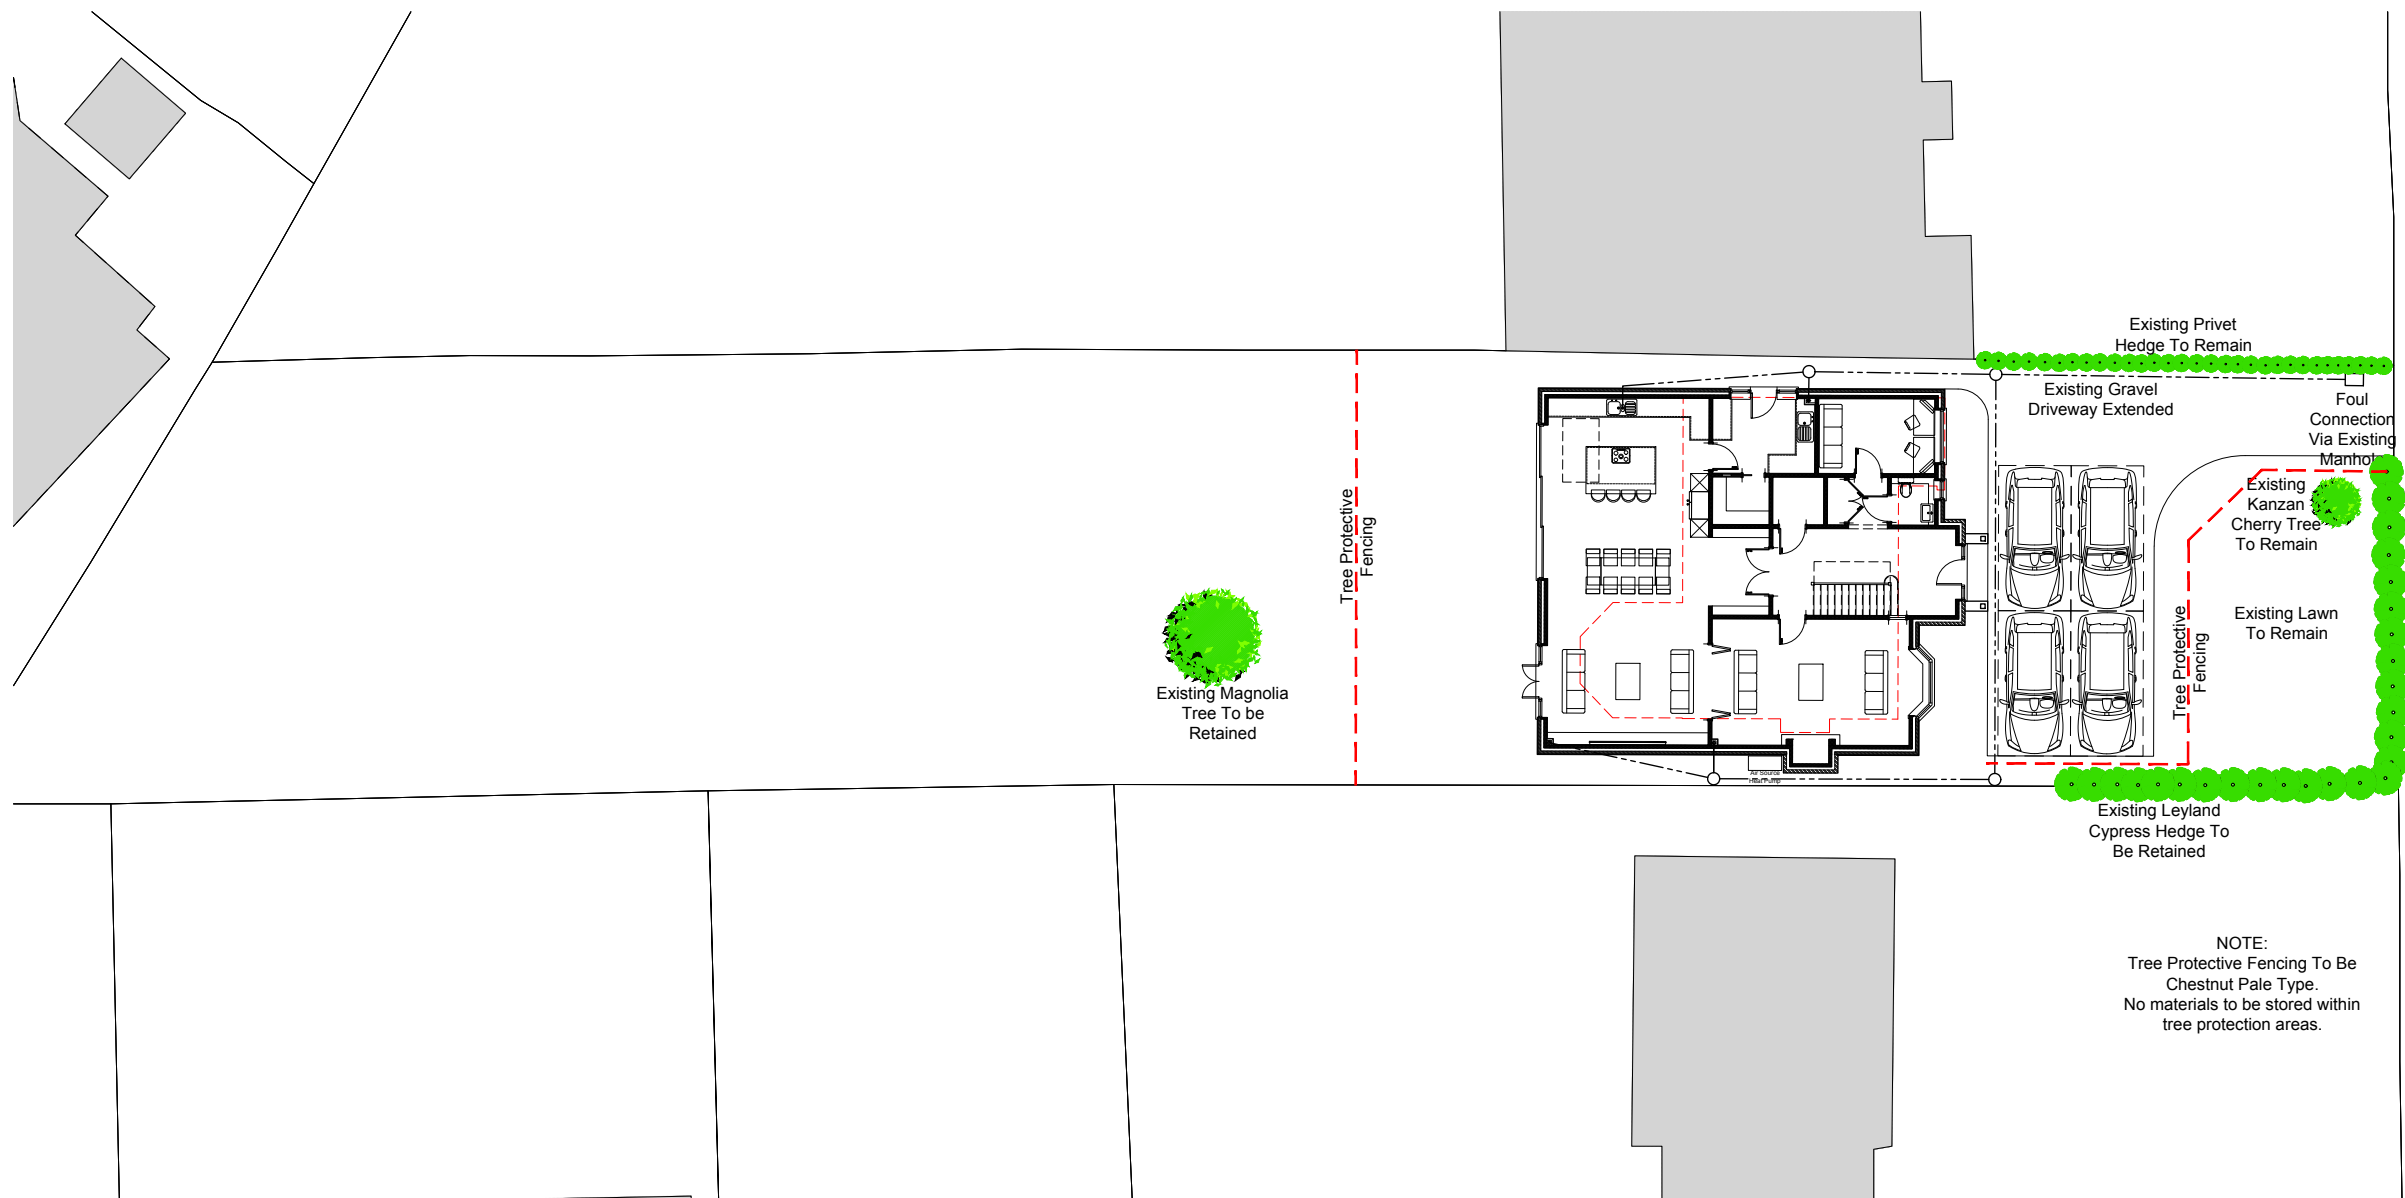


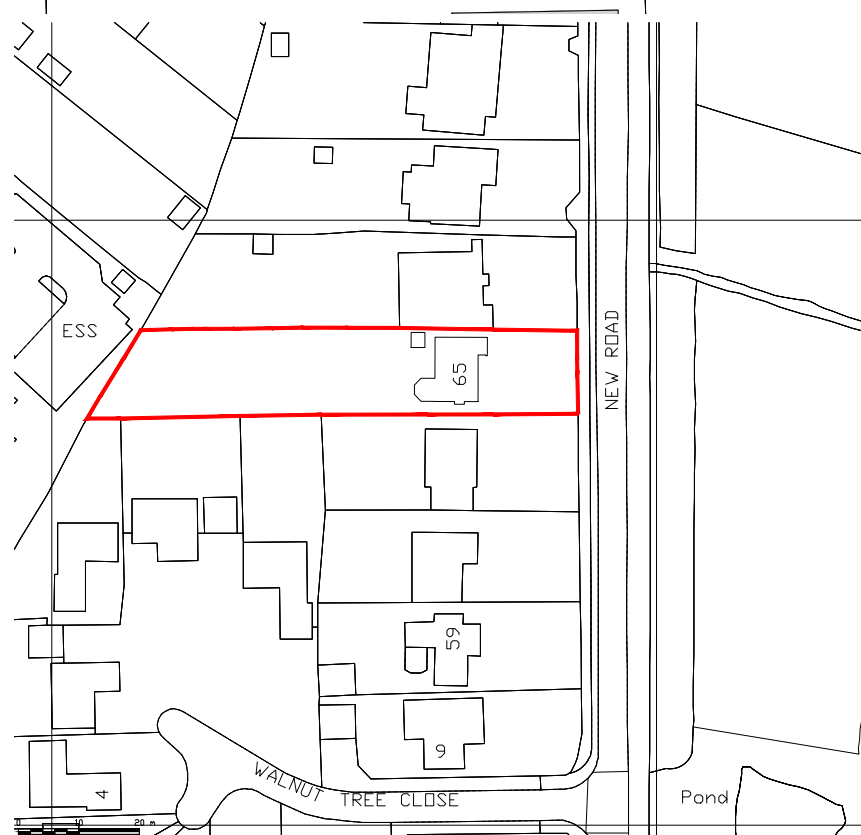


Site Plan (1:250)

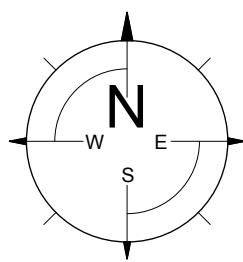

Location Plan (1:1250)

check all dimensions and report all errors and omissions

NEW ROAD

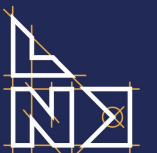

LEE NORRIS DESIGN LIMITED
Architectural Design Services

65 New Road
Ruscombe
Berkshire

Site & Location Plans

Mr & Mrs. Pearce

Lee Norris Design Limited 27 Eden Way, Winnersh Wokingham, Berkshire RG41 5PQ Tel: 01189 787226 Mob: 07795 058193 E-mail: lee@leenorrisdesign.co.uk Web: www.leenorrisdesign.co.uk Planning and building regulations drawings for residential extensions, new build, renovation and conversion projects.	ref :	LN
	date :	Oct'25
	scale :	As shown@A3
	project :	25-663
	dwg no. / rev	006/B