



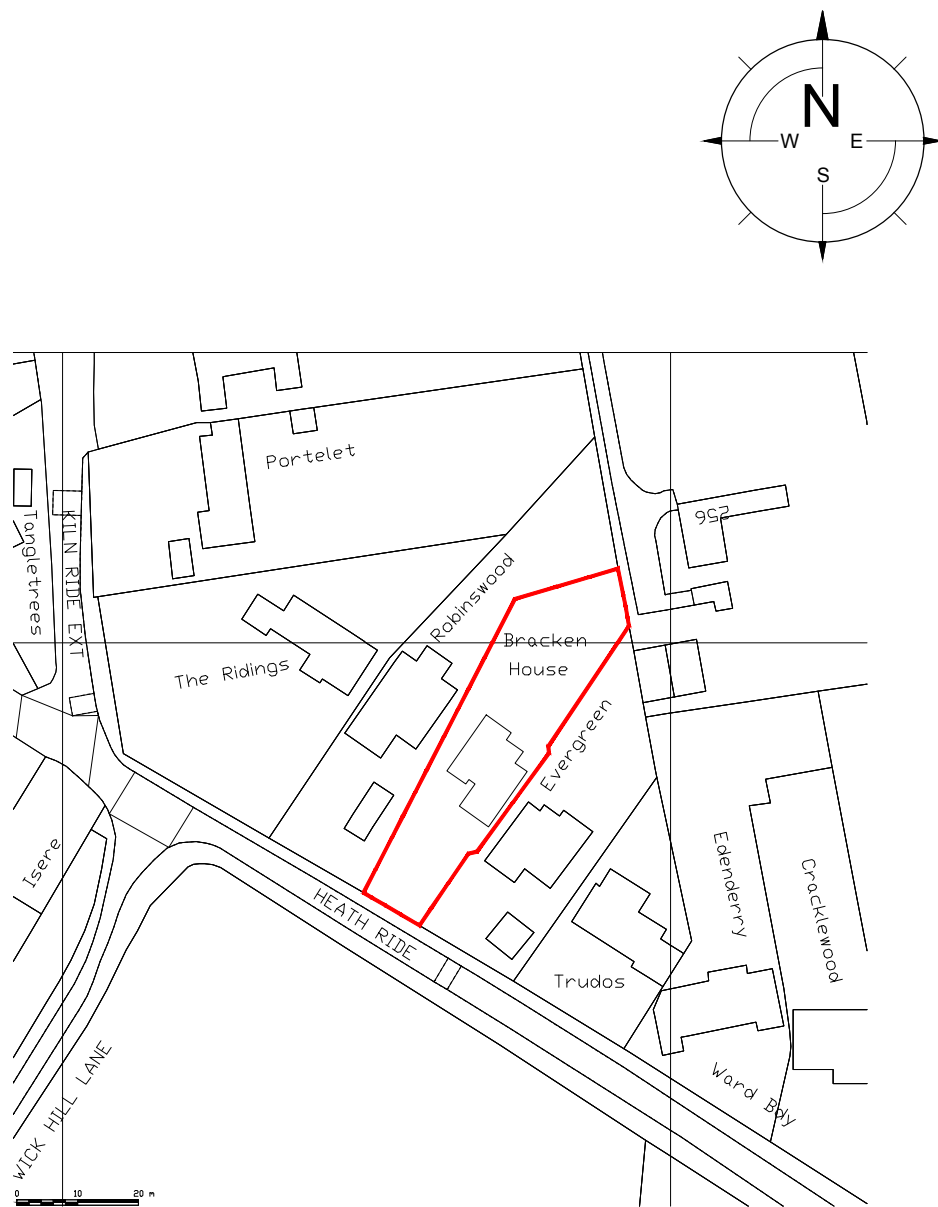

Location Plan (1:1250)

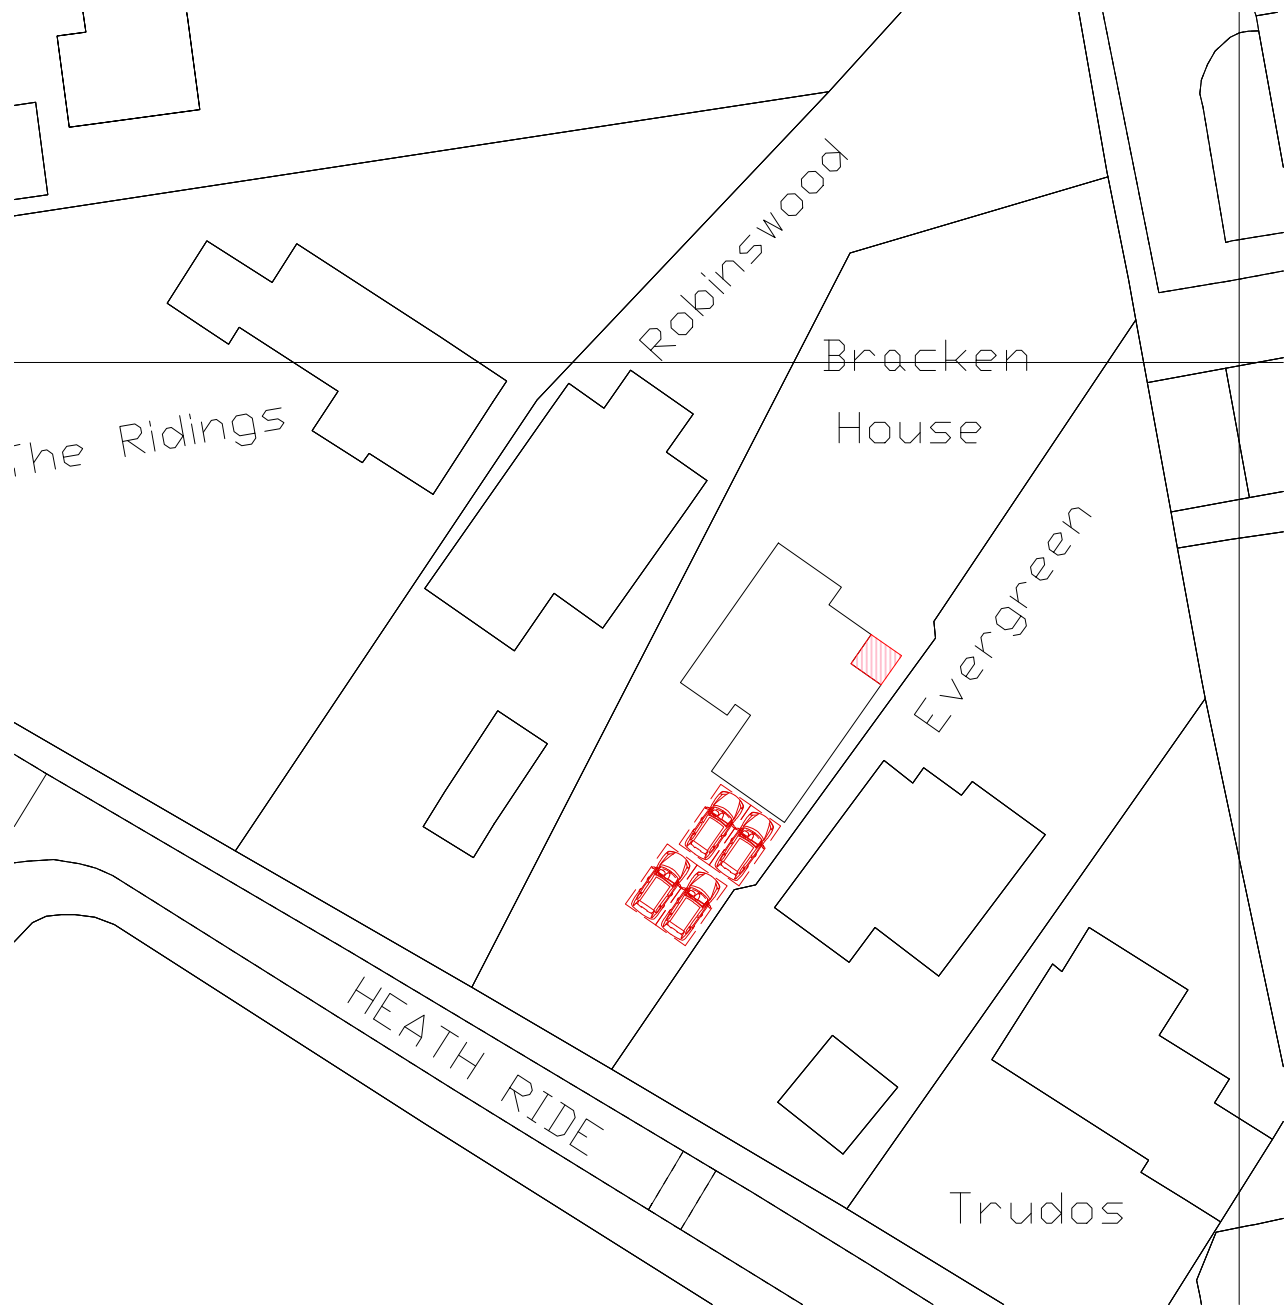

Site Plan (1:500)



Bracken House
Heath Ride
Finchampstead RG40 3QJ
project :

Site & Location Plans
title :

Mr & Mrs. Jones
client :

Lee Norris Design Limited 27 Eden Way, Winnersh Wokingham, Berkshire RG41 5PQ Tel: 01189 787226 Mob: 07795 058193 E-mail: lee@leenorrisdesign.co.uk Web: www.leenorrisdesign.co.uk Planning and building regulations drawings for residential extensions, new build, renovation and conversion projects.	ref : LN
	date : Oct'24
	scale : As Shown@A3
	project : 24-616
	dwg no./ rev : 005