



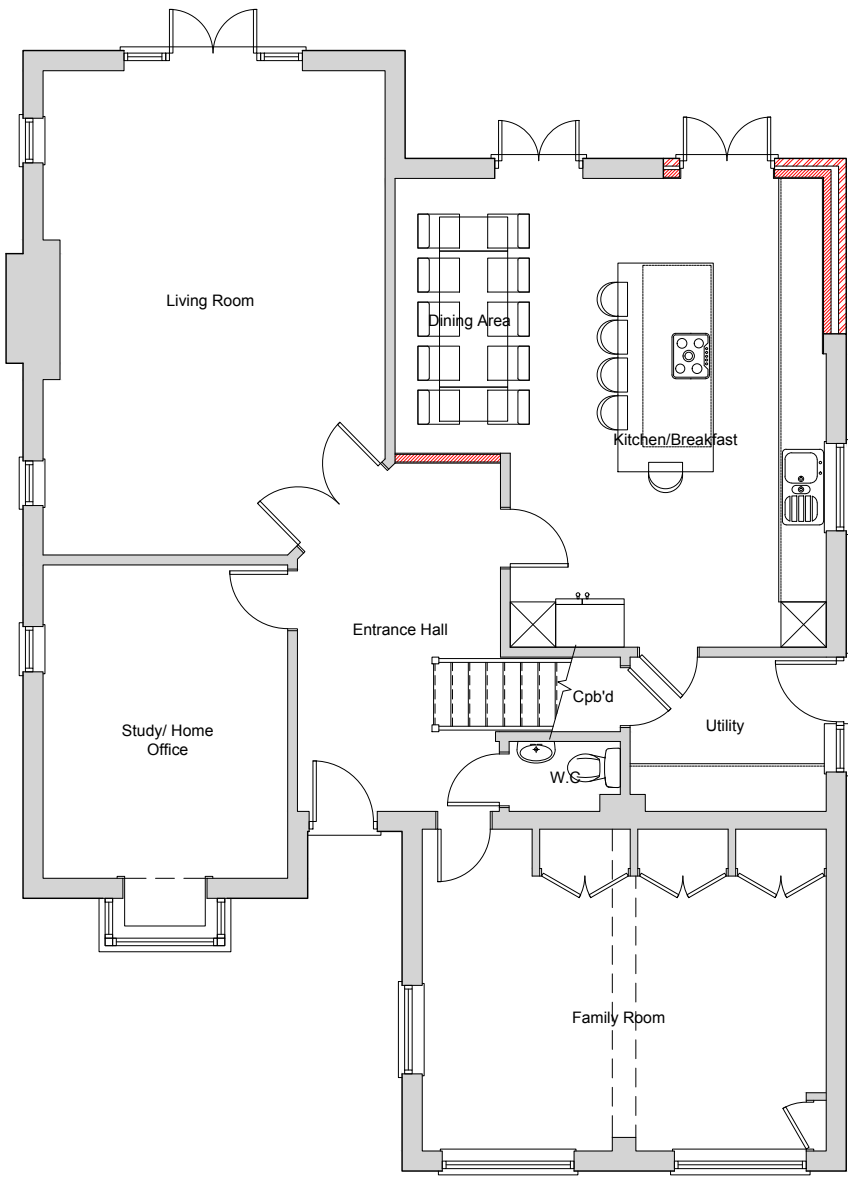

Ground Floor Plan

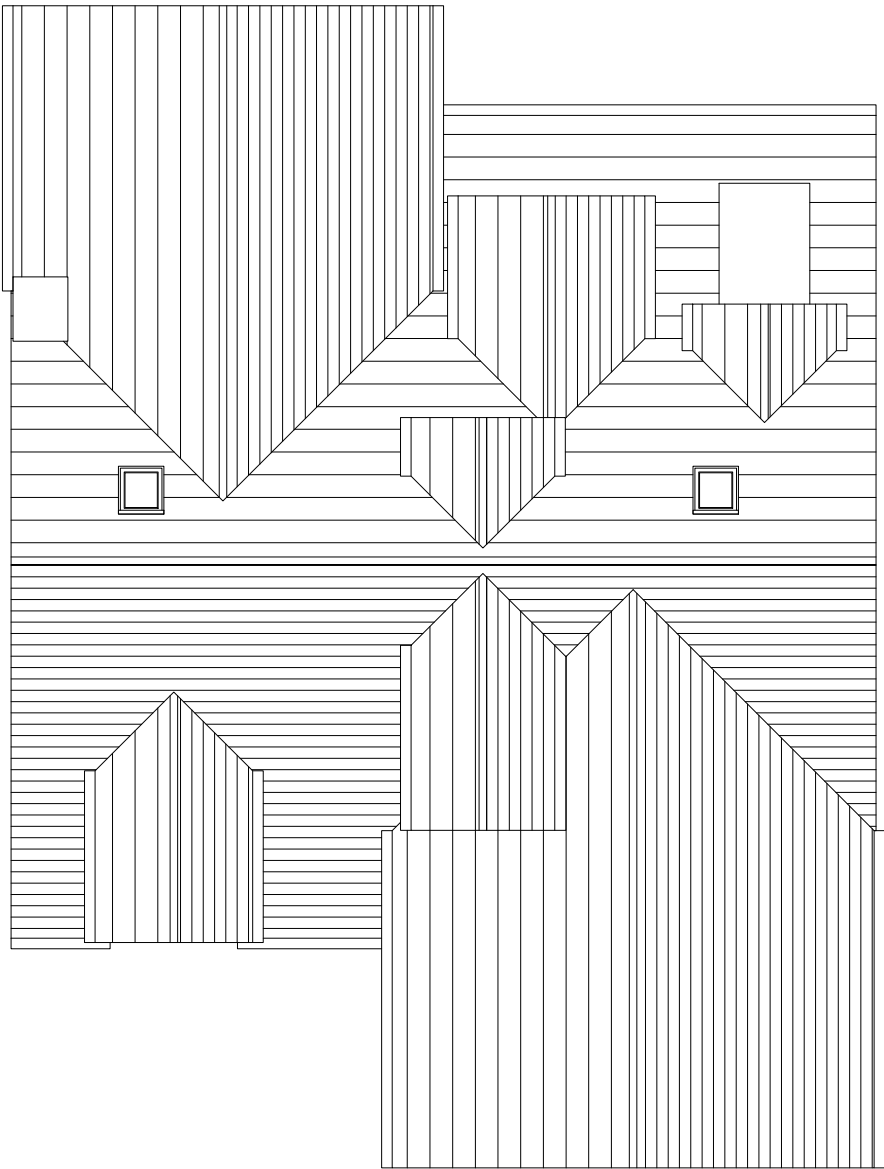

Roof Plan



Bracken House
Heath Ride
Finchampstead RG40 3QJ
project :

Proposed Ground Floor
& Roof Plan
title :

Mr & Mrs. Jones
client :

Lee Norris Design Limited	ref : LN
27 Eden Way, Winnersh Wokingham, Berkshire RG41 5PQ Tel: 01189 787226 Mob: 07795 058193 E-mail: lee@leenorrisdesign.co.uk Web: www.leenorrisdesign.co.uk	date : Oct'24
Planning and building regulations drawings for residential extensions, new build, renovation and conversion projects.	scale : 1:100@A3
	project : 24-616
	dwg no. / rev : 003

